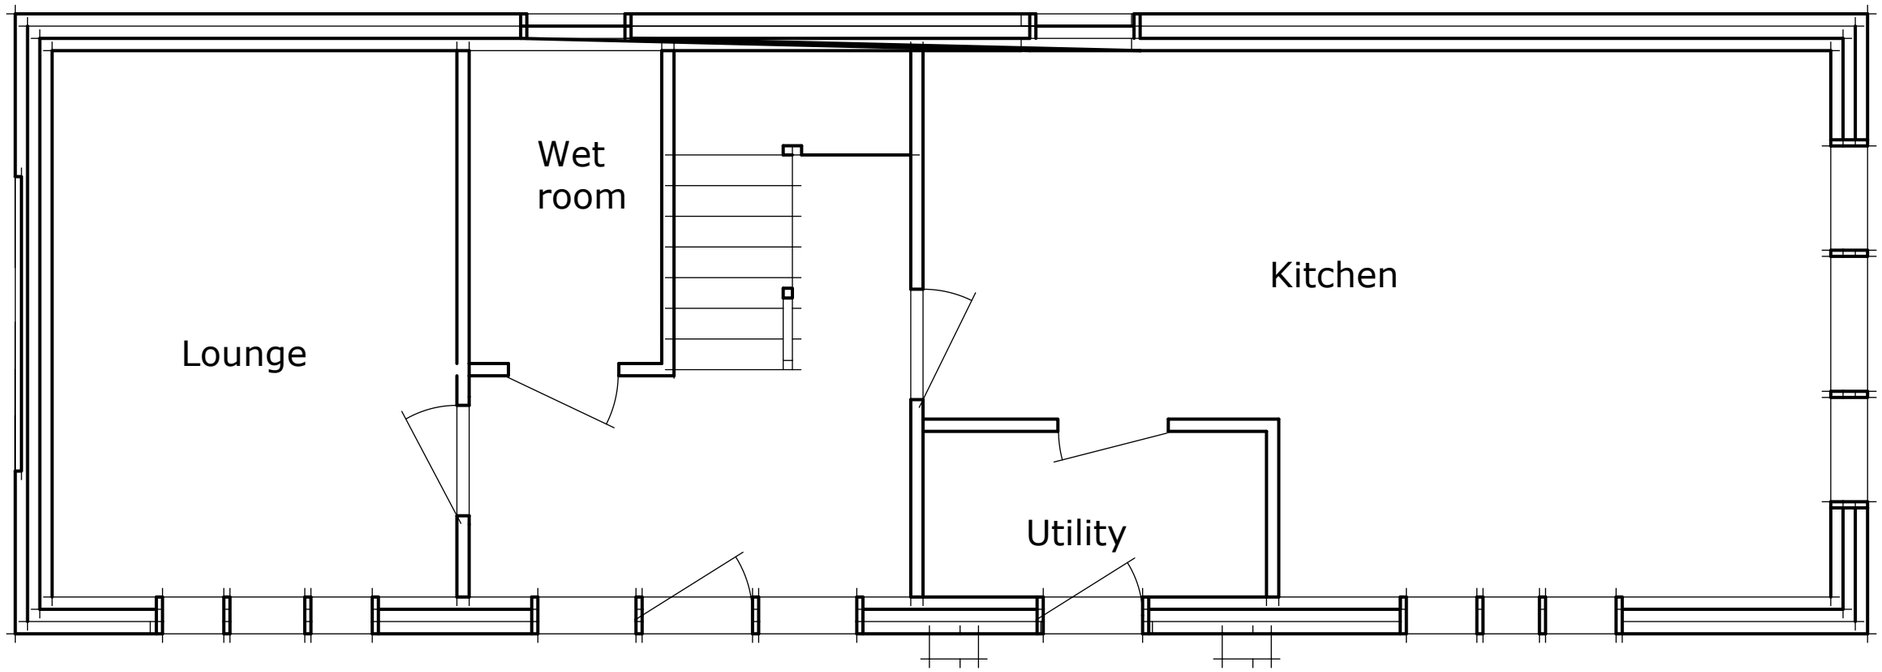


Ground floor plan

Tony Cooper
Barn Lodge, Hereward Way, Crowland

Floor plans
Scale 1:50
Drg No: T.A.04