

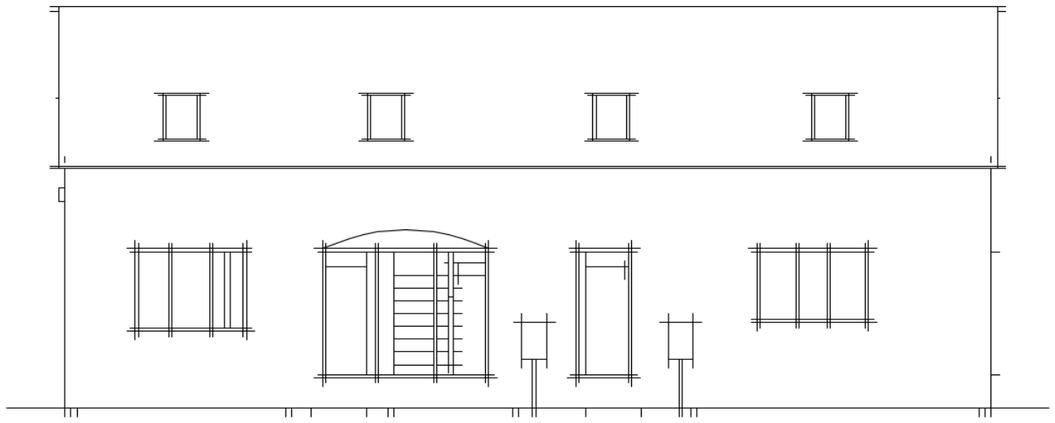



South elevation

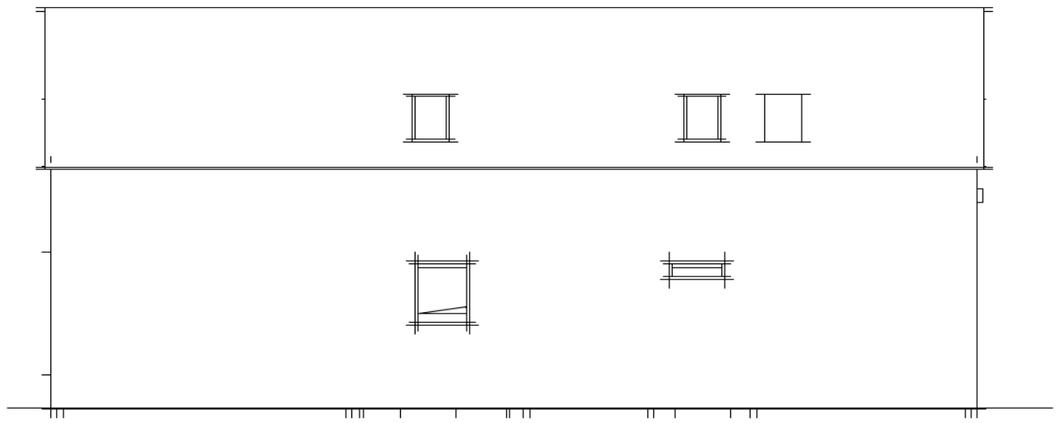

North elevation

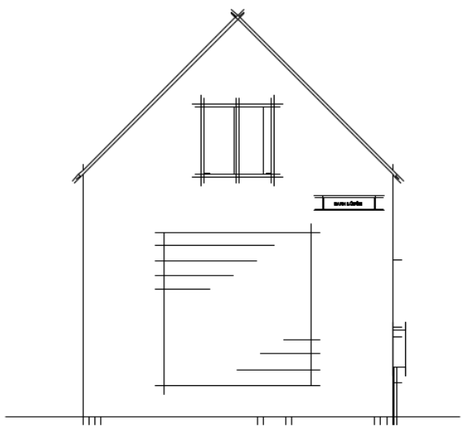

West elevation

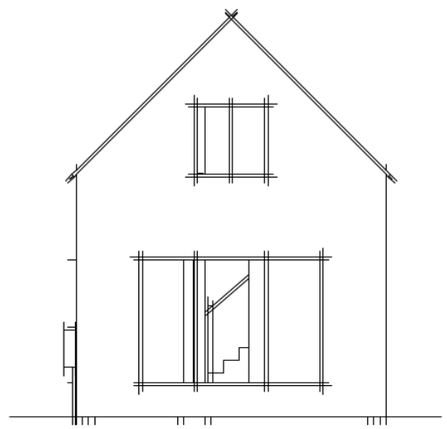

East elevation

Tony Cooper
Barn Lodge, Hereward Way, Crowland
Rev A - Rooflight added to North Elevation

Elevations
Scale 1:100
Drg No: T.A.02 A