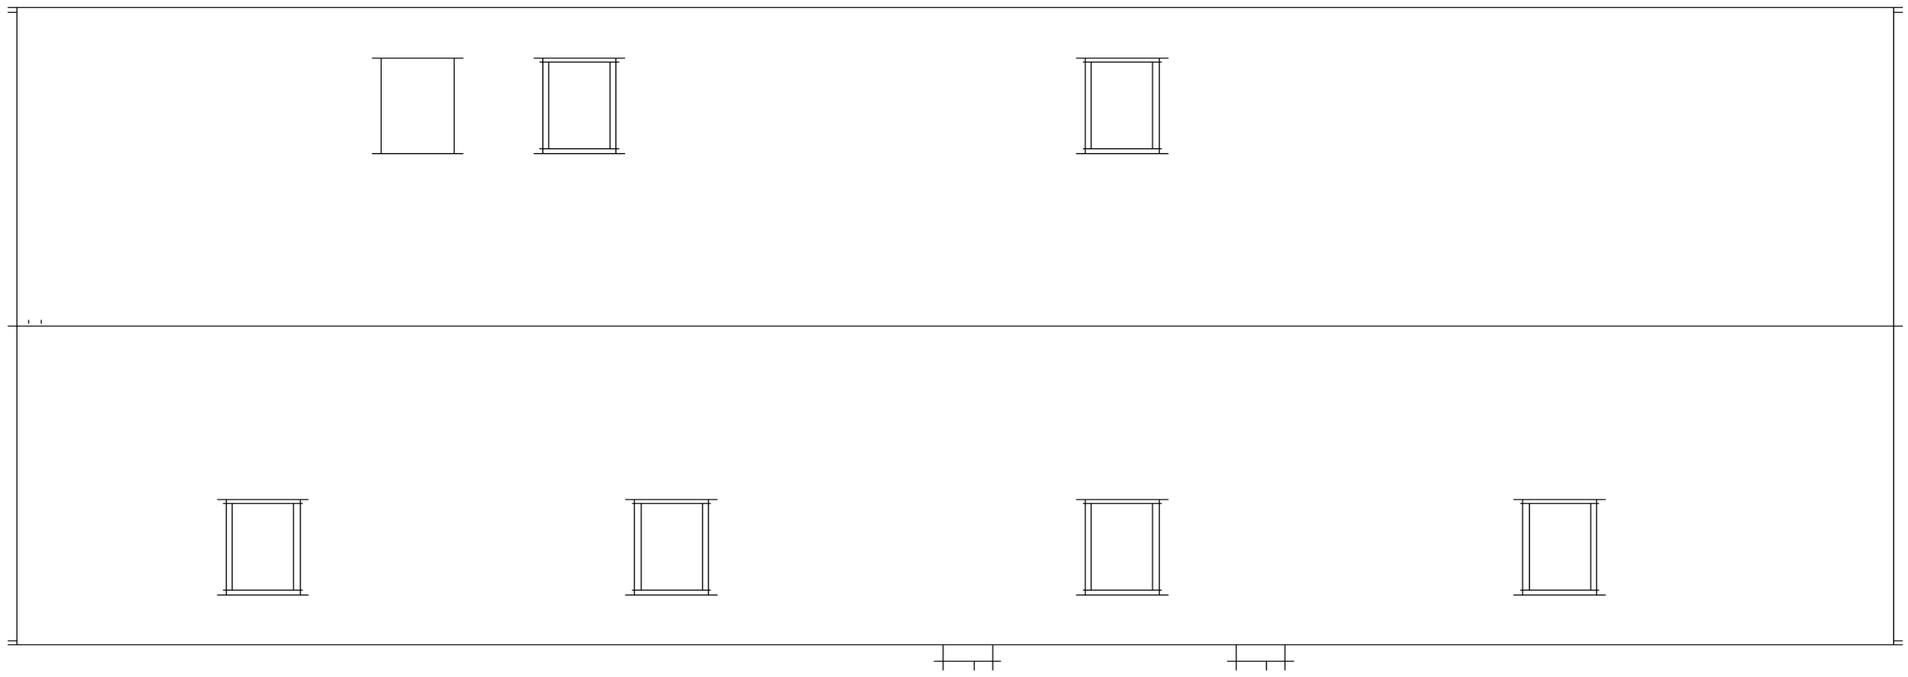


Roof plan

Tony Cooper
Barn Lodge, Hereward Way, Crowland
Rev A - Rooflight added to North Elevation

Roof plan
Scale 1:50
Drg No: T.A.03 A