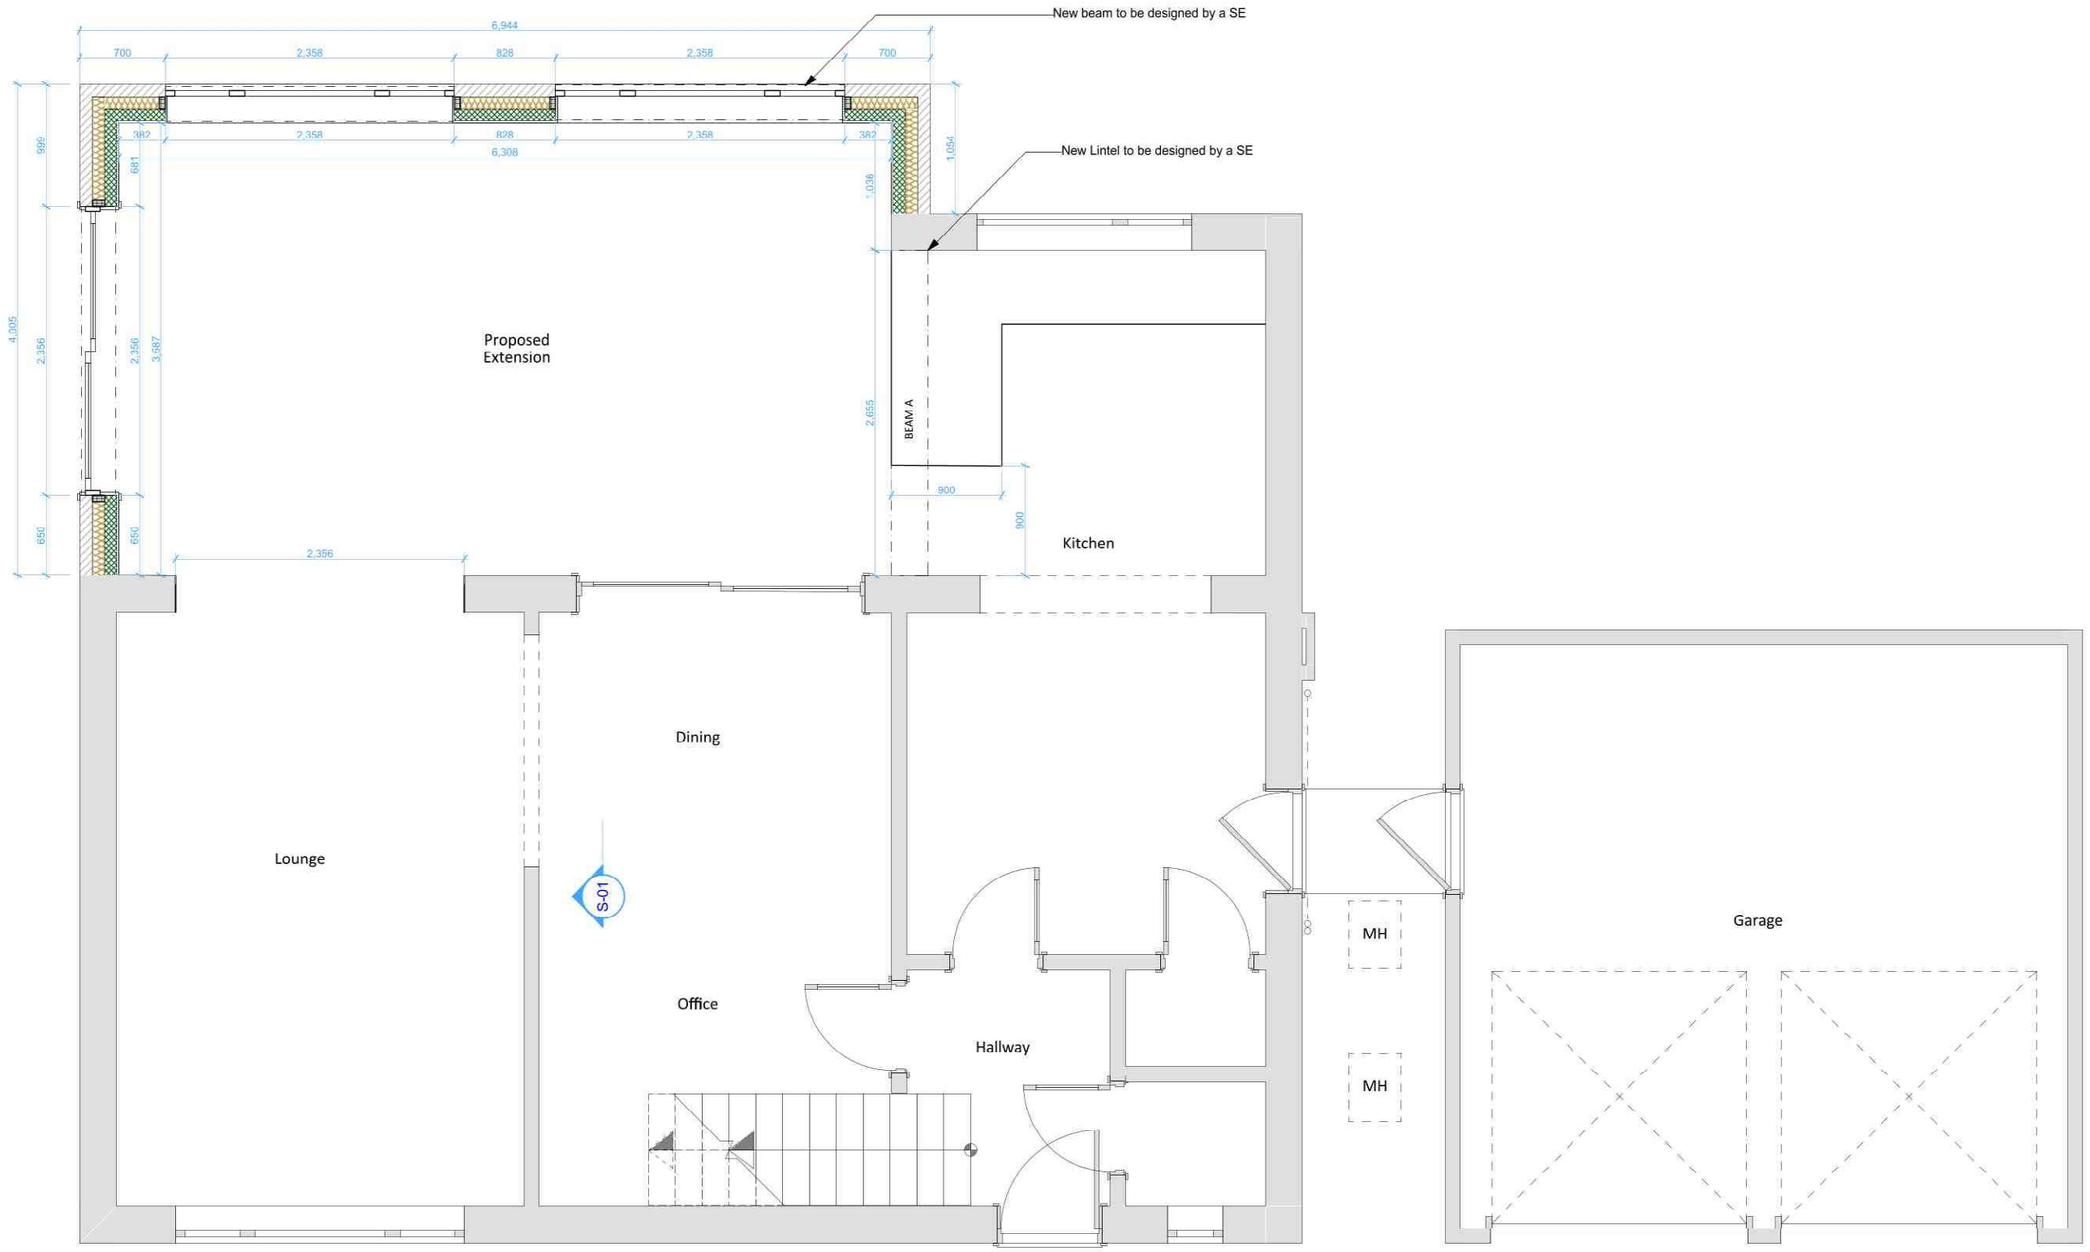

+00-Ground Floor Plan - Proposed **1:25**

All Dims in millimeters unless otherwise stated.
Do not scale except for planning purposes.
If in doubt - Ask

This drawing is confidential and is the property of Keenan Project Designs Ltd.

© Copyright

Scale 1:25 1 0 2m
Scale 1:50 1 0 4m
Scale 1:100 2 0 5m

KEENAN PROJECT DESIGNS

KEENAN PROJECT DESIGNS
0800 233 5787
INFO@KEENANPROJECTDESIGNS.COM
WWW.KEENANPROJECTDESIGNS.COM

CLIENT:	DATE:	DRAWN BY:	PROJECT LEAD:
David Jennings	23/12/2021	Val Pelovski	Yasir Merchant
ADDRESS:	DRAWING SHEET SIZE:	DRAWING NUMBER:	REVISION: C
2 Ambury Gardens, PE6 0ET	A1	1139 - 03	11/01/2022 Val Pelovski