

© Design Copyright reserved. Written consent must be obtained before copying or reproducing this drawing. Do not scale this drawing, use figured dimensions only. Contractors are responsible for taking and checking site dimensions. Any discrepancy must be reported to the Architectural Technologist immediately.

LEGEND / NOTES COLUMN :

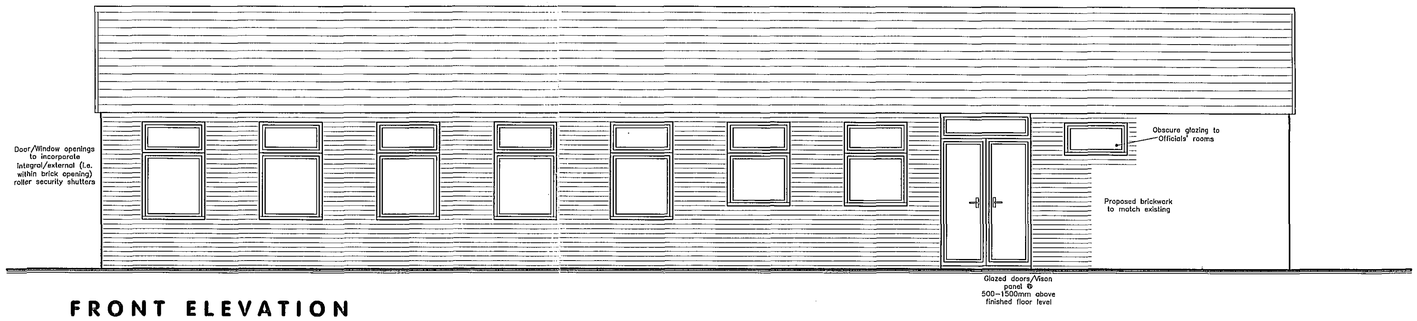


FRONT ELEVATION

SCALE 1:50

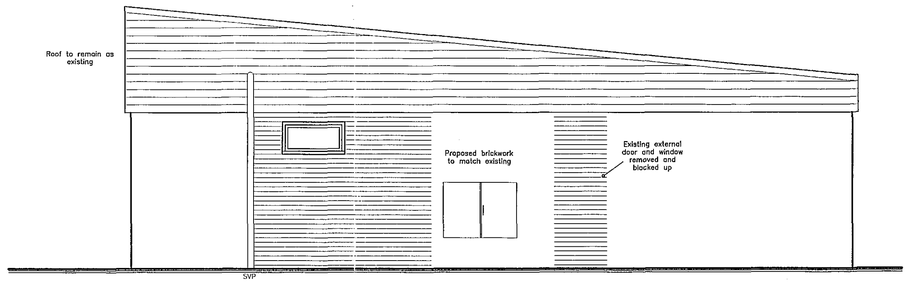


SIDE ELEVATION

SCALE 1:50

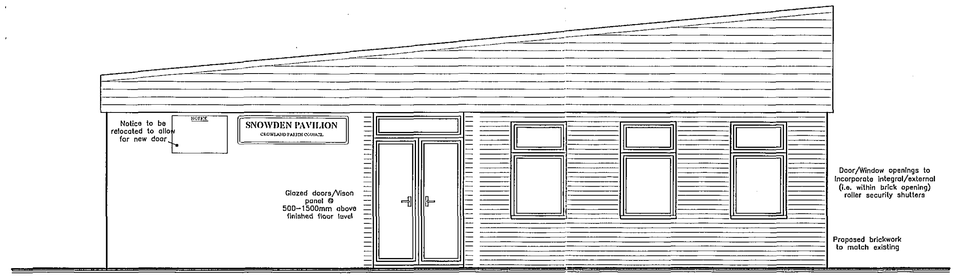


SIDE ELEVATION

SCALE 1:50

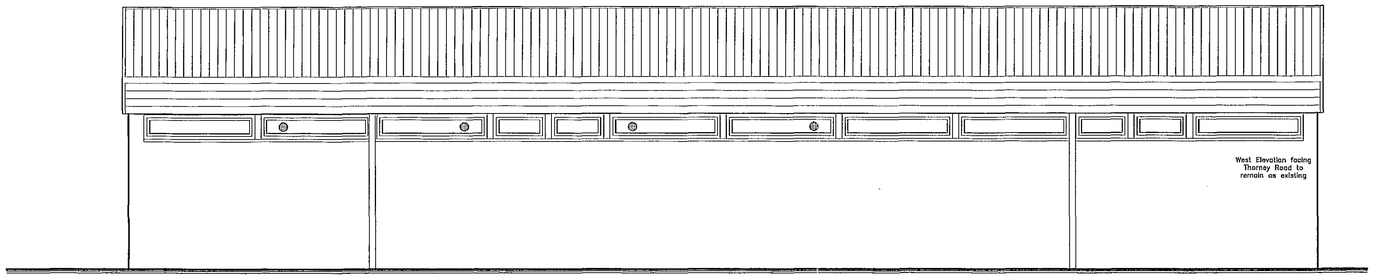

REAR ELEVATION

SCALE 1:50

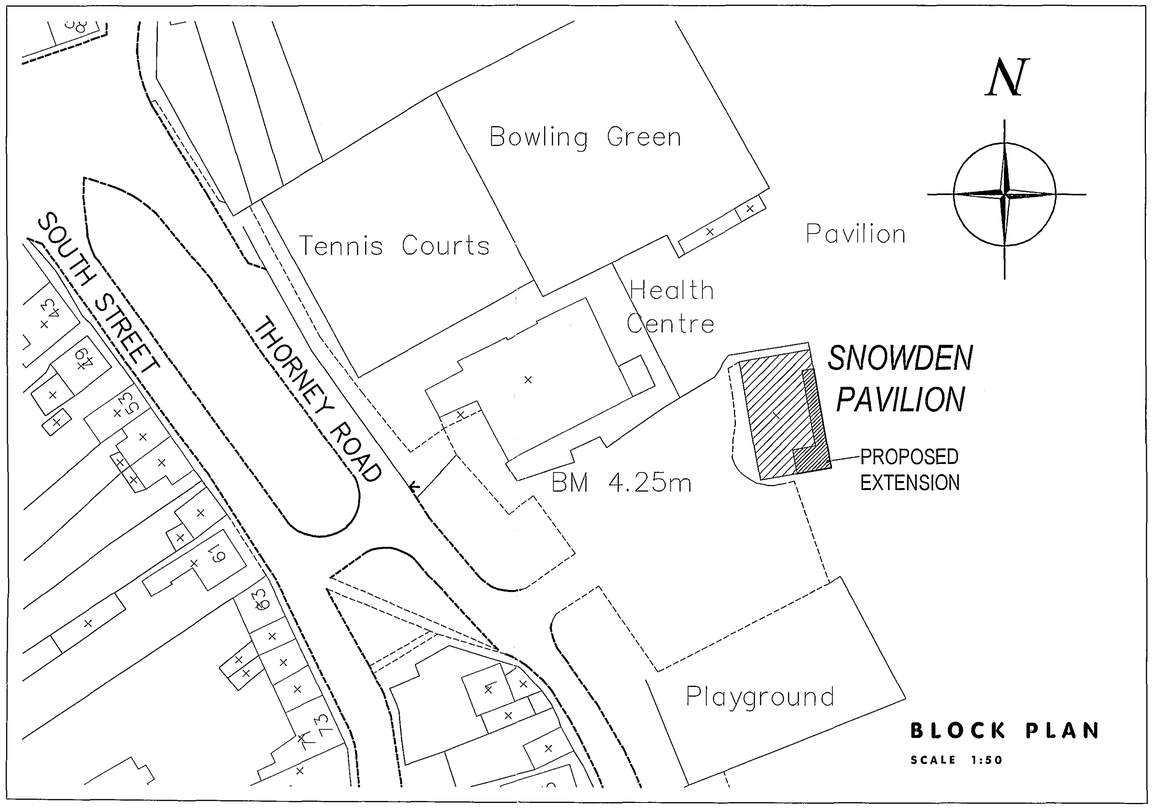

BLOCK PLAN

SCALE 1:50

A1

NEIL DOWLMAN | Architecture

ALFORD | BOSTON | LOUTH | GRANTHAM | SKEGNESS

Neil Dowlman Architecture Ltd
14 Main Ridge West Boston Lincs PE21 6QQ
T:01205 357272 F:01205 351115
E:boston@neildowlman-architecture.co.uk

Chartered Architects | Chartered Architectural Technologist
Designers | Building Engineers | Planning Supervisors
Project Managers | Party Wall Surveyors | Access Consultants

www.neildowlman-architecture.co.uk

SHDC PLANNING & DEVELOPMENT
18 JAN 2007
Ref. 0091/07
DETERMINING PLAN

Client
Crowland Parish Council

Project
Proposed Extension & Alterations to Pavilion @ Snowden Field
Crowland
Lincolnshire

Title
Proposed Block Plan & Elevations

Scale
1:50 1:500

Date
Dec '06'

Drawn By
AF

Checked By
GR

Drawing No.
B/1590–03

Revision
.