
© Design Copyright reserved. Written consent must be obtained before copying or reproducing this drawing. Do not scale this drawing, use figured dimensions only. Contractors are responsible for taking and checking site dimensions. Any discrepancy must be reported to the Architectural Technologist immediately.

LEGEND / NOTES COLUMN :

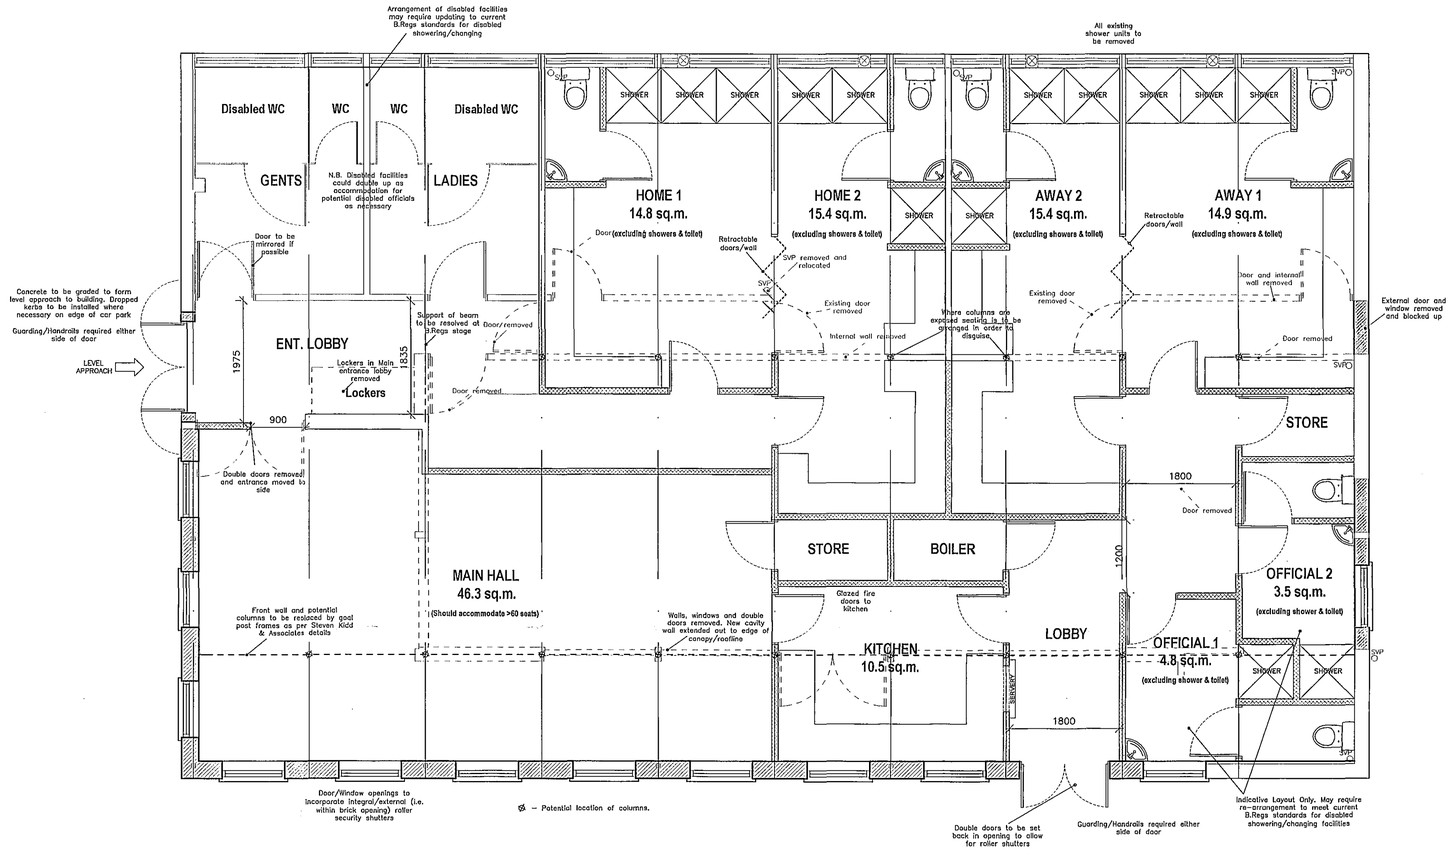

FLOOR PLAN

SCALE 1:50

NEIL DOWLMAN | Architecture

ALFORD | BOSTON | LOUTH | GRANTHAM | SKEGNESS

The Royal Institute of British Architects

Chartered Institute of Architectural Technologists

Corporate Building Engineer

Neil Dowlman Architecture Ltd
14 Main Ridge West Boston Lincs PE21 6QQ
T:01205 357272 F:01205 351115
E:boston@neildowlman-architecture.co.uk

Chartered Architects | Chartered Architectural Technologist
Designers | Building Engineers | Planning Supervisors
Project Managers | Party Wall Surveyors | Access Consultants

SHDC
PLANNING & DEVELOPMENT
18 JAN 2007
Ref. 06/1107

DETERMINED PLAN

www.neildowlman-architecture.co.uk

Client
Crowland Parish Council

Project
Proposed Extension & Alterations
to Pavilion @ Snowden Field
Crowland
Lincolnshire

Title
Proposed Floor Plan

Scale
1:50

Date
Dec '06'

Drawn By
AF

Checked By
GR

Drawing No.
B/1590–04

Revision

A1