

© Design Copyright reserved. Written consent must be obtained before copying or reproducing this drawing. Do not scale this drawing, use figured dimensions only. Contractors are responsible for taking and checking site dimensions. Any discrepancy must be reported to the Architectural Technologist immediately.

LEGEND / NOTES COLUMN :
REV. A Floor Plan removed and Block Plan added for Planning submission 18/12/06 AF

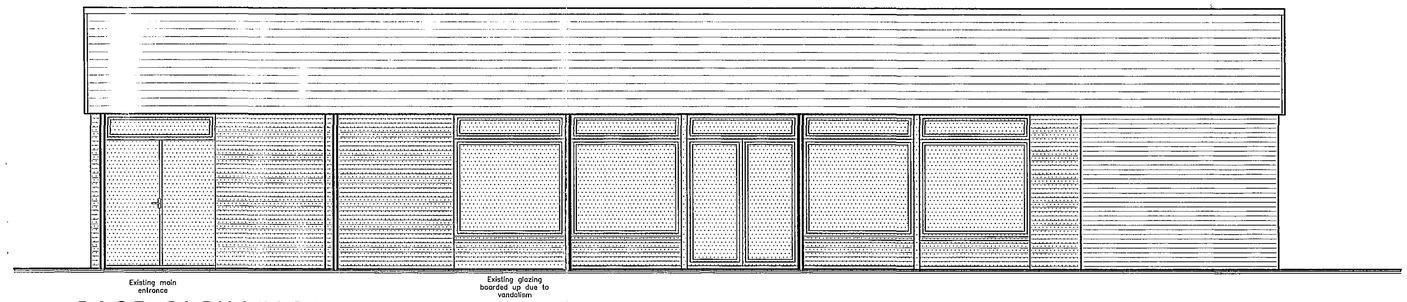


EAST ELEVATION

SCALE 1:50

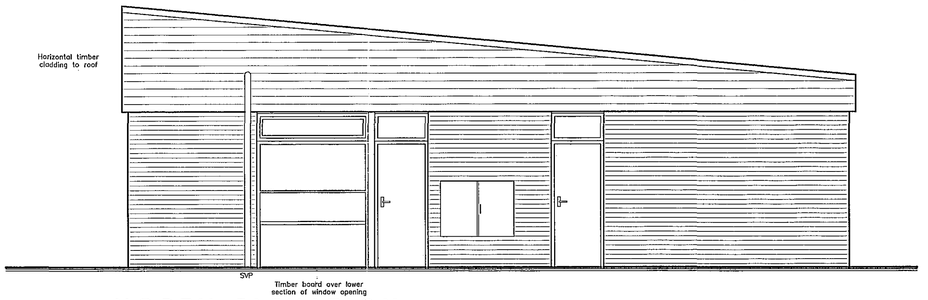


NORTH ELEVATION

SCALE 1:50

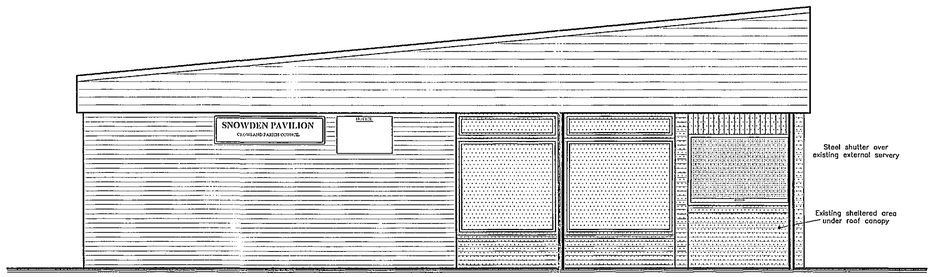


SOUTH ELEVATION

SCALE 1:50

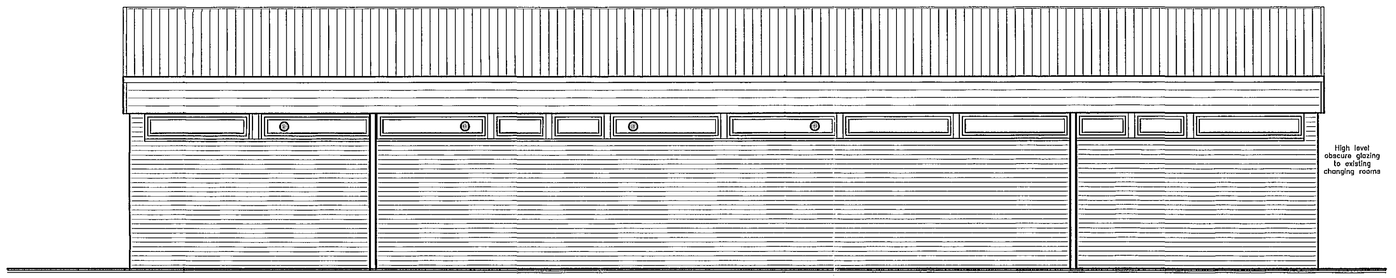

WEST ELEVATION

SCALE 1:50

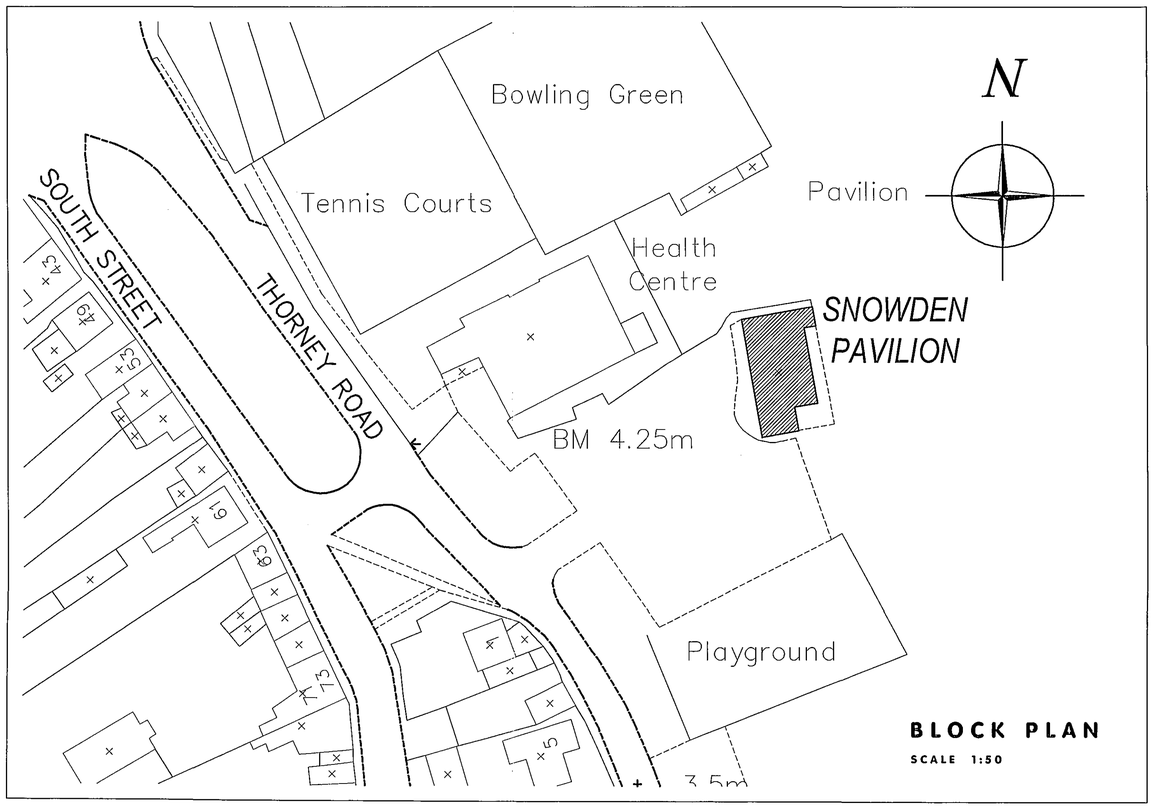

BLOCK PLAN

SCALE 1:50

A1

SHDC
PLANNING & DEVELOPMENT
18 JAN 2007
Ref. 09/1107

NEIL DOWLMAN | Architecture

ALFORD | BOSTON | LOUTH | GRANTHAM | SKEGNESS

The Royal Institute of British Architects
Chartered Institute of Architectural Technologists
Corporate Building Engineer

Neil Dowlman Architecture Ltd
14 Main Ridge West Boston Lincs PE21 6QQ
T:01205 357272 F:01205 351115
E:boston@neildowlman-architecture.co.uk

Chartered Architects | Chartered Architectural Technologist
Designers | Building Engineers | Planning Supervisors
Project Managers | Party Wall Surveyors | Access Consultants

www.neildowlman-architecture.co.uk

PLANNING
PLAN

nda

Client
Crowland Parish Council

Project
Proposed Extension & Alterations
to Pavilion @ Snowden Field
Crowland
Lincolnshire

Title
Existing Block Plan
& Elevations

Scale
1:50 1:500

Date
March '05'

Drawn By
AF

Checked By
GR

Drawing No.
B/1590-01

Revision
A