

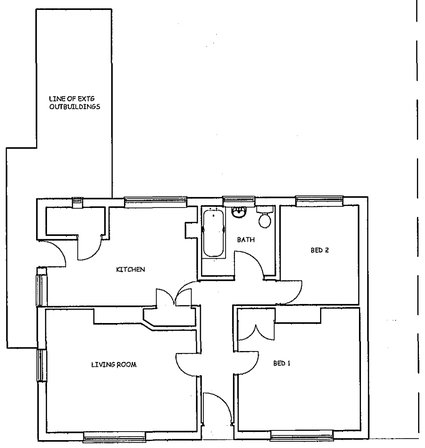



EXISTING FLOOR PLAN
SCALE 1:100

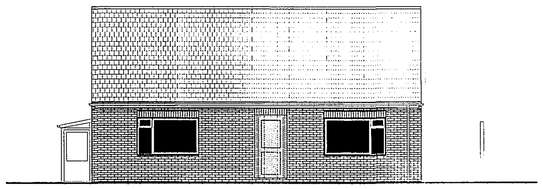


EXISTING FRONT ELEVATION
SCALE 1:100

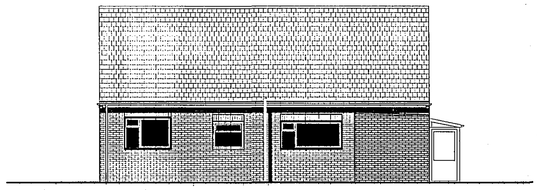

EXISTING REAR ELEVATION
SCALE 1:100

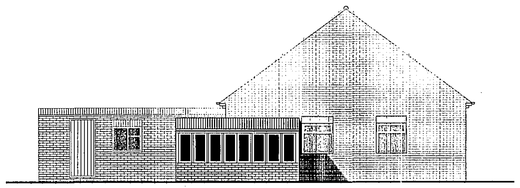

EXISTING SIDE ELEVATION
SCALE 1:100

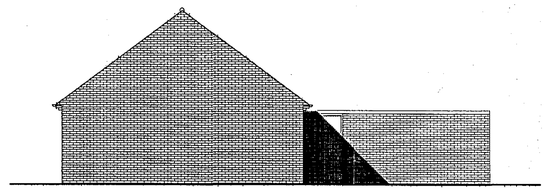

EXISTING SIDE ELEVATION
SCALE 1:100


notes.....

MATERIALS:


WALLS - FACING BRICKWORK TO MATCH EXISTING.

ROOF - CONCRETE TILES TO MATCH EXISTING.


WINDOWS & DOORS- U-PVC TO MATCH EXISTING.

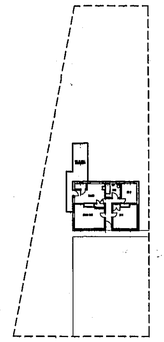


EXISTING BLOCK PLAN
SCALE 1:500.

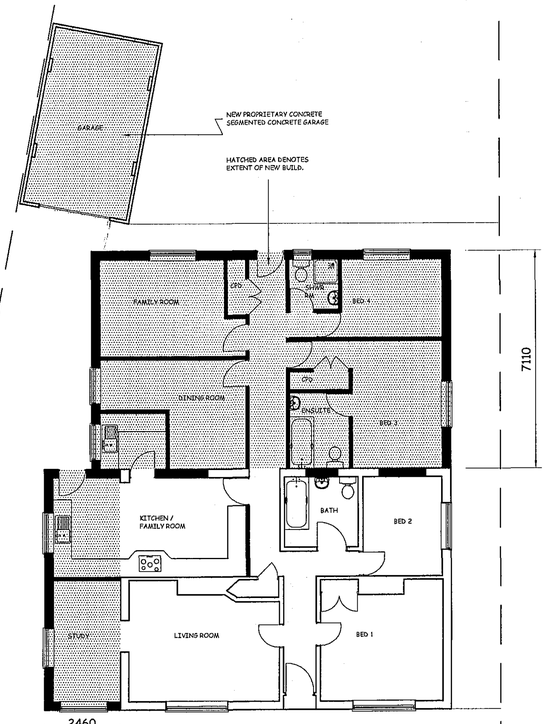


PROPOSED FLOOR PLAN
SCALE 1:100

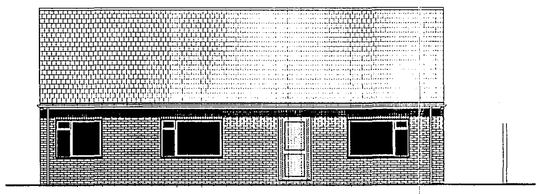


PROPOSED FRONT ELEVATION
SCALE 1:100

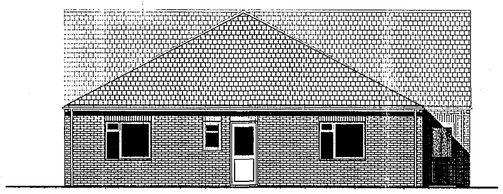

PROPOSED REAR ELEVATION
SCALE 1:100

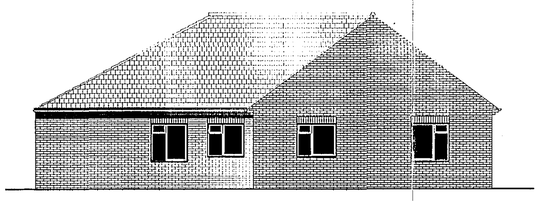

PROPOSED SIDE ELEVATION
SCALE 1:100

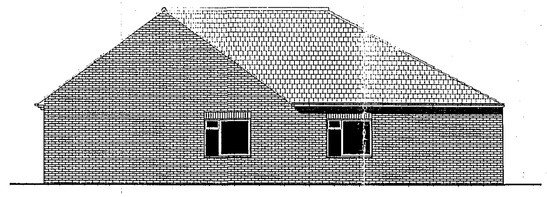

PROPOSED SIDE ELEVATION
SCALE 1:100

DETERMINED PLAN

SHDC Planning & Development
26 JAN 2005
Ref: 0095/05

revisions..... - -

client..... **Mr & Mrs Reed**
54 Postland Road, Crowland
Peterborough, PE6 0JB

project.....
Extension & Alterations To Existing Bungalow

drawing.....
Existing & Proposed Plans

drawing No.... D04 / 1013 / 01

date.... DEC 04

scale.... 1 : 100

revision....