
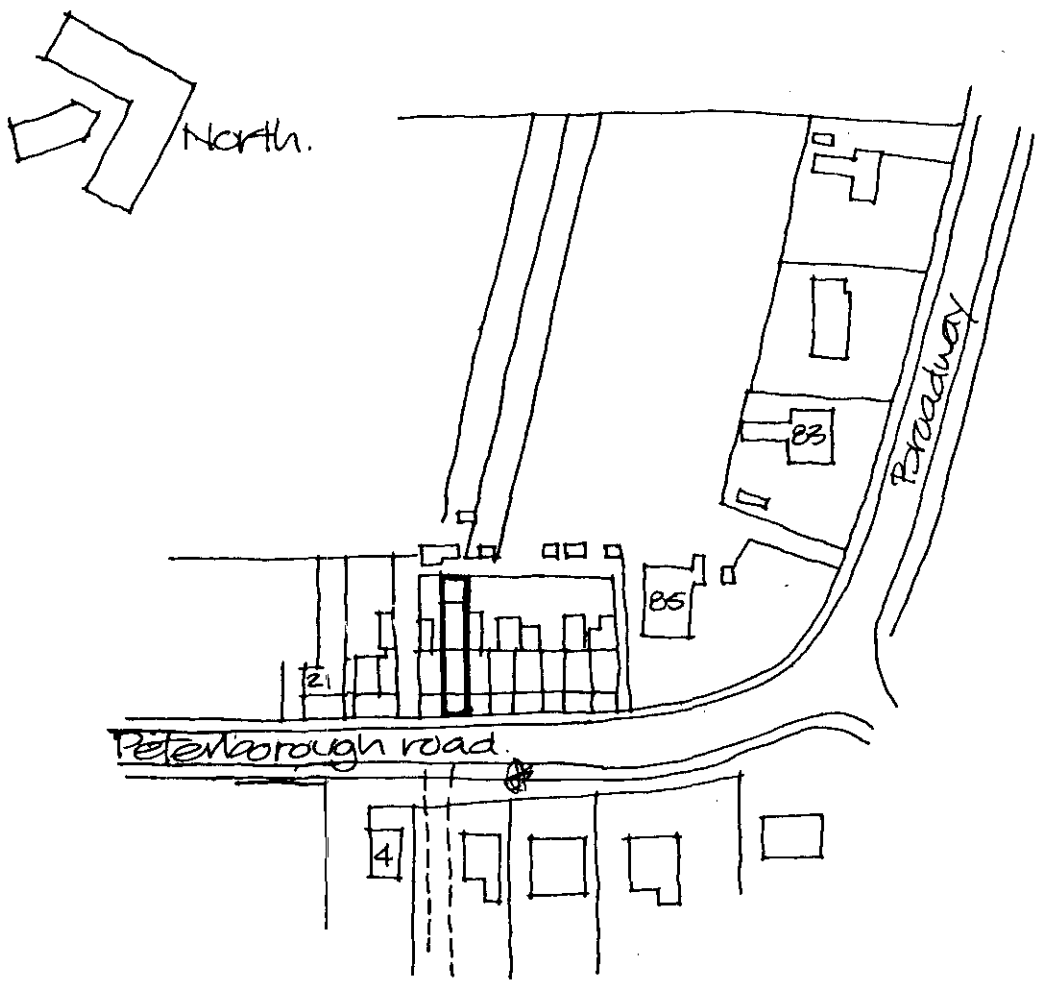


LOCATION PLAN Scale 1:1250

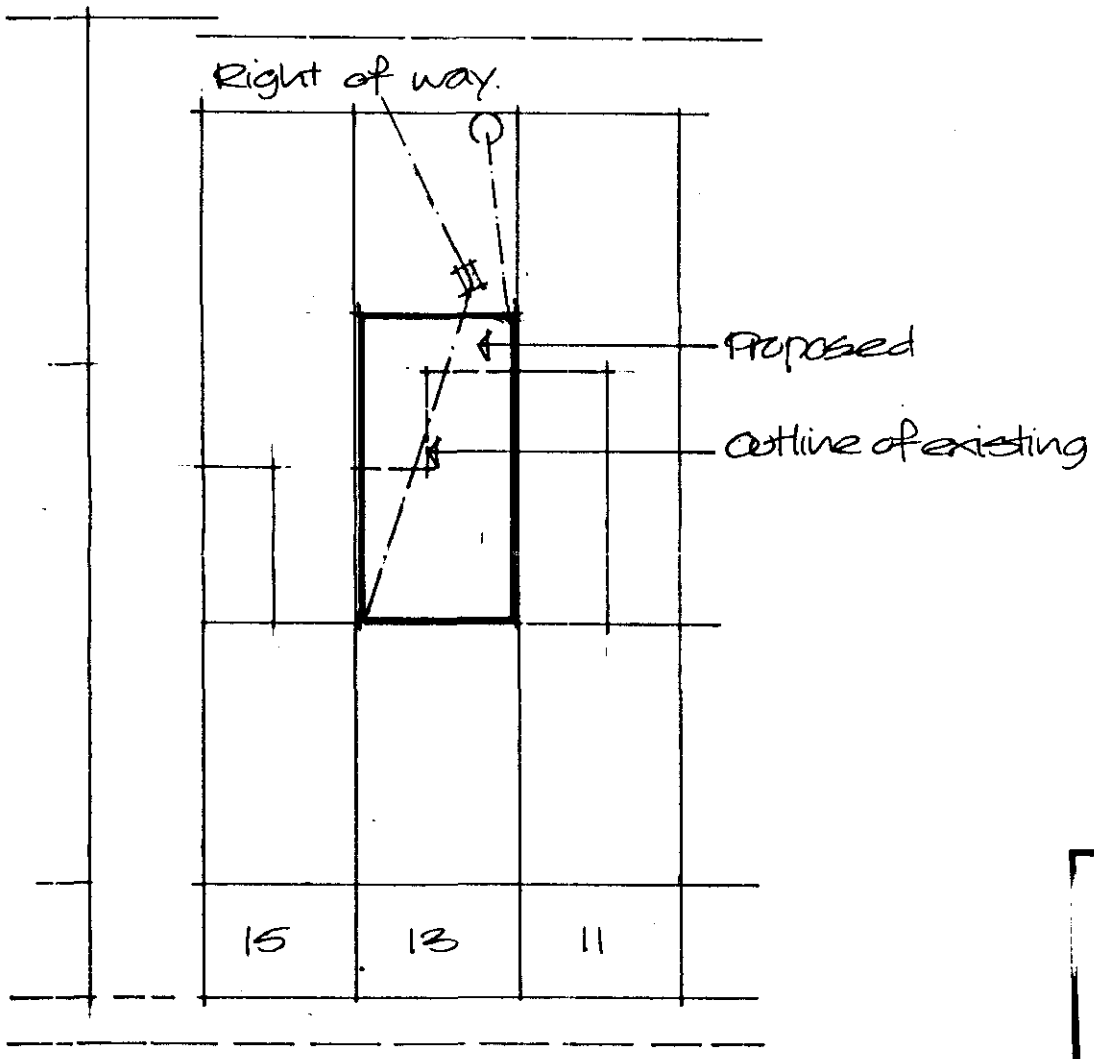

BLOCK PLAN Scale 1:200

HDC
Planning & Development
29 JAN 2002
Ref 0098/02

PROPOSED EXTENSION
TO HOUSE
13 PETERBOROUGH ROAD,
CROWLAND.
MR & MRS S. GALE.


ALAN HORNSBY
ARCHITECTURAL SERVICES

'Little Acre'
Peak Hill, Cowbit,
Spalding, Lincs. PE12 6AW
Tel. Holbeach (01406) 380591


January 2002
Drg. no. 01/81/02

Do not scale off this drawing


All site dimensions to be checked before work commences.

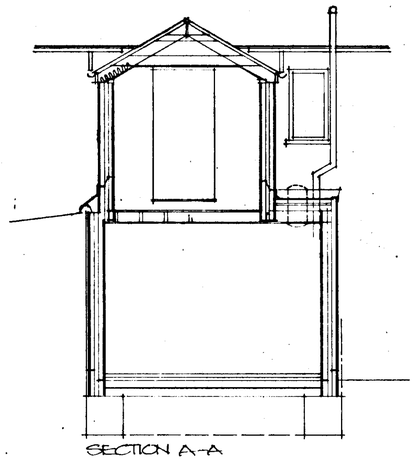

SECTION A-A

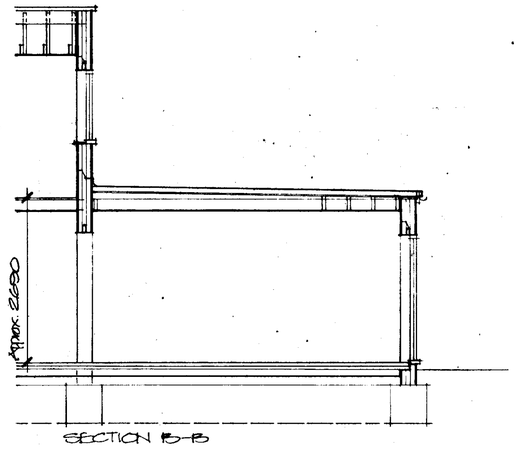

SECTION B-B

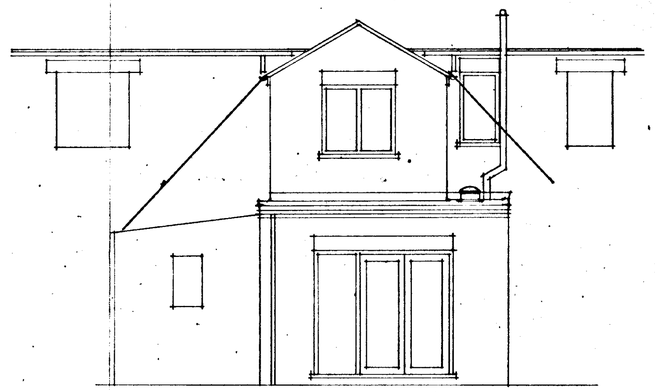


REAR ELEVATION


Interlocking concrete tiles to match existing installed at approx 30° pitch

Marshalls Medway yellow multi facing bricks


Upvc window and door frames

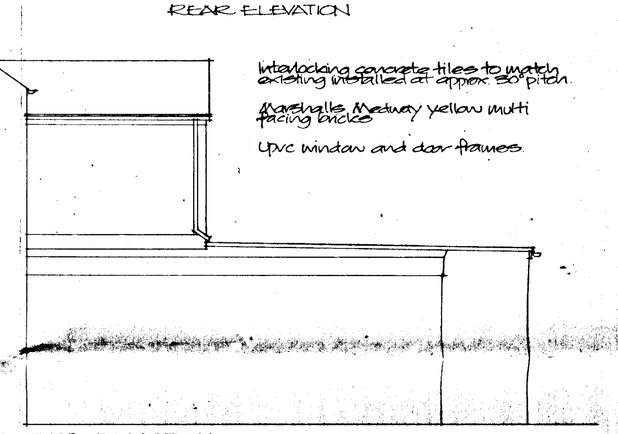


SIDE ELEVATION

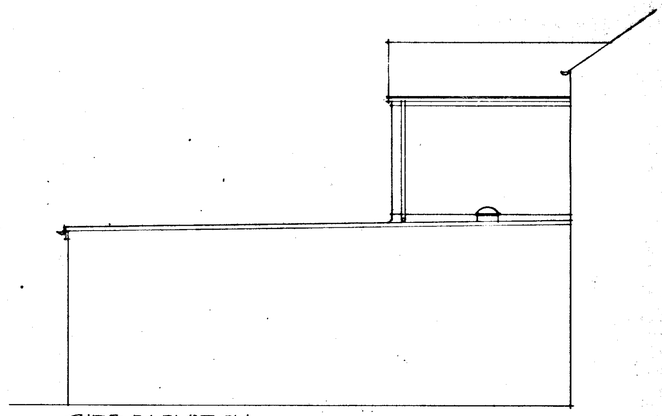

SIDE ELEVATION

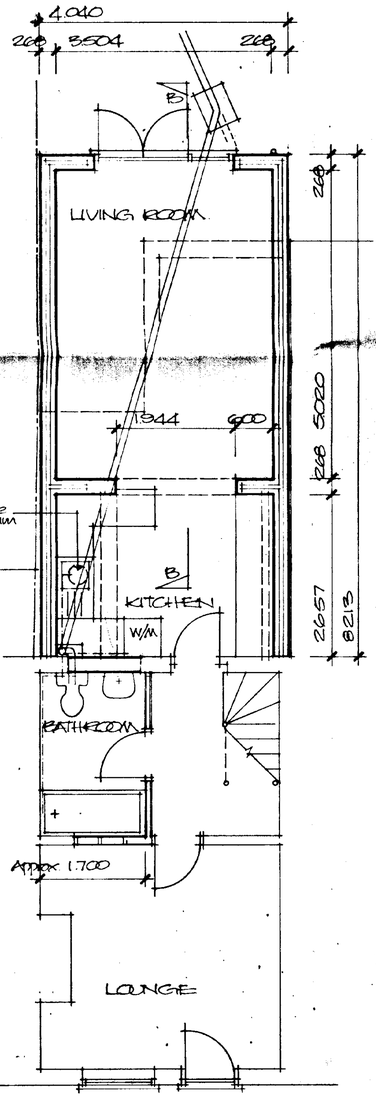

GROUND FLOOR

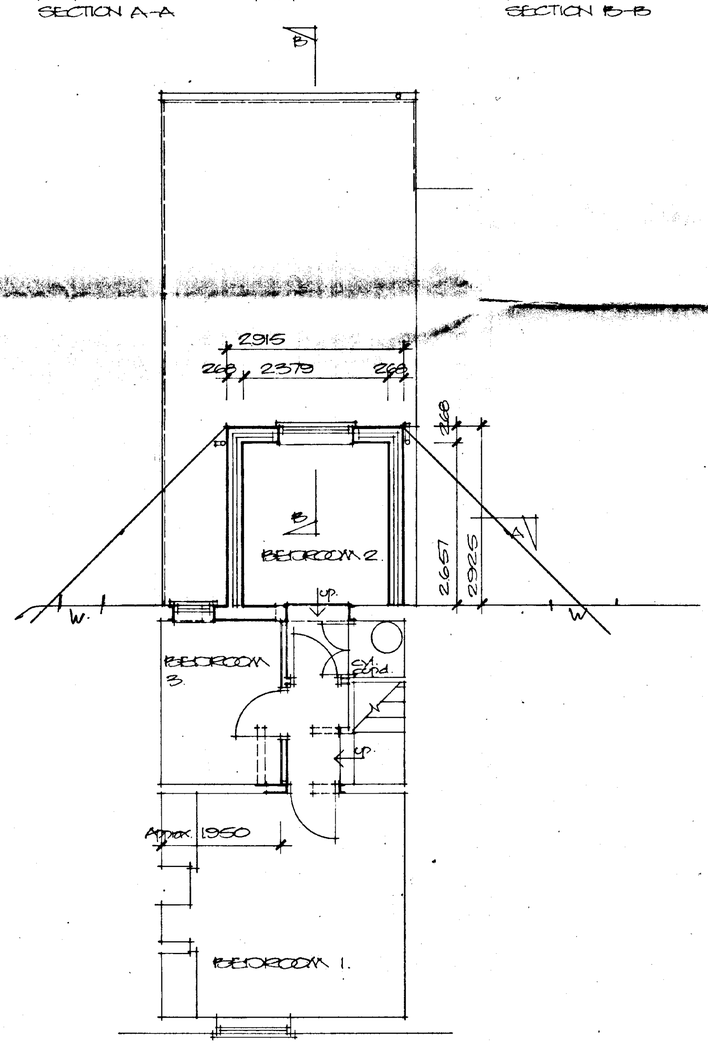

FIRST FLOOR

DETERMINED PLAN
SHDC
Planning & Development
29 JAN 2002
Ref 0093/02

Project

PROPOSED EXTENSION AND ALTERATIONS TO EXISTING HOUSE AT 13 PETERBOROUGH ROAD, CROWLAND.

ALAN HORNSBY
ARCHITECTURAL SERVICES
'Little Acre'
Peak Hill, Cowbit,
Spalding, Lincs. PE12 6AW
Tel. Holbeach (01406) 380591

Client

MR & MRS S. GALE

Scale 1:50

Date Jan. 02

Drg. no. 01/01/01

Summit DS(UK) 0098