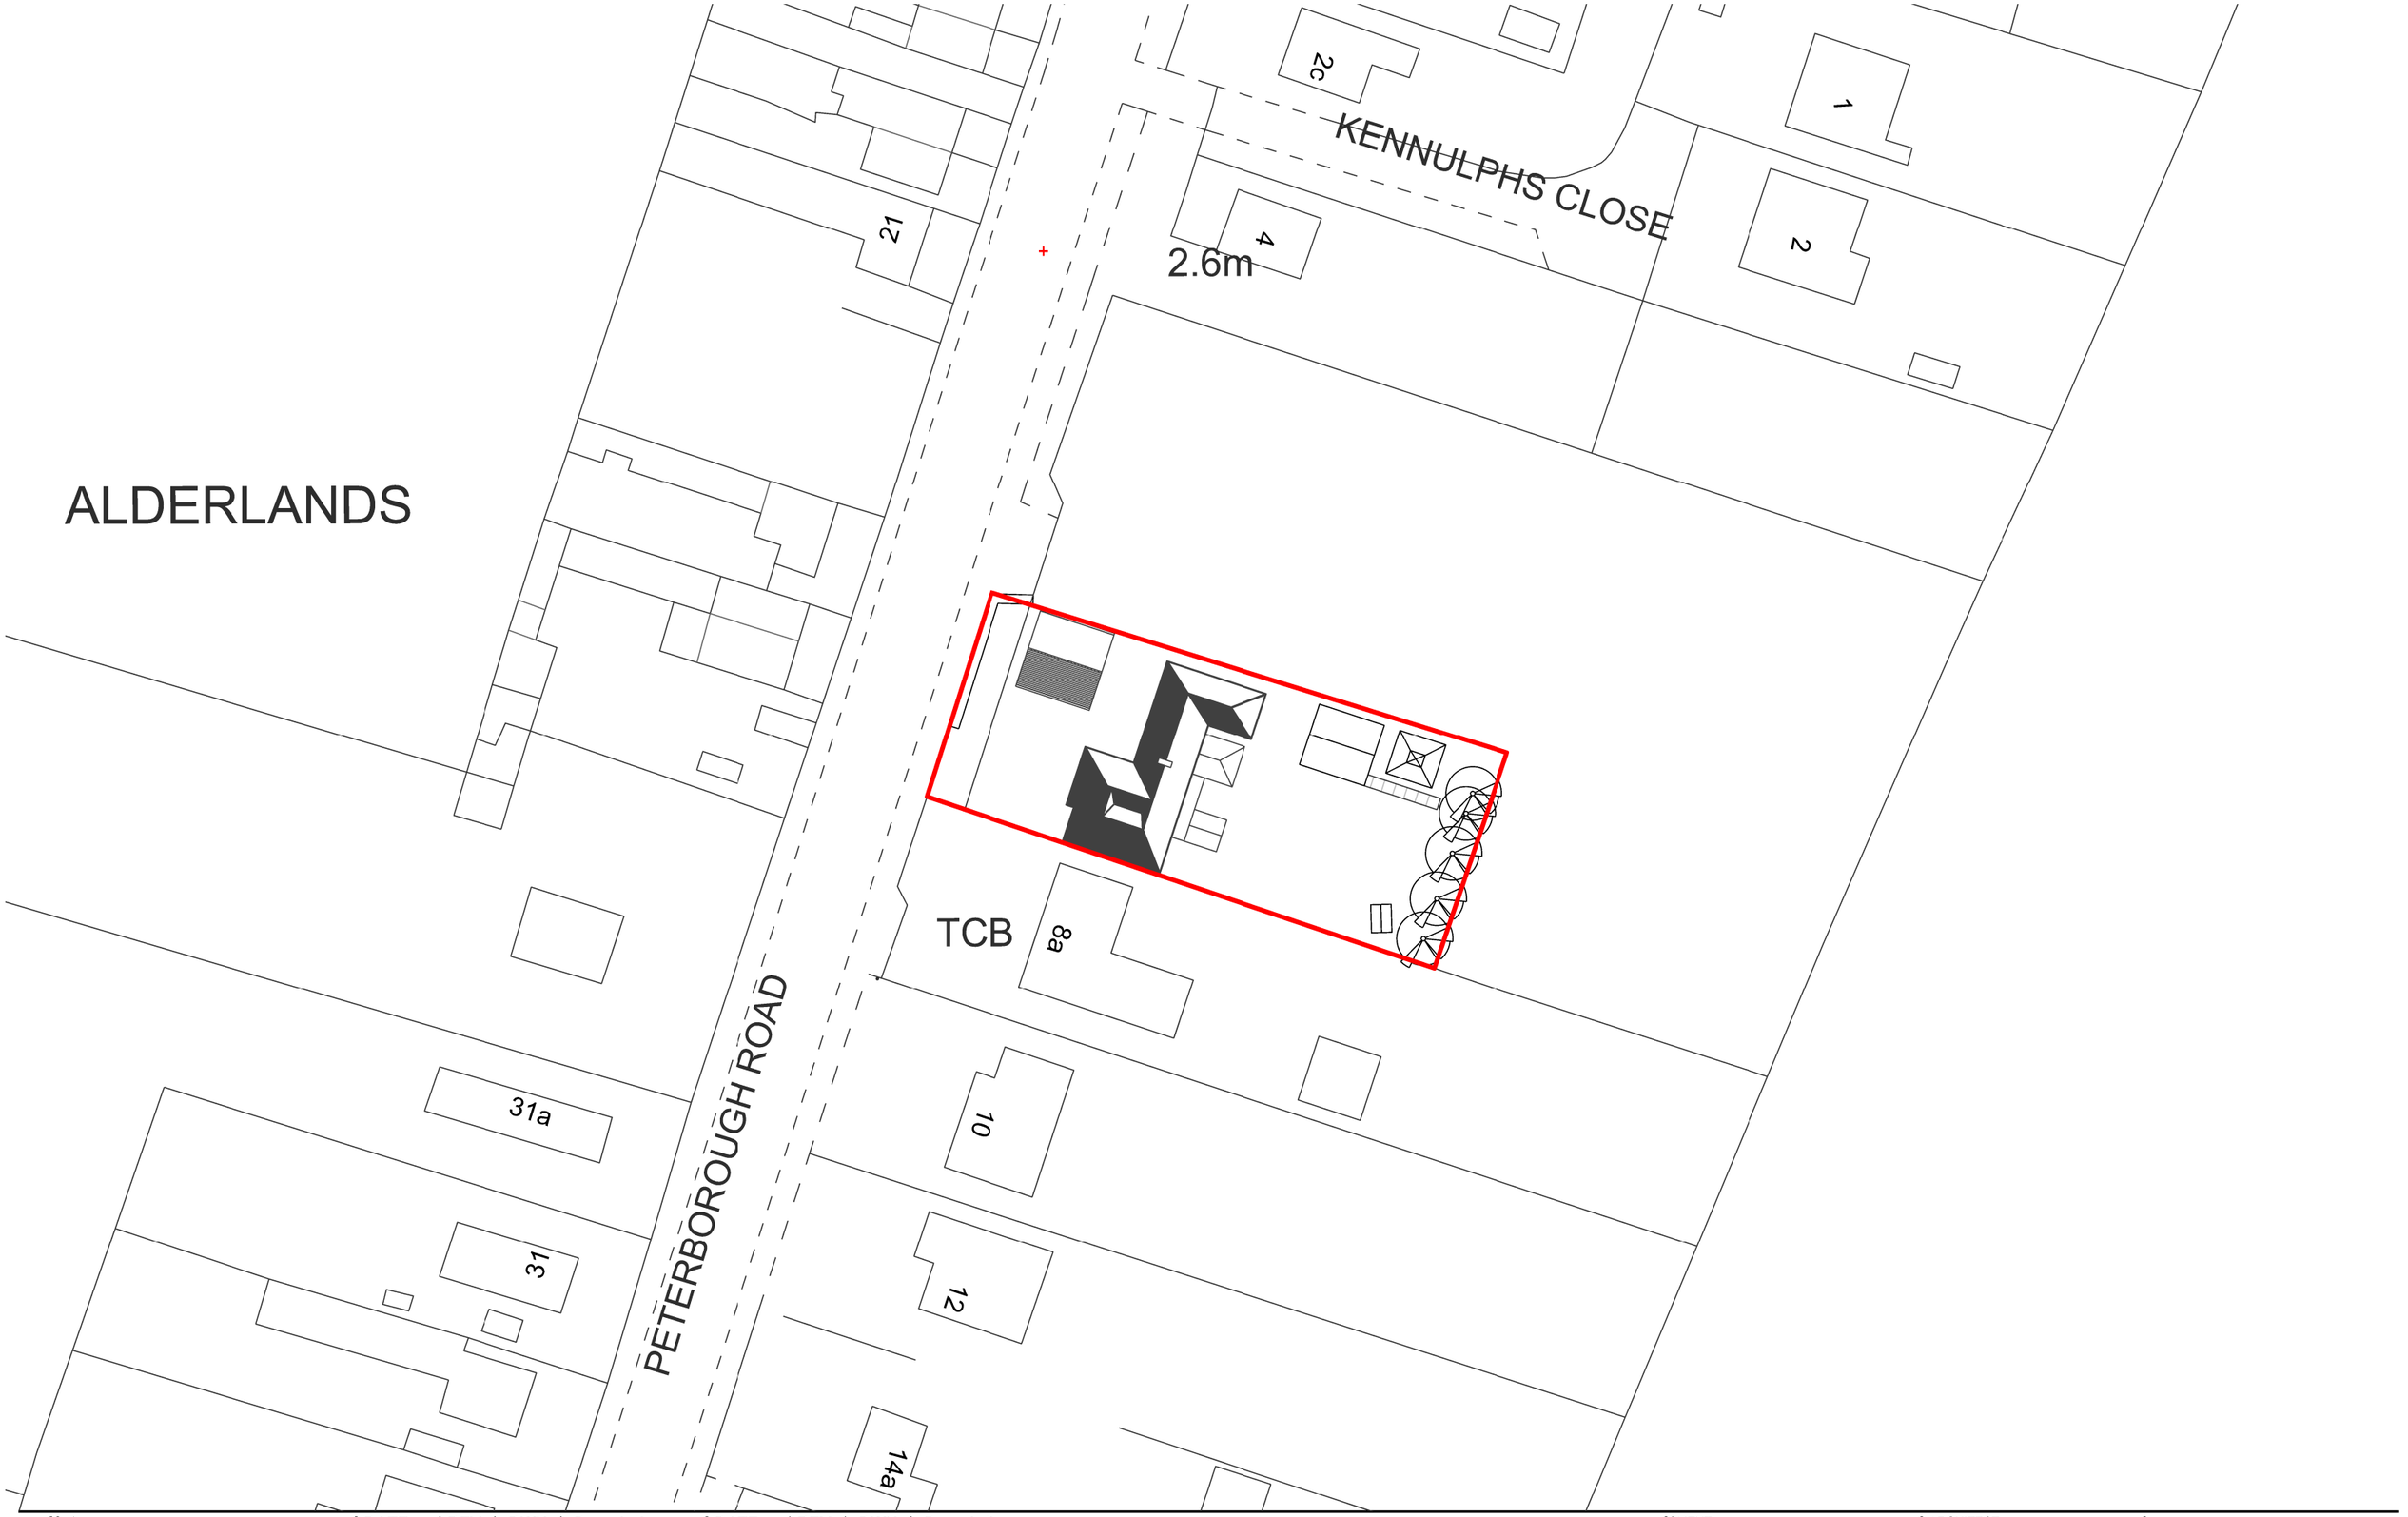


Notes

Do not scale from drawings **UNLESS FOR PLANNING PURPOSES ONLY**.

Use figured dimensions, where in doubt refer to the architect

All Dimensions to be checked and confirmed by the contractor/ builder on site

DATE	REV	DWN	Description
04/02/2026	_	KM	Issued for Planning

DATE	REV	DWN	Description

Application Site Boundary

0 1m 3m 5m 10m 15m 20m

Scale Bar - 1:500 @ A3

N

CLIENT

Mr & Mrs Patterson

PROJECT

08 Peterborough Road, Crowland

ARCHITECT
Phi Architectural Design ltd (PAD)
PHI ARCHITECTURAL DESIGN
e-mail: ken.mwaniki@phiarchitecturaldesign.com
Tel: +44 7809575090

Drawing
Existing Site Plan

Description
PLANNING

Scale(s)	Date	Drawn
1:500 @ A3	January 2026	KM

Job No	Drawing No	Revision
259	A_002	_