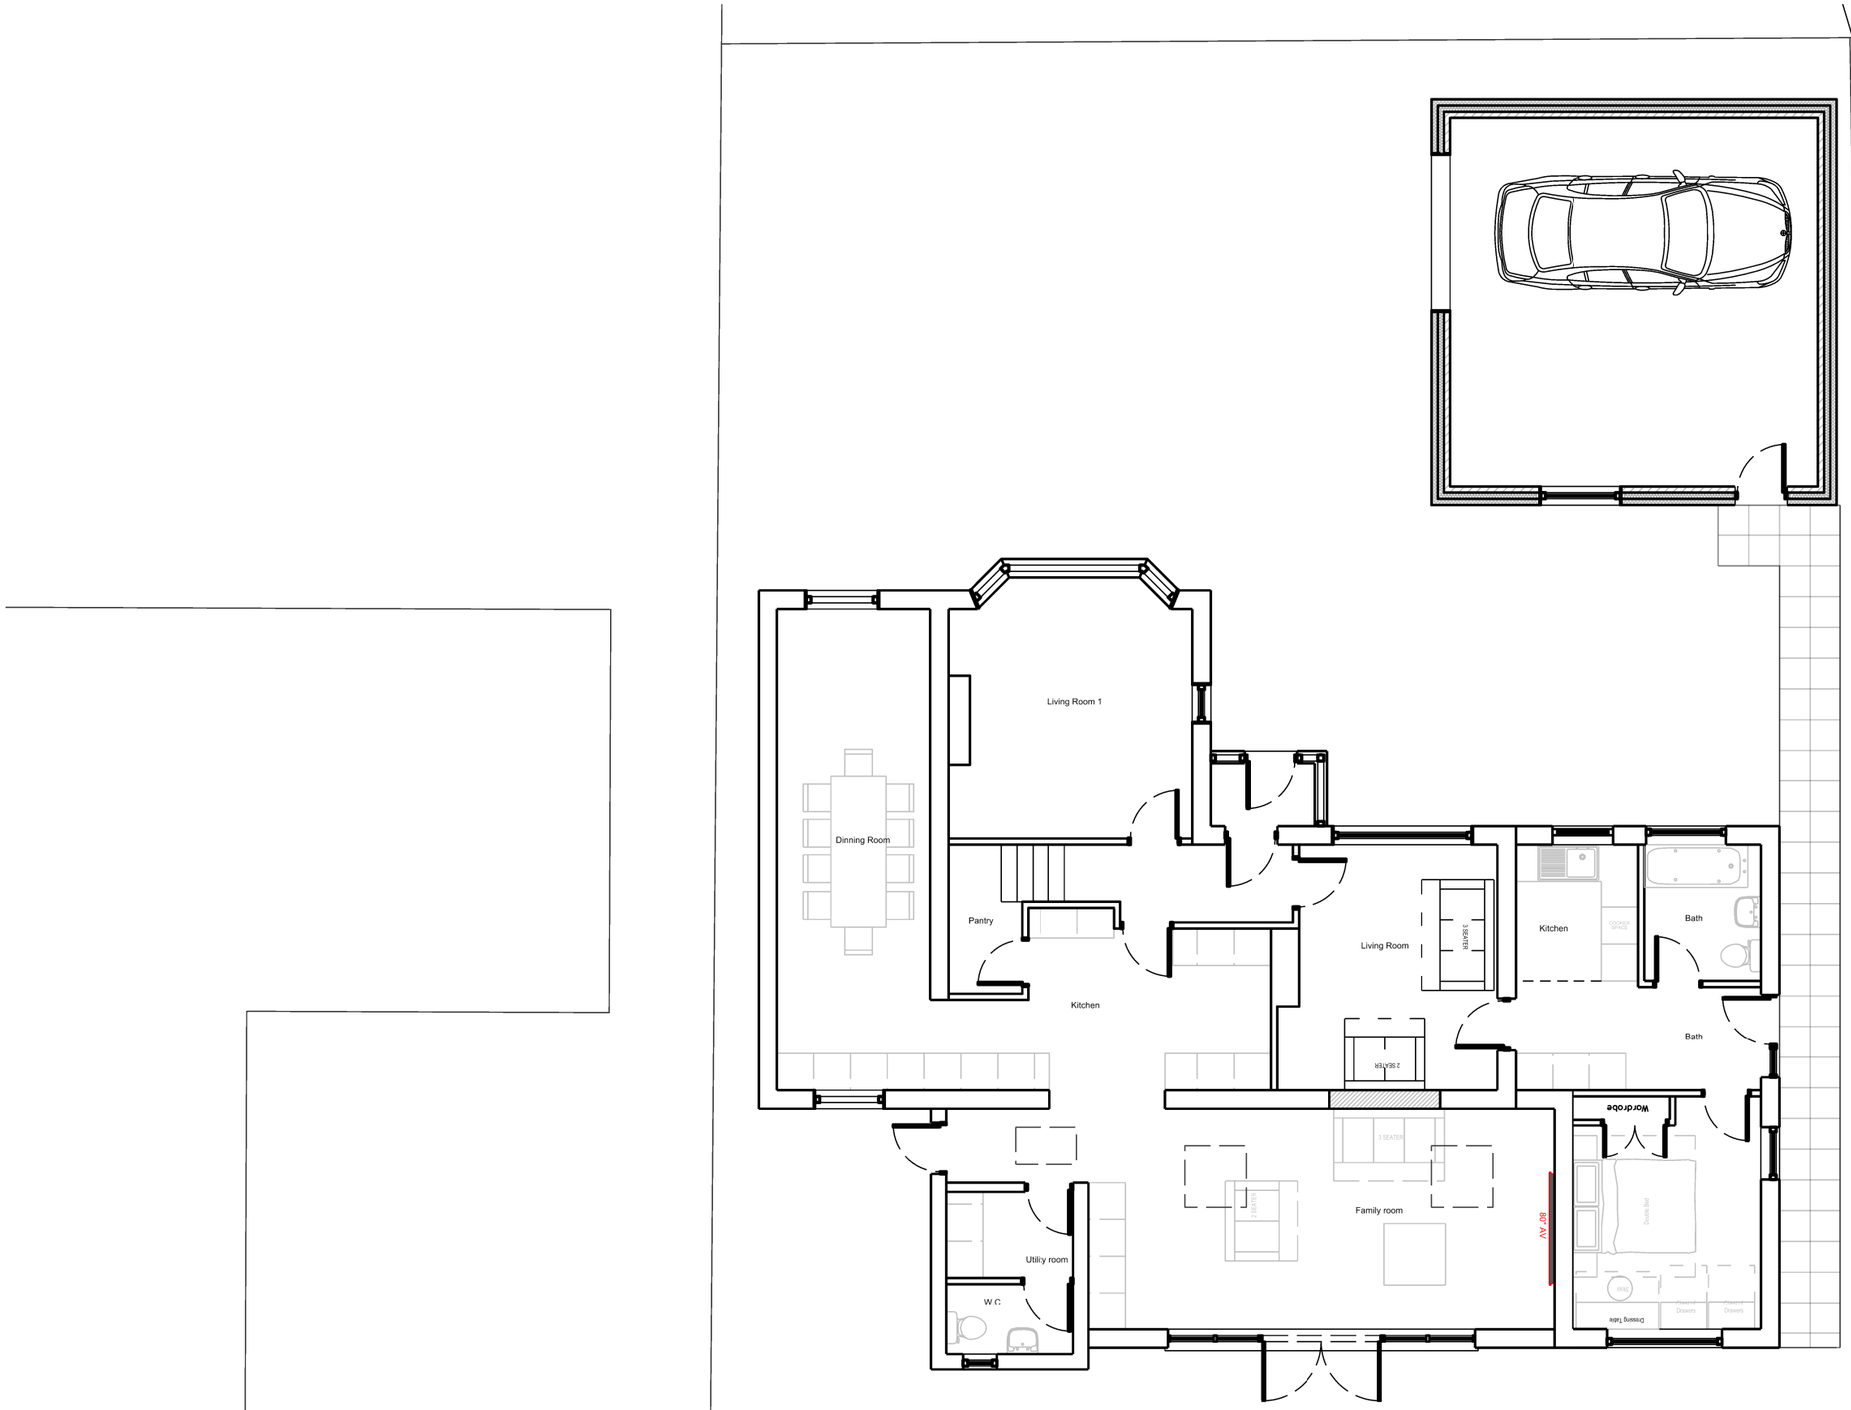


Notes

Do not scale from drawings **UNLESS FOR PLANNING PURPOSES ONLY**.

Use figured dimensions, where in doubt refer to the architect

All Dimensions to be checked and confirmed by the contractor/ builder on site

DATE	REV	DWN	Description
13/01/2026	_	KM	Issued for Discussion
03/02/2026	A	KM	Issued for Discussion

DATE	REV	DWN	Description

N

0m 1m 3m 5m

Scale Bar - 1:100 @ A3

CLIENT

Mr & Mrs Patterson

PROJECT

08 Peterborough Road, Crowland

ARCHITECT
Phi Architectural Design ltd (PAD)
PHI ARCHITECTURAL DESIGN
e-mail: ken.mwaniki@phiarchitecturaldesign.com
Tel: +44 7809575090

Drawing
Proposed Ground Floor Plan

Descripion
PLANNING

Scale(s)	Date	Drawn
1:100 @ A3	January 2026	KM

Job No	Drawing No	Revision
259	A_101	A