LAND AT HEREWARD WAY. CROWLAND. PETERBOROUGH. PE6 0AW

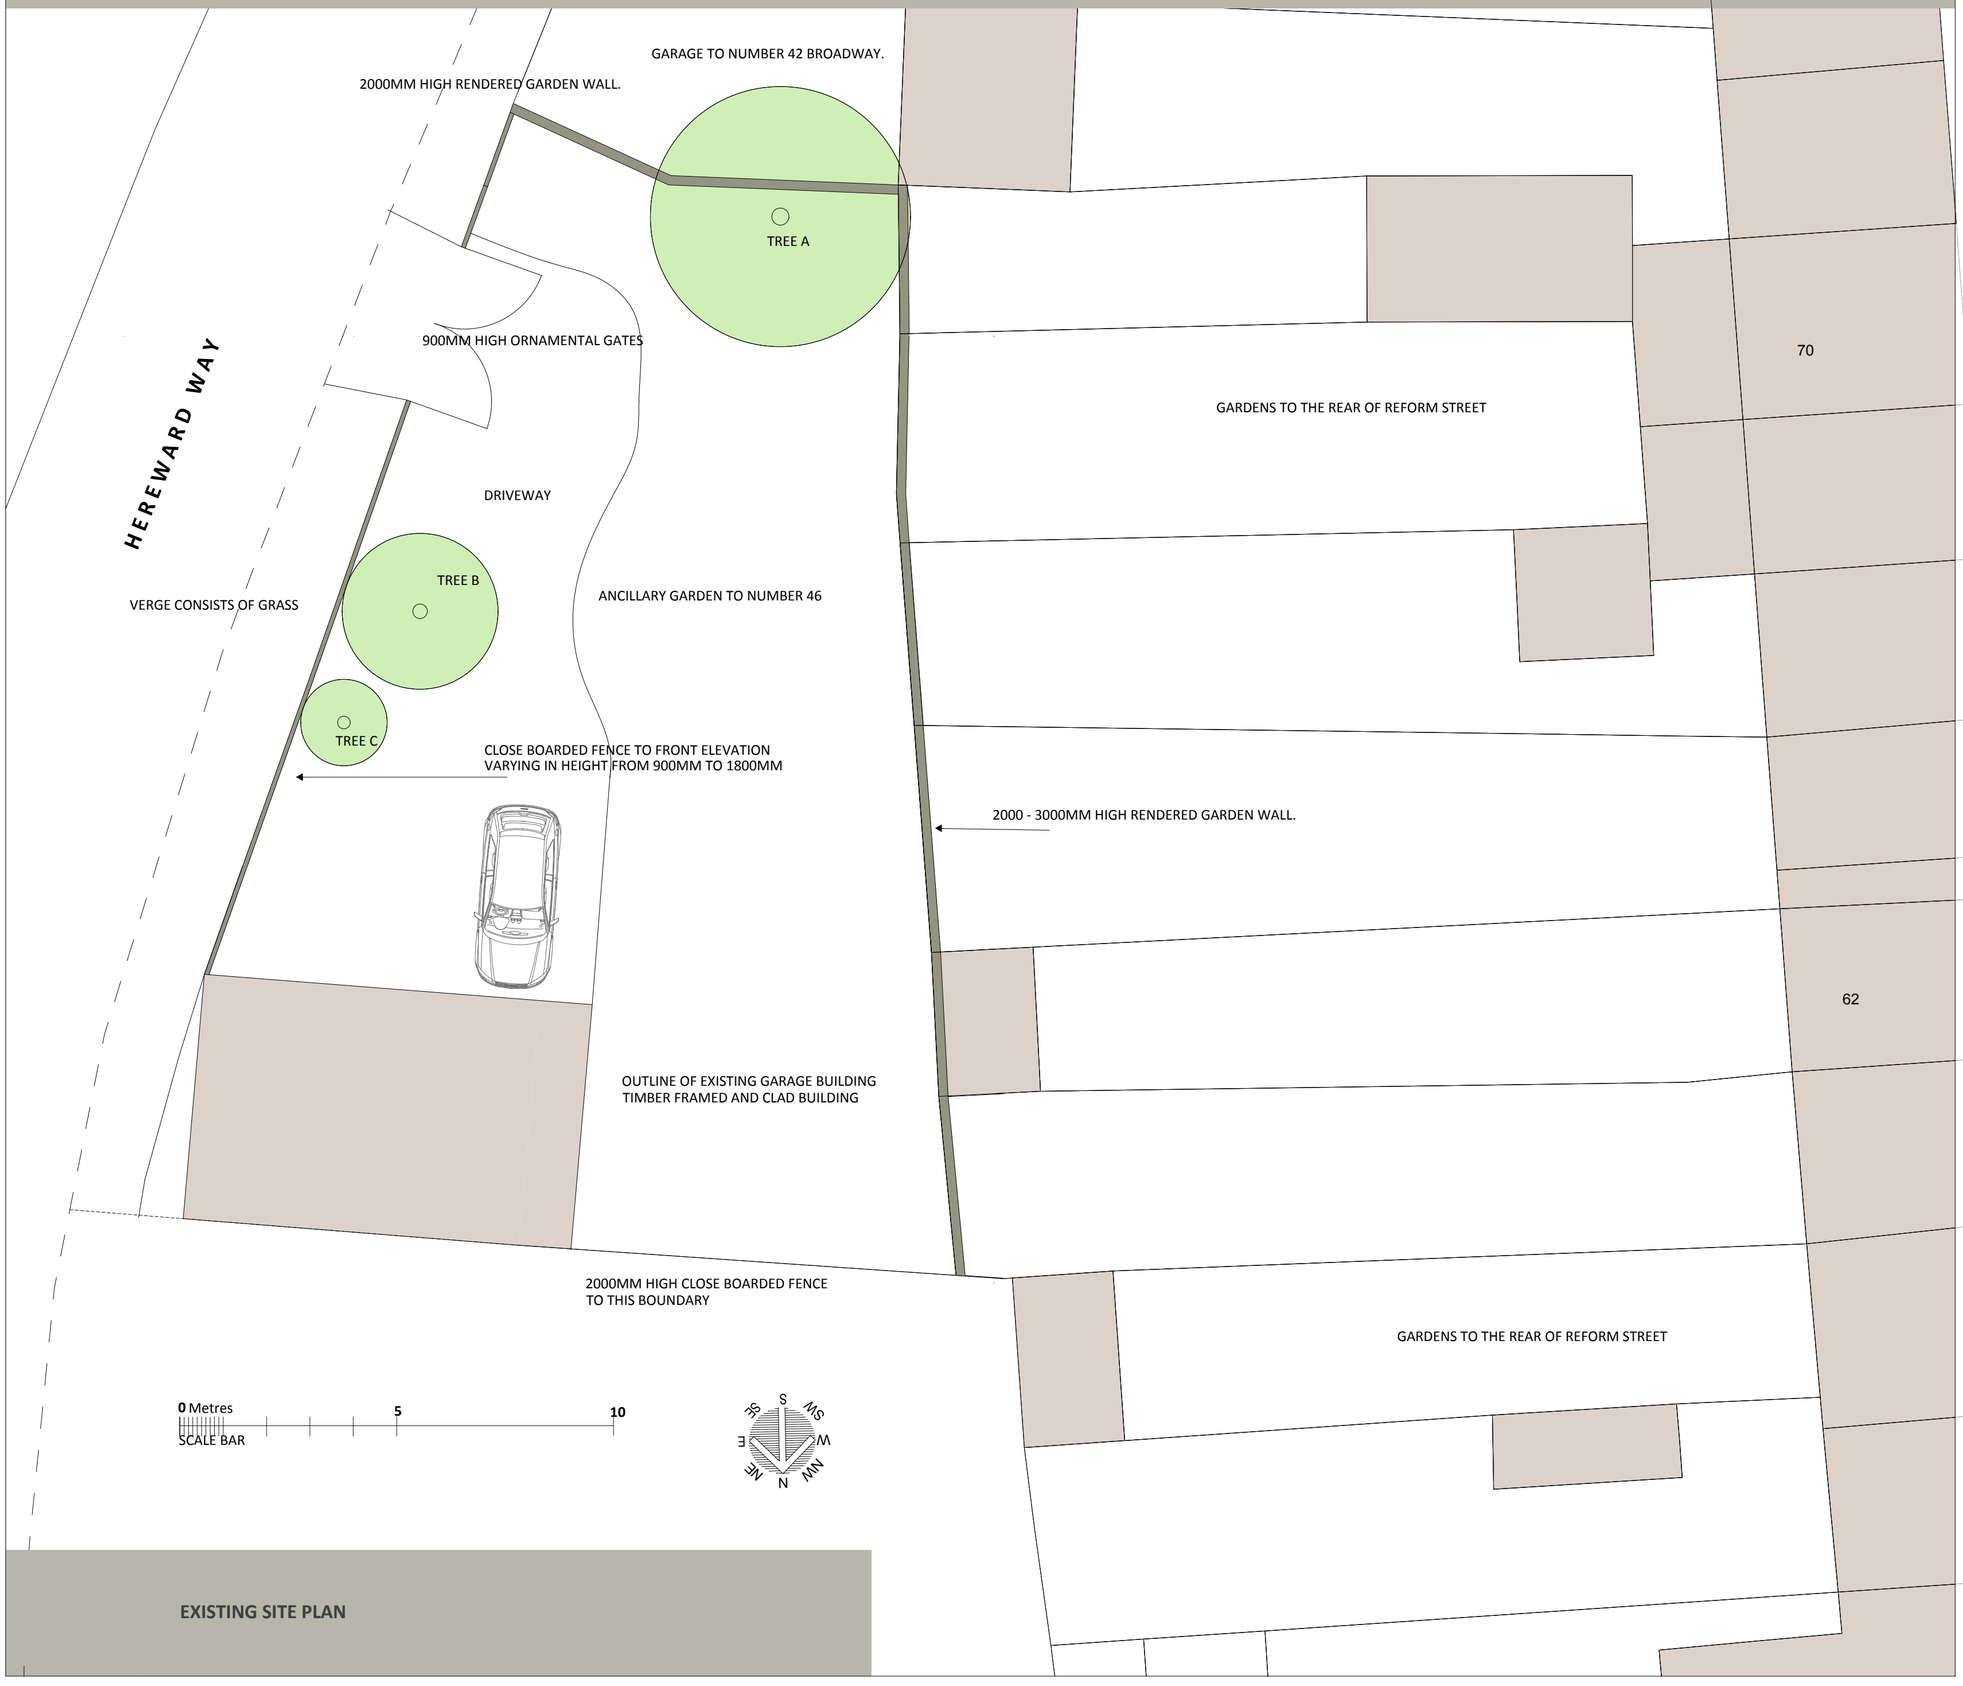

EXISTING SITE PLAN

drawing number
MS/HW/08/A

revision
A 02/02/2022 Drawing issued.

NOTES
1 Do not scale from the drawings. Dimensions to be checked on site
2 All work to comply with the current building regulations.
3 All drawings are the copyright of sharman architecture.
4 This drawing is intended to identify the main features and principal components.Construction work should be carried out and supervised by experienced and competent personnel and hence exhaustive detail is not required.

TREE NOTES 1

TREE A	10,000MM HIGH	CEDRUS DIODORA
TREE B	4,000MM HIGH	TAXUS BACCATTA FASTIGIATA
TREE C	10,000MM HIGH	PINUS ABIES

TREE NOTES 2

TREE A	CANOPY 6000MM DIAMETER.	TRUNK 390 DIAMETER
TREE B	CANOPY 3600MM DIAMETER.	TRUNK 250 DIAMETER
TREE C	CANOPY 1800MM DIAMETER.	TRUNK 150 DIAMETER

title
SITE PLAN EXISTING

scale	date	drawn
1:100 Print at A2	FEBRUARY 2022	PS

contract
MR MAURICE STRICKLAND

sharman architecture
OAK BARN. WILLOW DROVE. BOROUGH FEN. PETERBOROUGH. PE6 7QB
tel: 07724 529 094
email: paulsharman1@btinternet.com