

EXISTING FLOOR PLAN

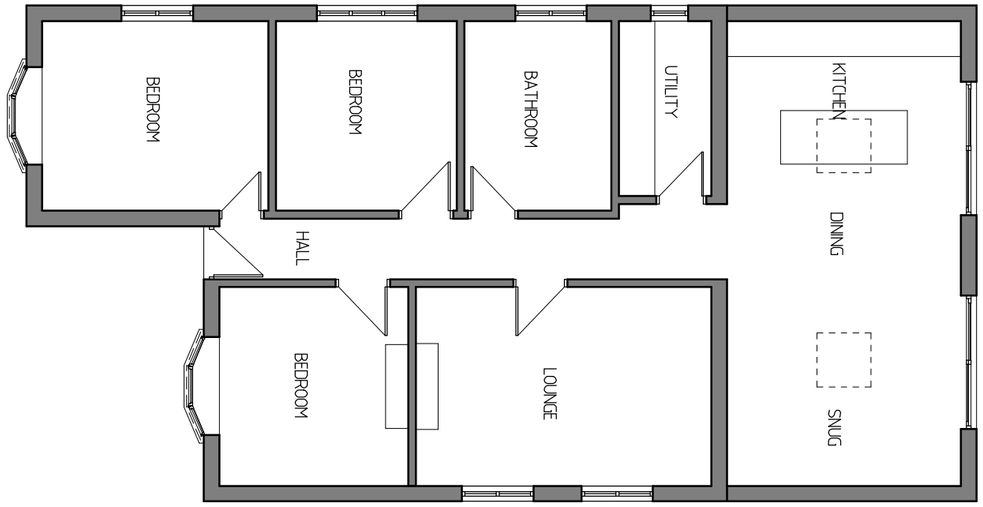

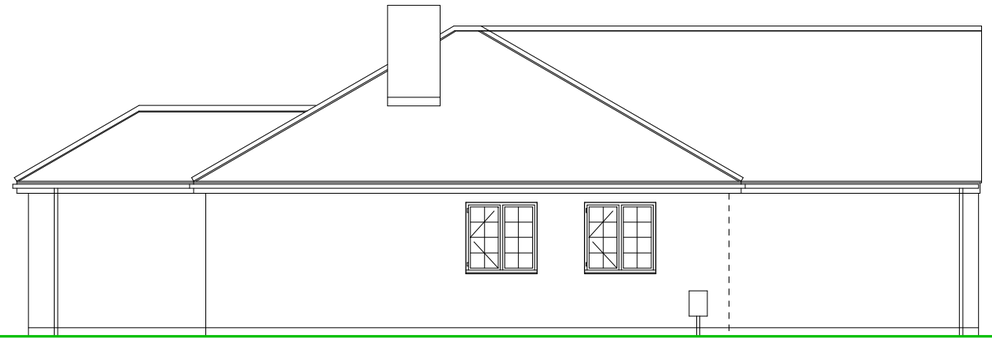

EXISTING SIDE ELEVATION



EXISTING FRONT ELEVATION



EXISTING SIDE ELEVATION

USE FIGURED DIMENSIONS ONLY

DO NOT SCALE

CONTRACT

Proposed Rear Extension
At 63 Postland Road,
Crowland, Peterborough.
For Mr & Mrs

DRAWING TITLE

Existing Floor Plans &
Elevations

SCALE 1:100	
DATE DEC 2018	DRAWN BY S.Andrews

JOB NO.	PLOT NO.	SHEET NO.	REV
SA/AR/016/18		A3/EX/01	

0 1.0 5.0
1:100

Tele No. MOB. 07713003441
E-mail: shayne@designandarchitectureltd.co.uk
ShayneAndrews@DesignAndArchitectureLtd.co.uk
Registered address:10a High Street, Market Deeping, PE6 8EB