

PROPOSED FLOOR PLAN

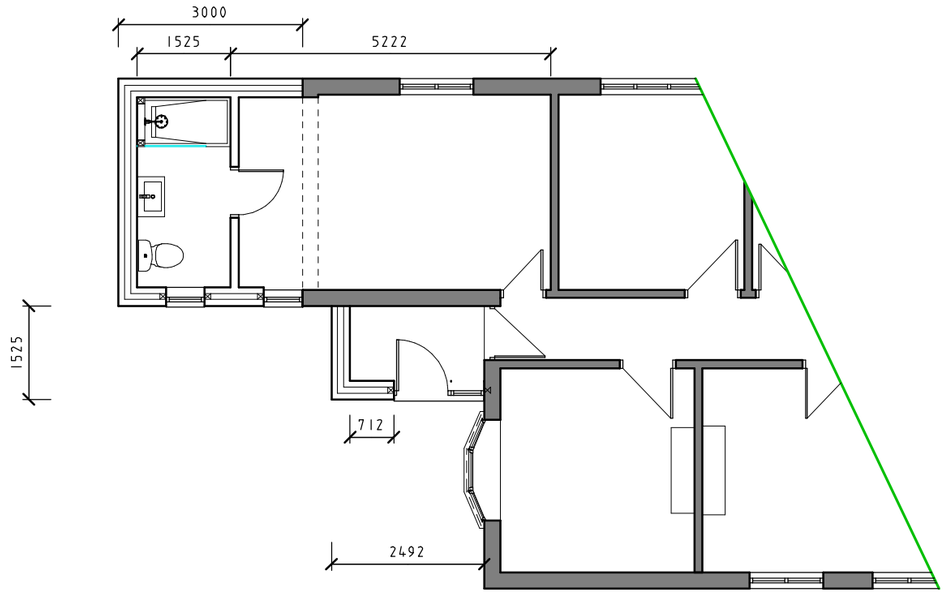



PROPOSED SIDE ELEVATION

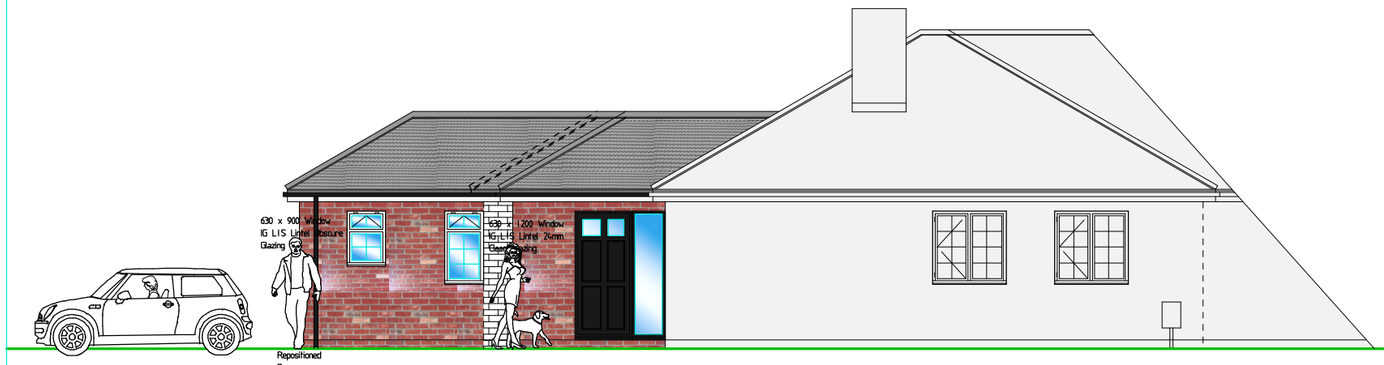

PROPOSED FRONT ELEVATION

REV A 21-01-19 Revised to suit client

USE FIGURED DIMENSIONS ONLY

DO NOT SCALE

CONTRACT

Proposed Rear Extension
At 63 Postland Road,
Crowland, Peterborough.
For Mr & Mrs

DRAWING TITLE

Proposed Floor Plan &
Elevations

SCALE 1:100	
DATE DEC 2018	DRAWN BY S.Andrews

JOB NO.	PLOT NO.	SHEET NO.	REV
SA/AR/016/18		A3/PP/01	B

1:100 0 1.0 5.0

Tele No. MOB. 07793003441
E-mail: shayne@designandarchitectureltd.co.uk
ShayneAndrews@DesignAndArchitectureLtd.co.uk
Registered address: 92a High Street, Market Deeping, PE6 8EB