
MR & MRS HENFREY. GREYSTONES. COMMON DROVE. CROWLAND. PETERBOROUGH. PE6 0HL

drawing number
AD/36/B

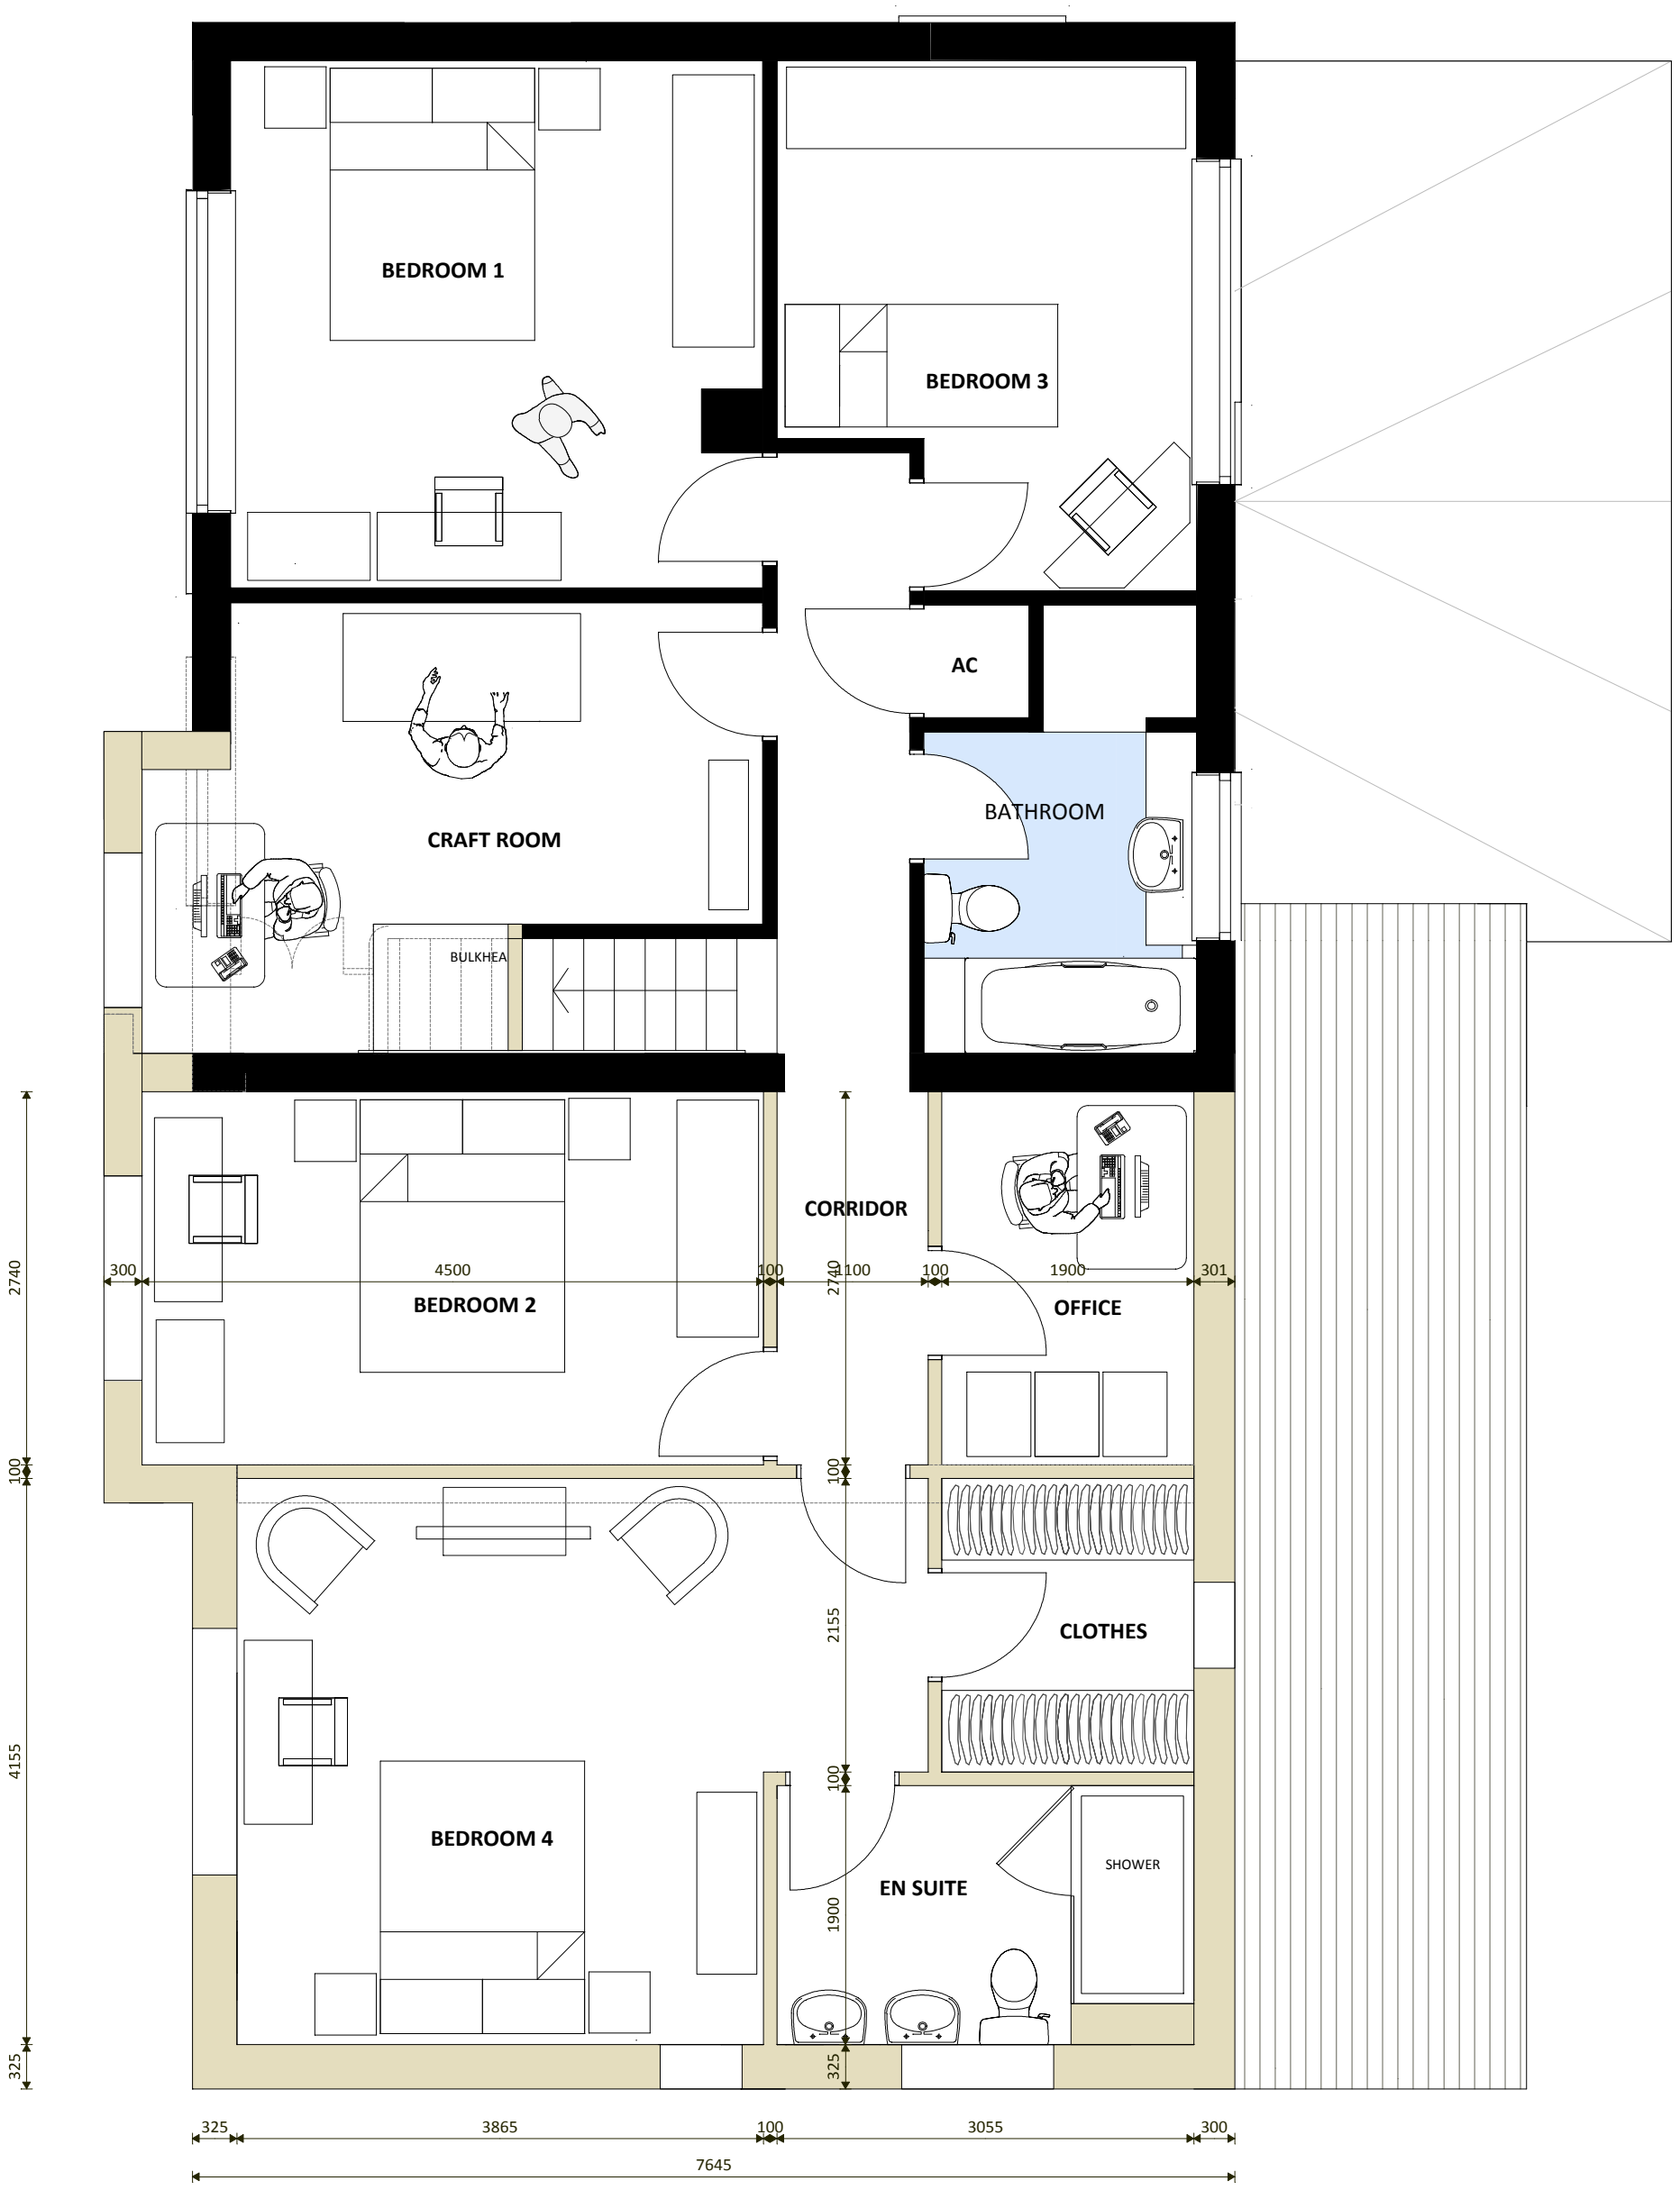

scale	date	revision
1:50 Print at A3	MARCH 2021	A 22/03/2021 Drawing first issued. B 18/01/2022 Revised to clients instruction

contract

PROPOSED FIRST FLOOR PLAN TO HOUSE

DENOTES EXISTING WALLS

DENOTES NEW WALLS.

0 5

Metres

sharman architecture
OAK BARN. WILLOW DROVE. BOROUGH FEN. PETERBOROUGH. PE6 7QB
tel: 07724 529 094
email: paulsharman1@btinternet.com