

E L E V A T I O N S

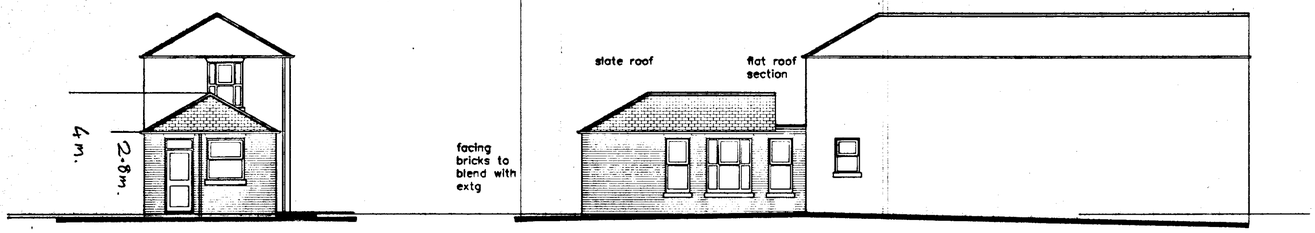


SIDE

FRONT

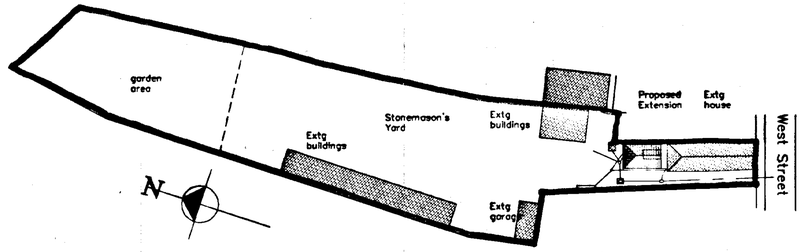

B L O C K P L A N

Scale 1:500

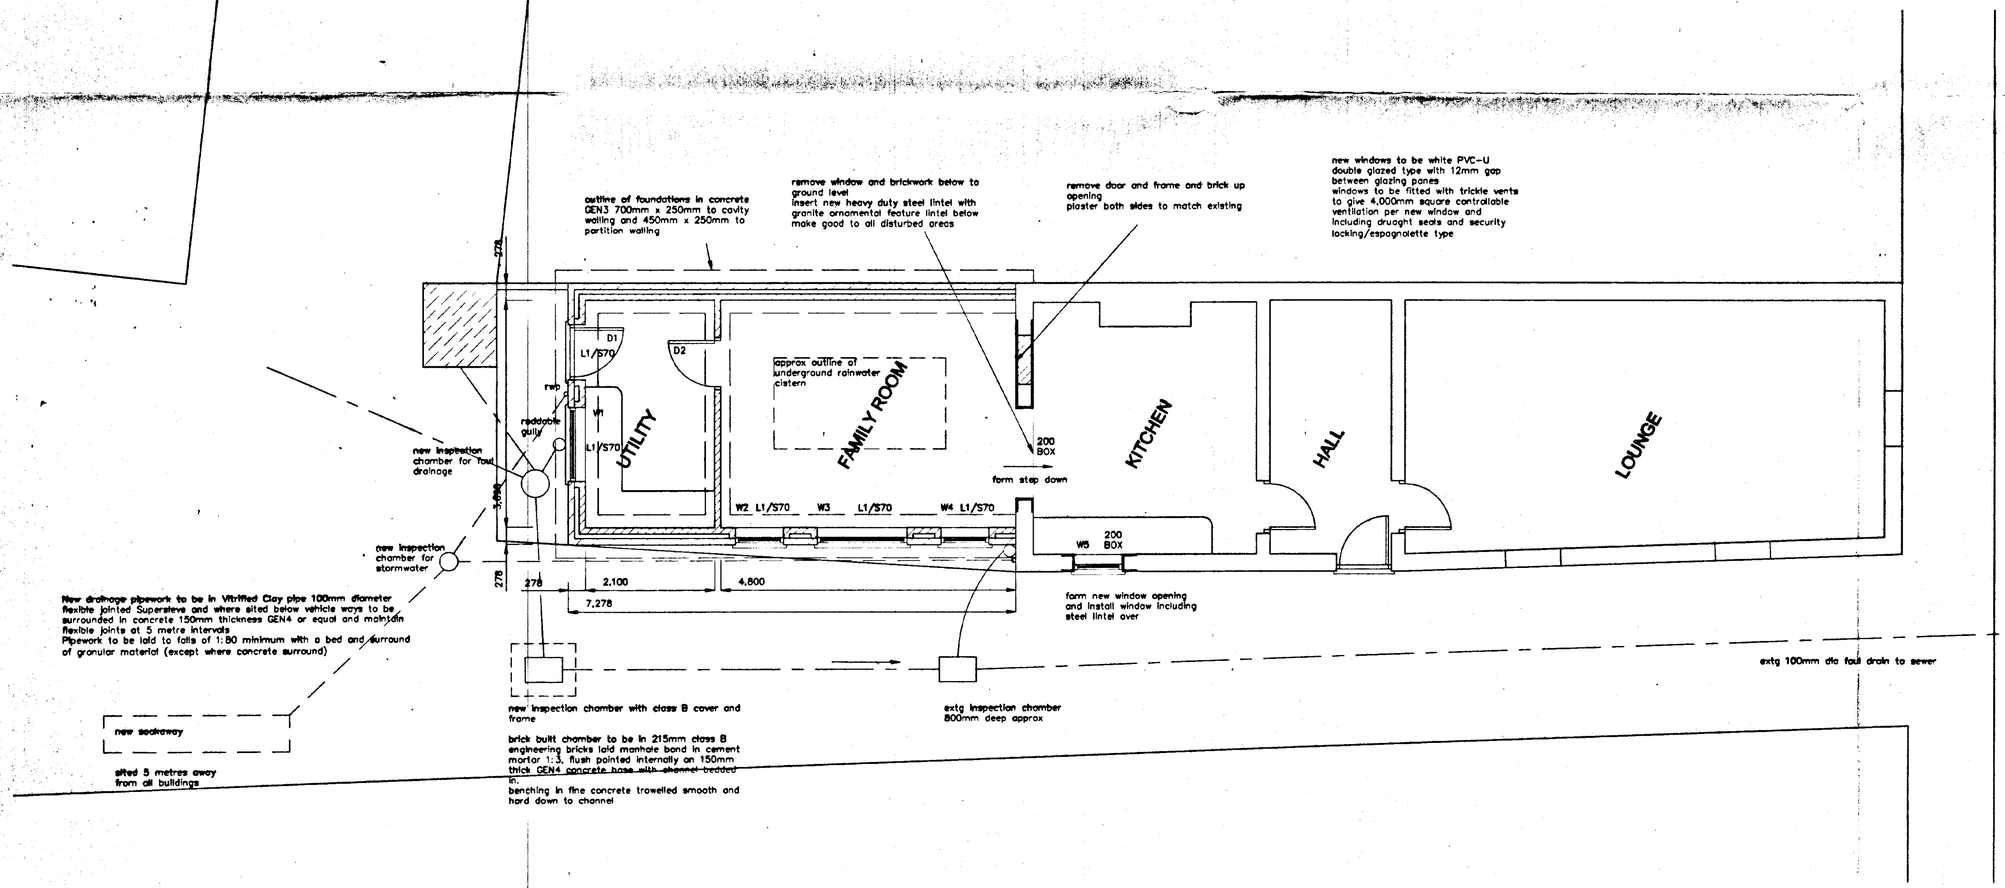

F L O O R P L A N

Scale 1:50

Keep for Comparison

SOUTH HOLLAND DC
HOUSING & PLANNING
SUPERSEDED
Ref: 012401

L. A. Building Design

Architectural and Surveying Practice
55 Hannam Boulevard
Spalding
Lincolnshire PE11 1LB
Telephone/Fax: Spalding (01775) 711437

Peter S Lithgow MCIOB MBIAT

Member of the Chartered Institute of Building and Member of the British Institute of Architectural Technologists


project
Proposed Extension to Existing Dwelling
23 West Street
Crowland
Nr Peterborough
Cambs
PE6 0EE

client
Mr J G Cross

drawing
General Arrangement
Floor Plan, Elevations and Block Plan


date	scale(s)
November 2000	1/50, 1/100 & 1/500
drawn by: Peter S Lithgow	checked
job no: 20/15	drawing no: 01

E L E V A T I O N S

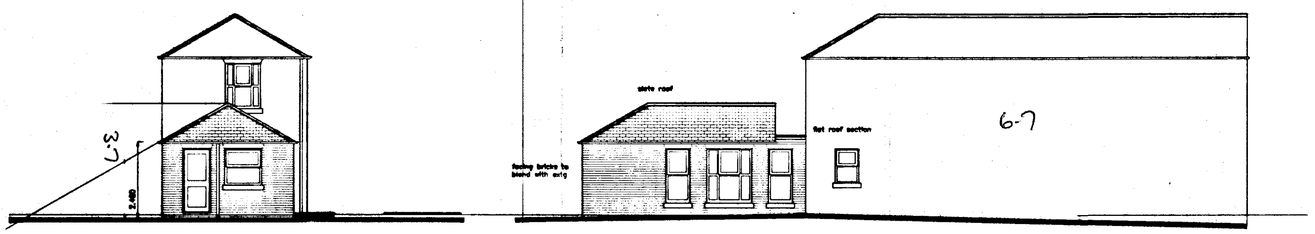


SIDE

FRONT

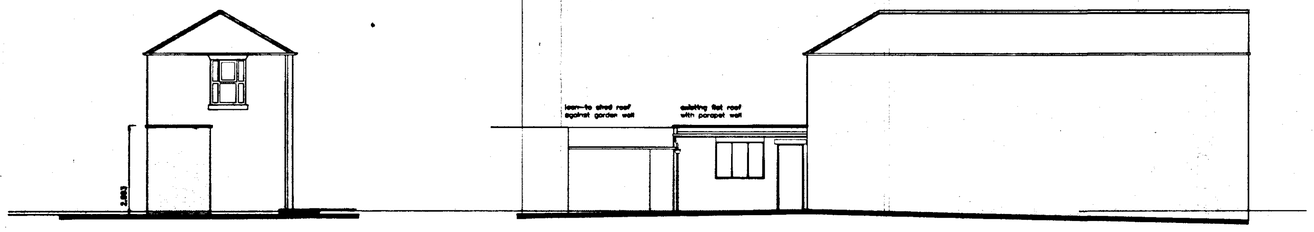


EXISTING SIDE

EXISTING FRONT

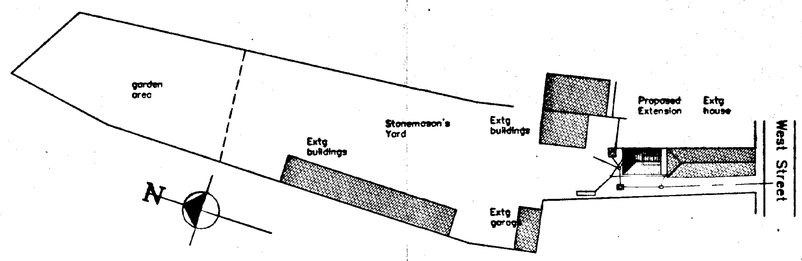

B L O C K P L A N

Scale 1:500

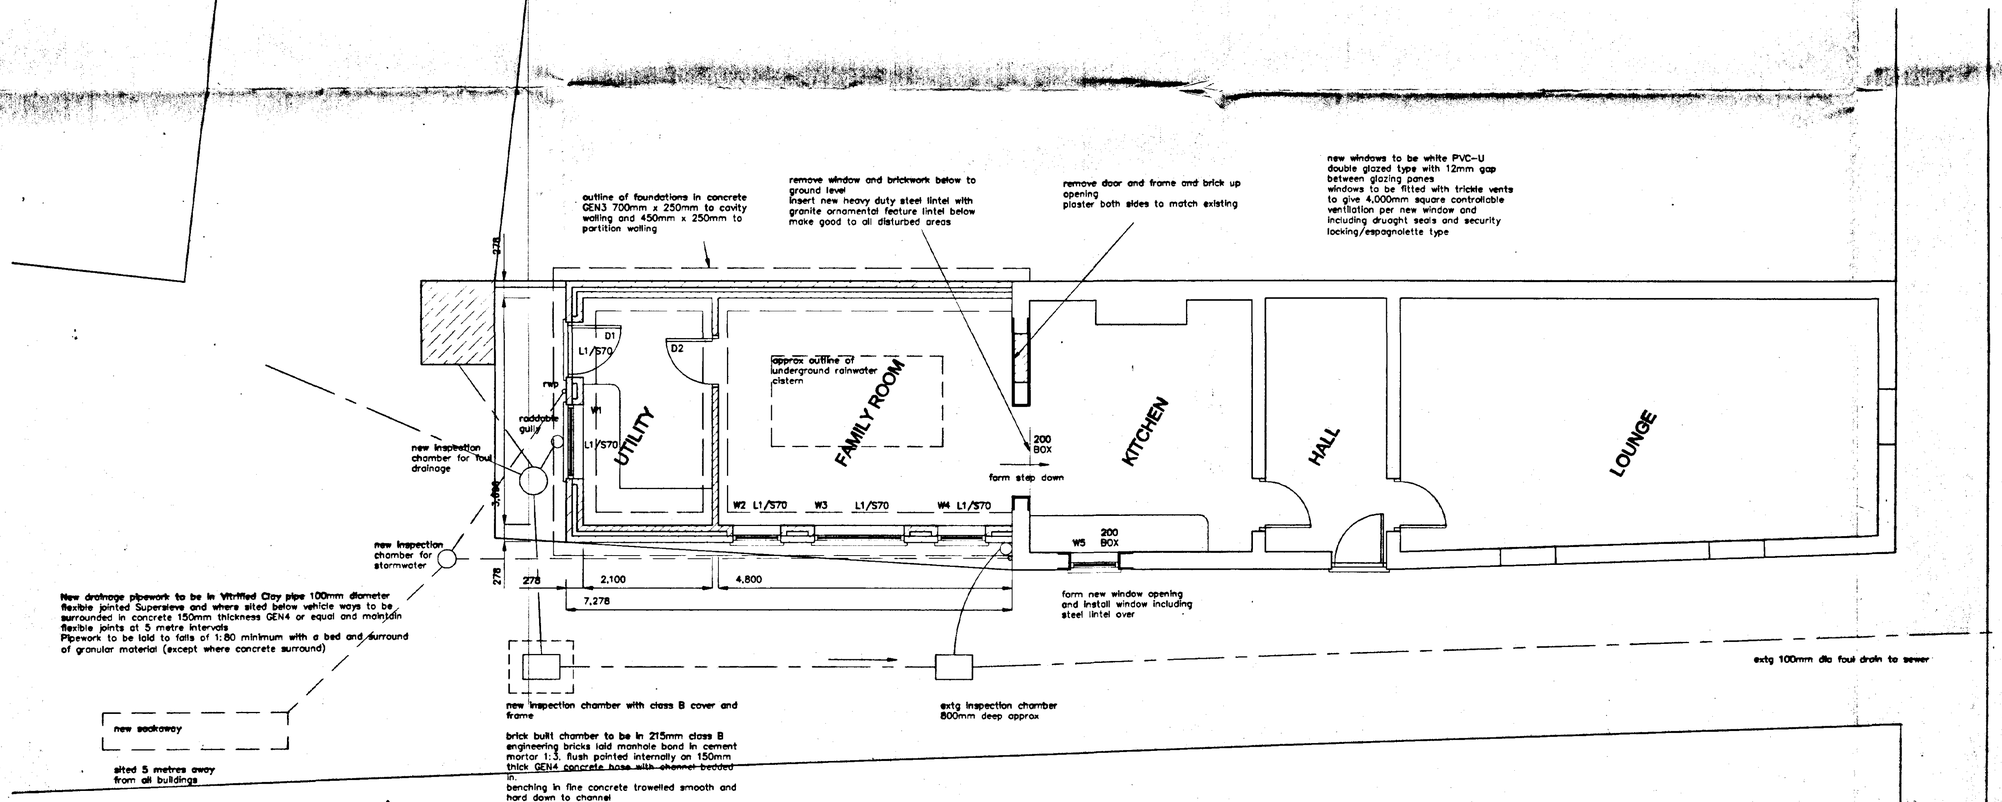

F L O O R P L A N

Scale 1:50

DETERMINED PLAN

AMENDED PLAN

Ref. A1

SOUTH HOLLAND DC HOUSING & PLANNING

25 MAY 2001

Ref: 124/01

L. A. Building Design

Architectural and Surveying Practice
55 Hannam Boulevard
Spalding
Lincolnshire PE11 1LB
Telephone/Fax: Spalding (01775) 711437

Peter S Lithgow MCOB MBIAT

Member of the Chartered Institute of Building and Member of the British Institute of Architectural Technologists

project
Proposed Extension to Existing Dwelling
23 West Street
Crowland
Nr Peterborough
Cambs
PE6 0EE

client
Mr J G Cross

drawing
General Arrangement – Revised
Floor Plan, Elevations and Block Plan

date	scales
May 2001	1/50, 1/100 & 1/500
drawn by: Peter S Lithgow	checked
job no: 20/15	drawing no: 04