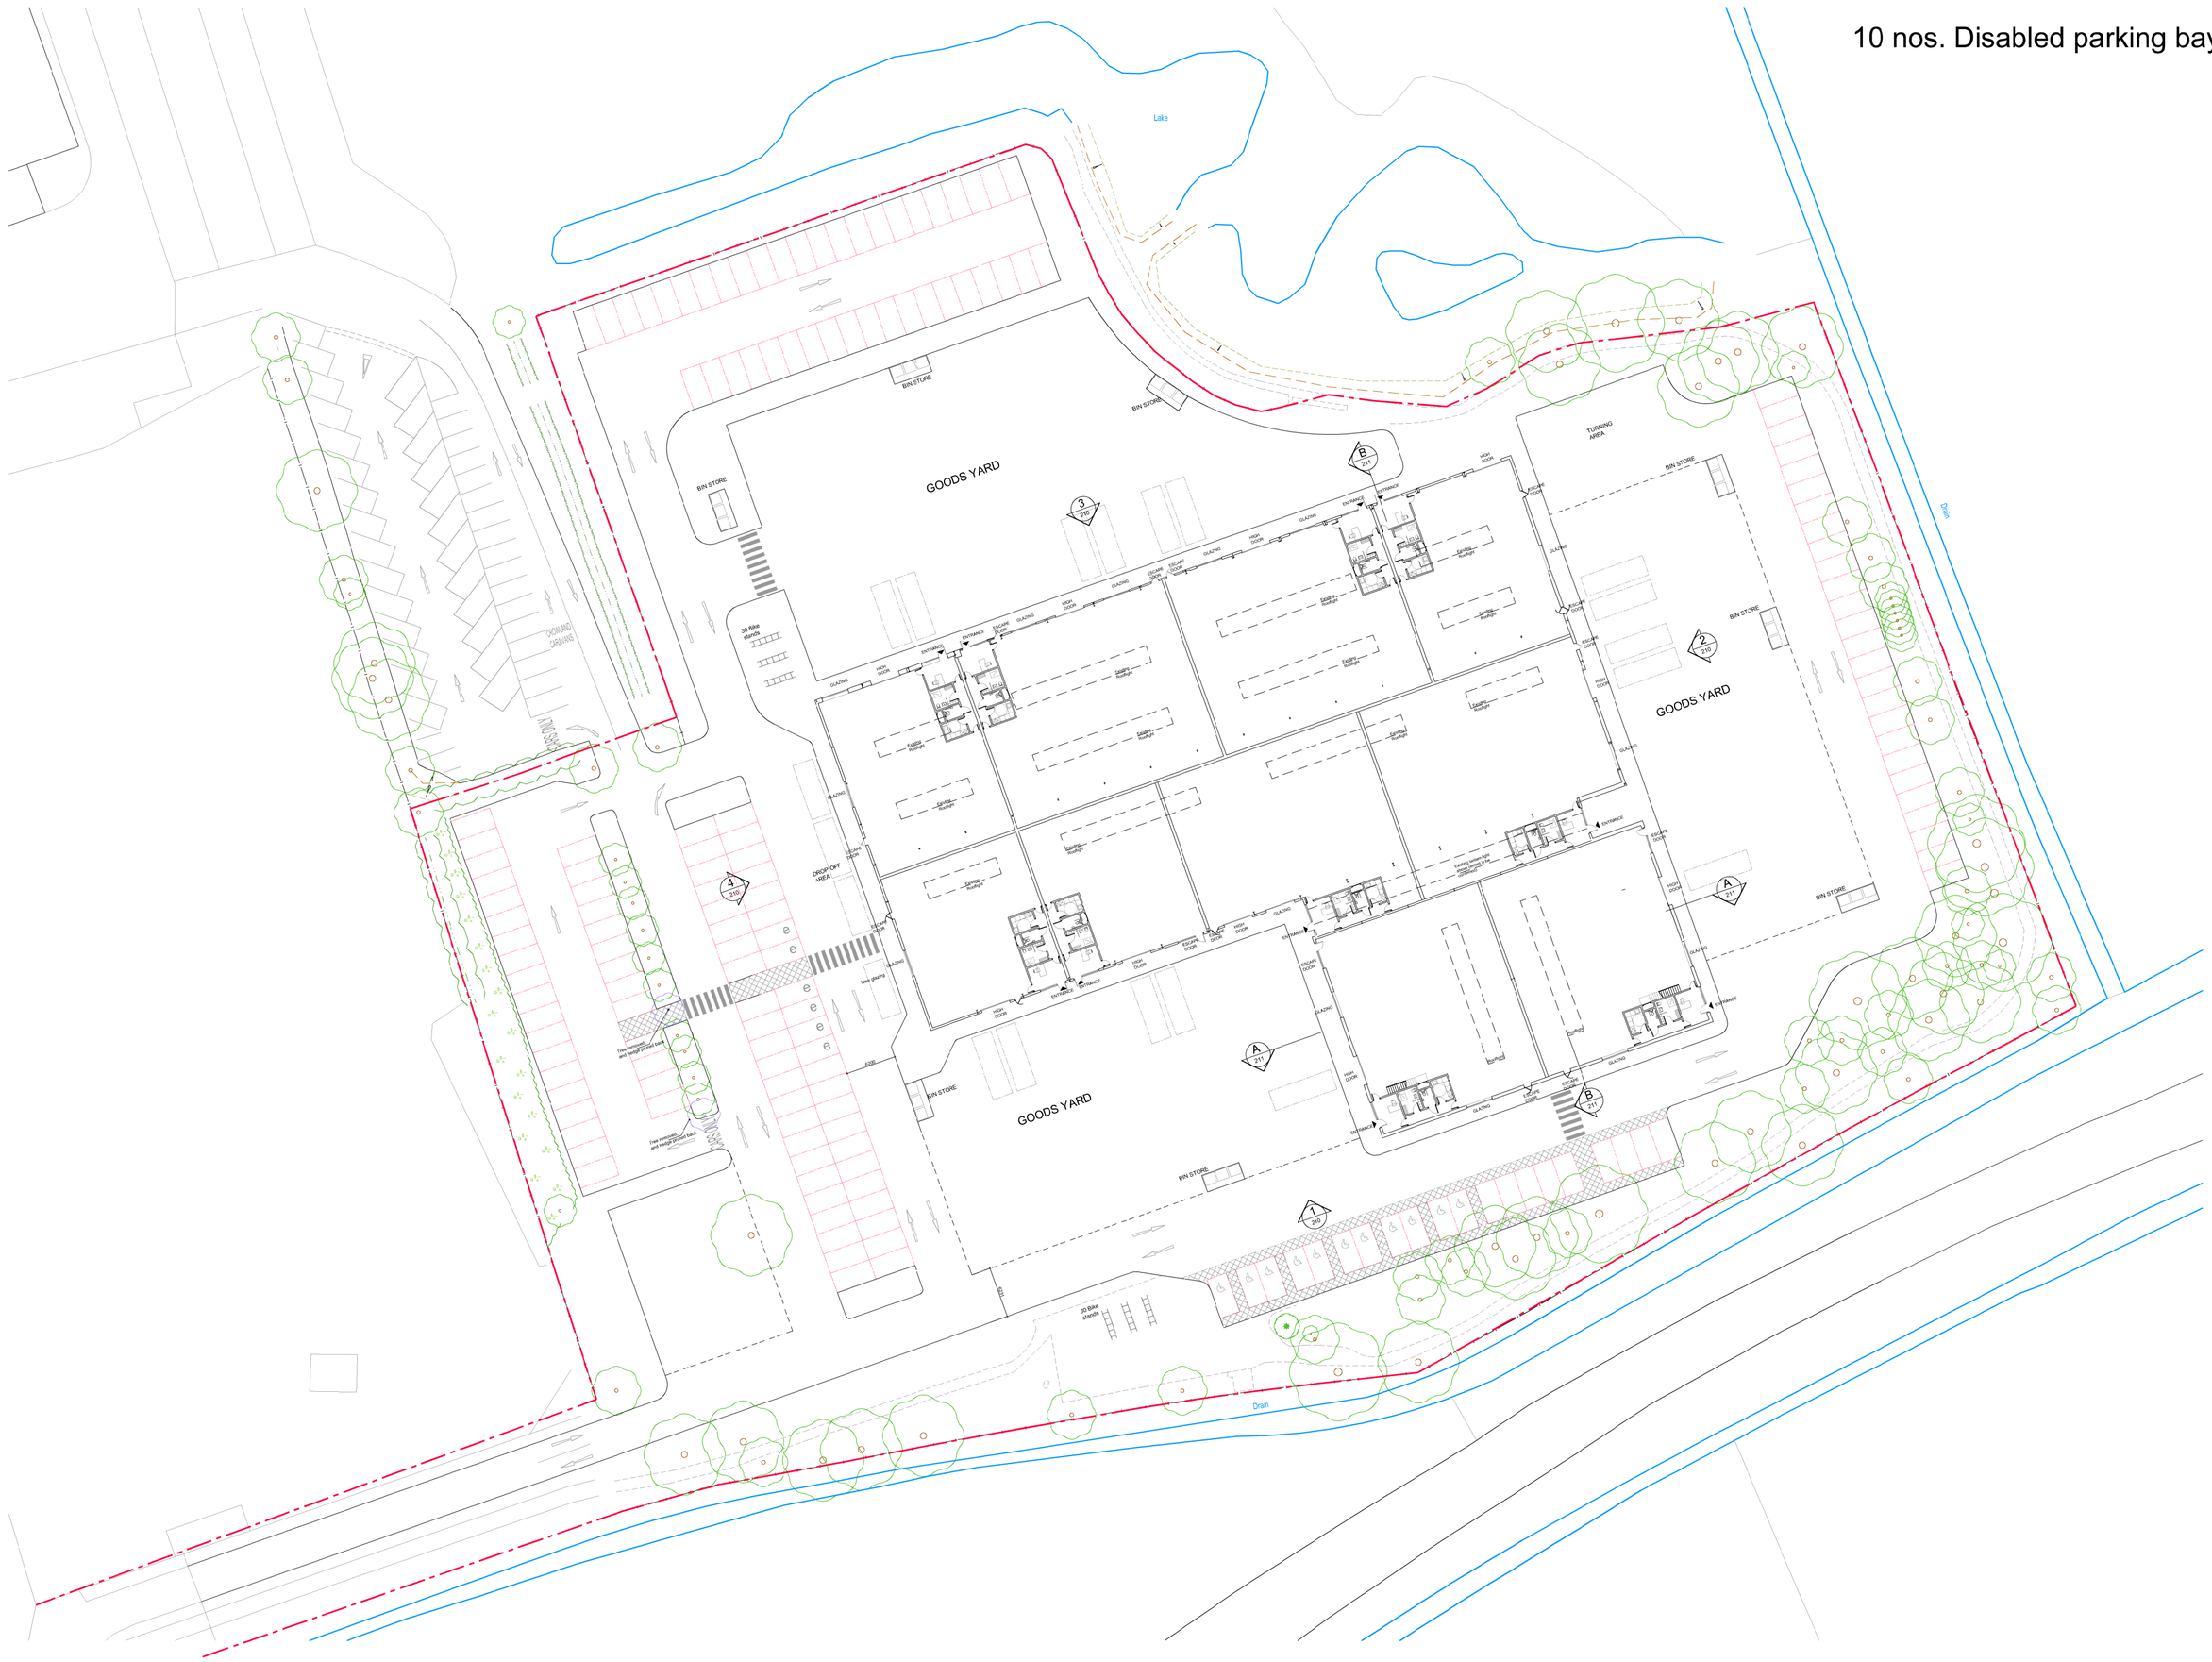


NOTES

-Do not scale from this drawing, except for planning purposes.
-Check all dimensions on site.
-Subject to survey.
-Subject to site inspection.
-Site boundary lines are indicative only.

Unit 1	394sqm
Unit 2	608sqm
Unit 3	606sqm
Unit 4	398sqm
Unit 5	336sqm
Unit 6	339sqm
Unit 7	562sqm
Unit 8	525sqm
Unit 9	525sqm
Unit 10	635sqm
Total	4,928sqm

Rev	Date	By	Description
A	31/01/20	MJ	Internal partition amendments to create more units, roof of south block raised, fenestration to south block amended

Revision Schedule

project
168 Postland Road
Crowland
PE6 0JB

title
Proposed
Site Plan

drawing status
PLANNING

contract no. ----	scale 1:500 @ A1/ 1:1000 @A3
client ref. ----	date June 2019
drawn by MJ	checked by MJ

project no.	drawing number	revision
P19-020	201	A

Child Graddon Lewis
architects & designers

Studio1
155 Commercial Street
Spitalfields
London E1 6BJ

T: +44 (0) 20 7539 1200
F: +44 (0) 20 7539 1201
E: hq@cgluk.com
www.cgluk.com

© Copyright Reserved. **Child Graddon Lewis** | architects & designers