


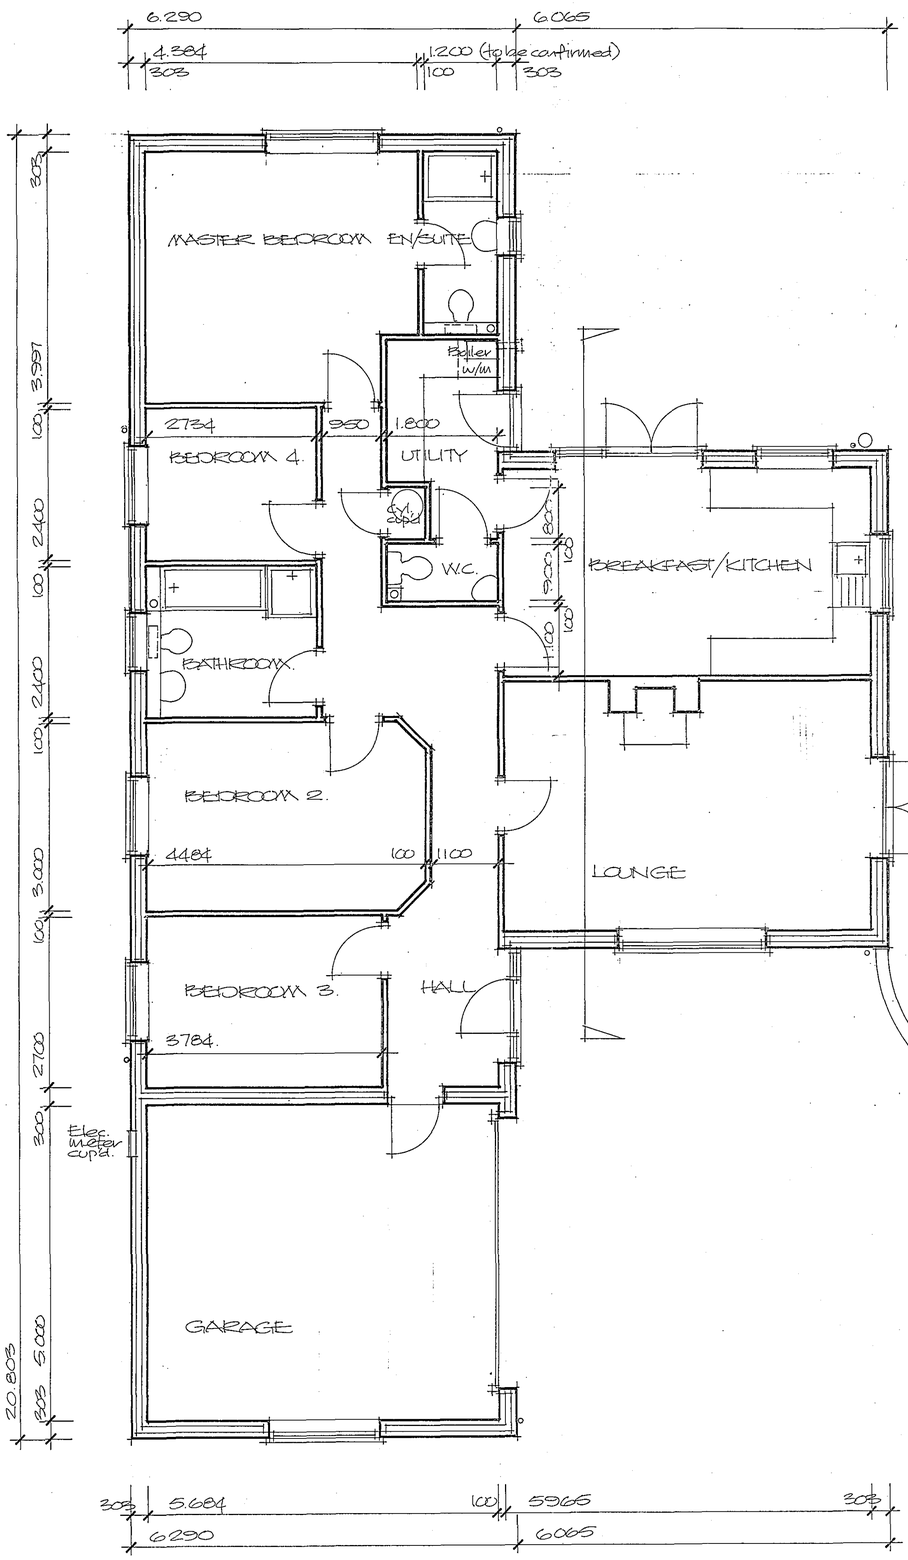


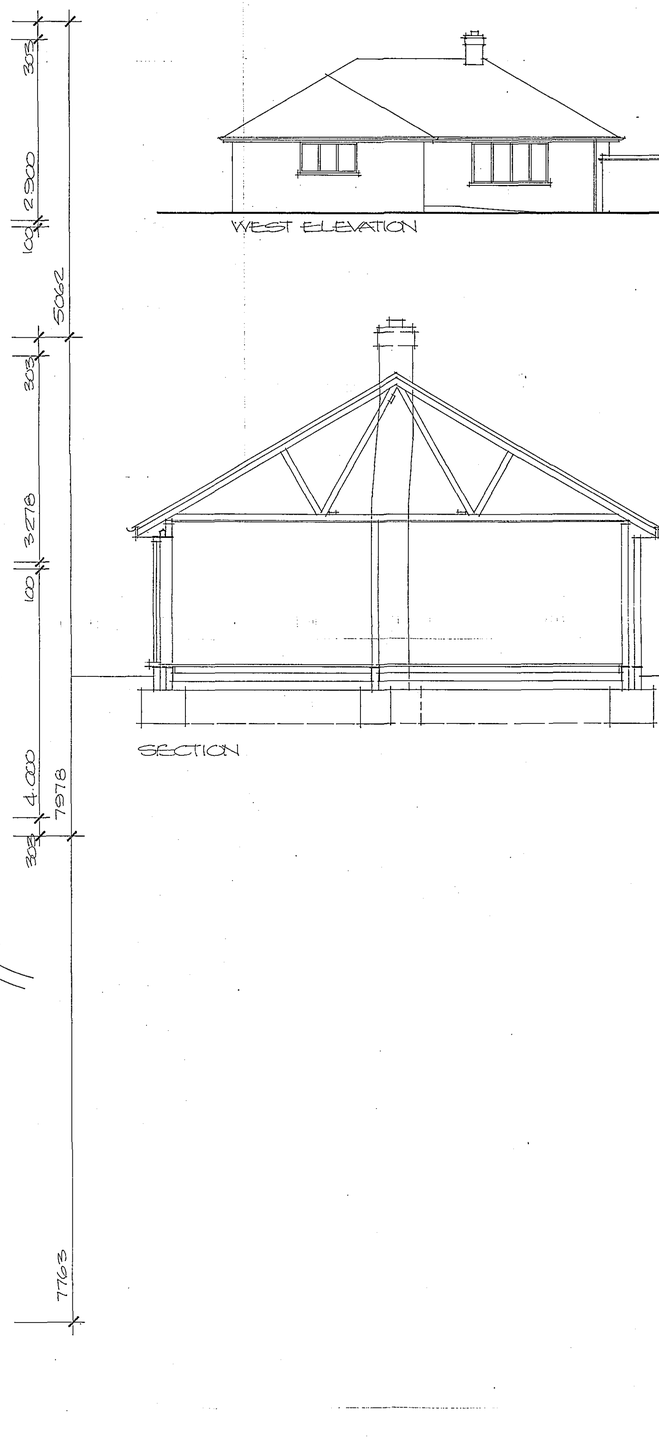

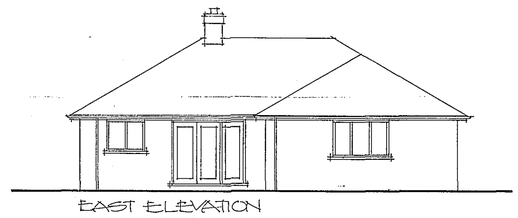


EAST ELEVATION

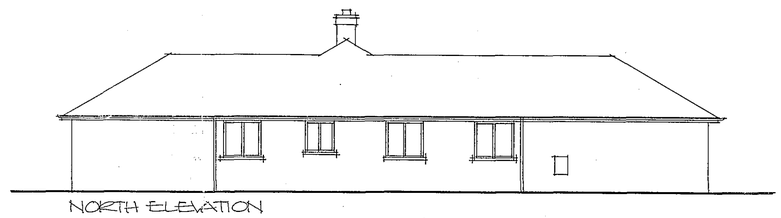

NORTH ELEVATION

WEST ELEVATION

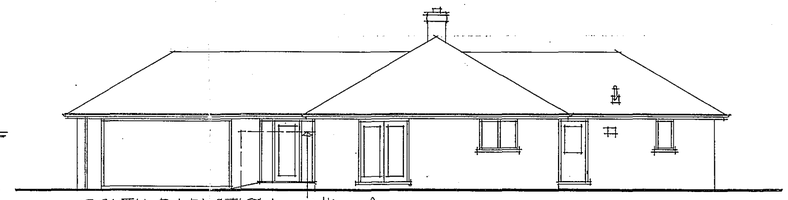

SOUTH ELEVATION — Outline of screen wall

SECTION

SHDC
Planning & Development
- 4 FEB 2008
Ref: 0144/08

DETERMINED PLAN

Finishes:

Walls: Facing brickwork to be Ibstock Hardwick Minster cottage gold.

Roof: Sandtoft Calderdale slate colour grey. Roof pitches to be 30 degrees.

Windows and external doors: UPVC framed windows and external doors and frames.

Project
PROPOSED NEW BUNGALOW AND GARAGE TO REPLACE EXISTING BUNGALOW AT 'SUNNY VIEW', NENE TERRACE, CROWLAND.

ALAN HORNSBY
ARCHITECTURAL SERVICES LTD
"Little Acre"
Peak Hill, Cowbit,
Spalding, Lincs. PE12 6AW
Tel. Holbeach (01406) 380591

Client
MR S RIX

Scale 1: 50 & 1:100 Drg. no. 07/45/05

Date January 2008