

Do not scale directly from this drawing. All discrepancies are to be brought to the attention of the Practice.


The copyright to this drawing is owned by Trevor A Clay RIBA Ltd.

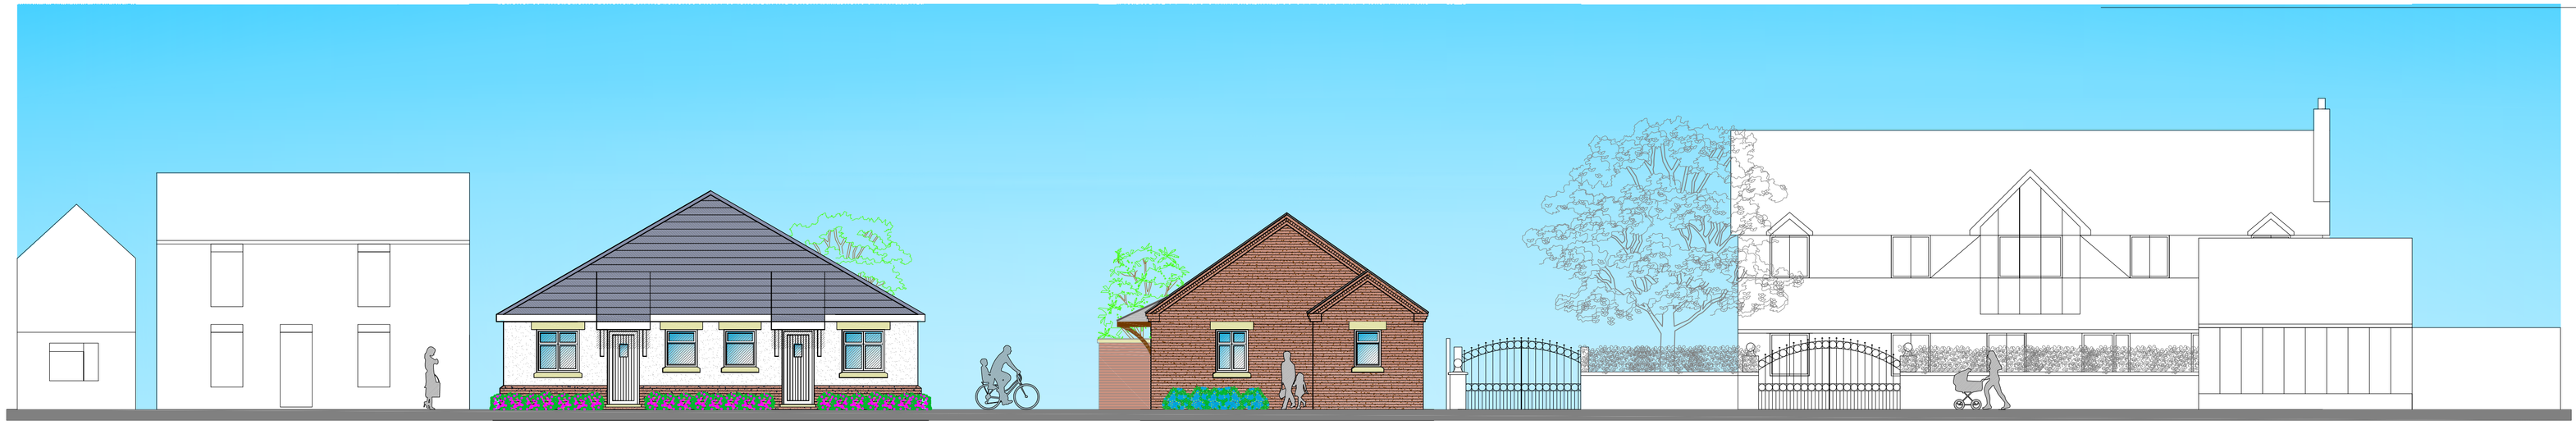

PROPOSED STREET SCENE

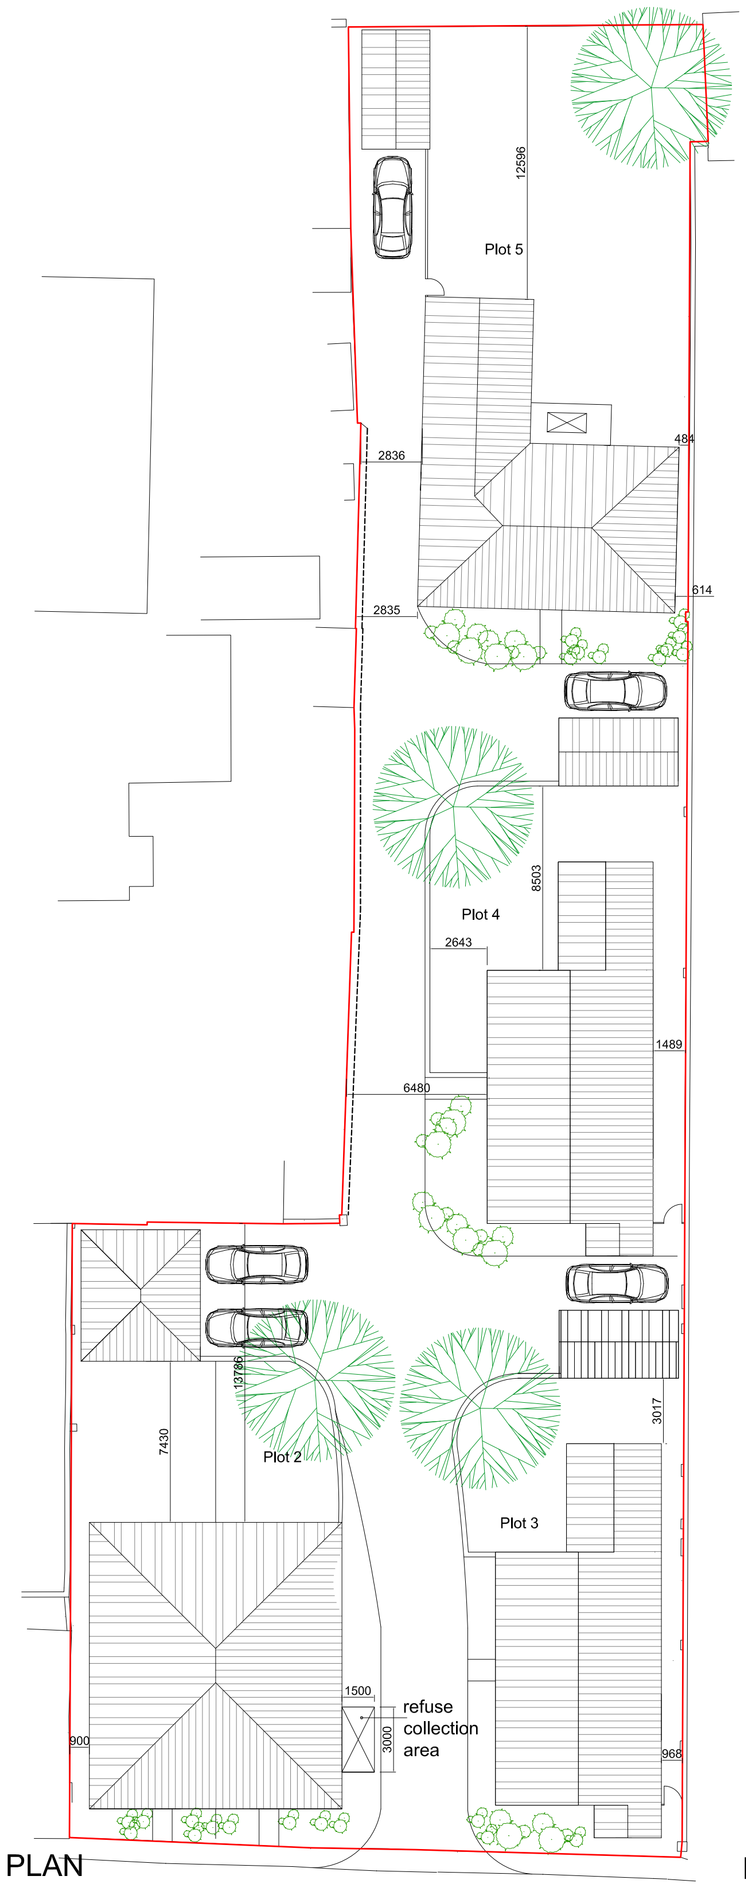


PROPOSED BLOCK PLAN

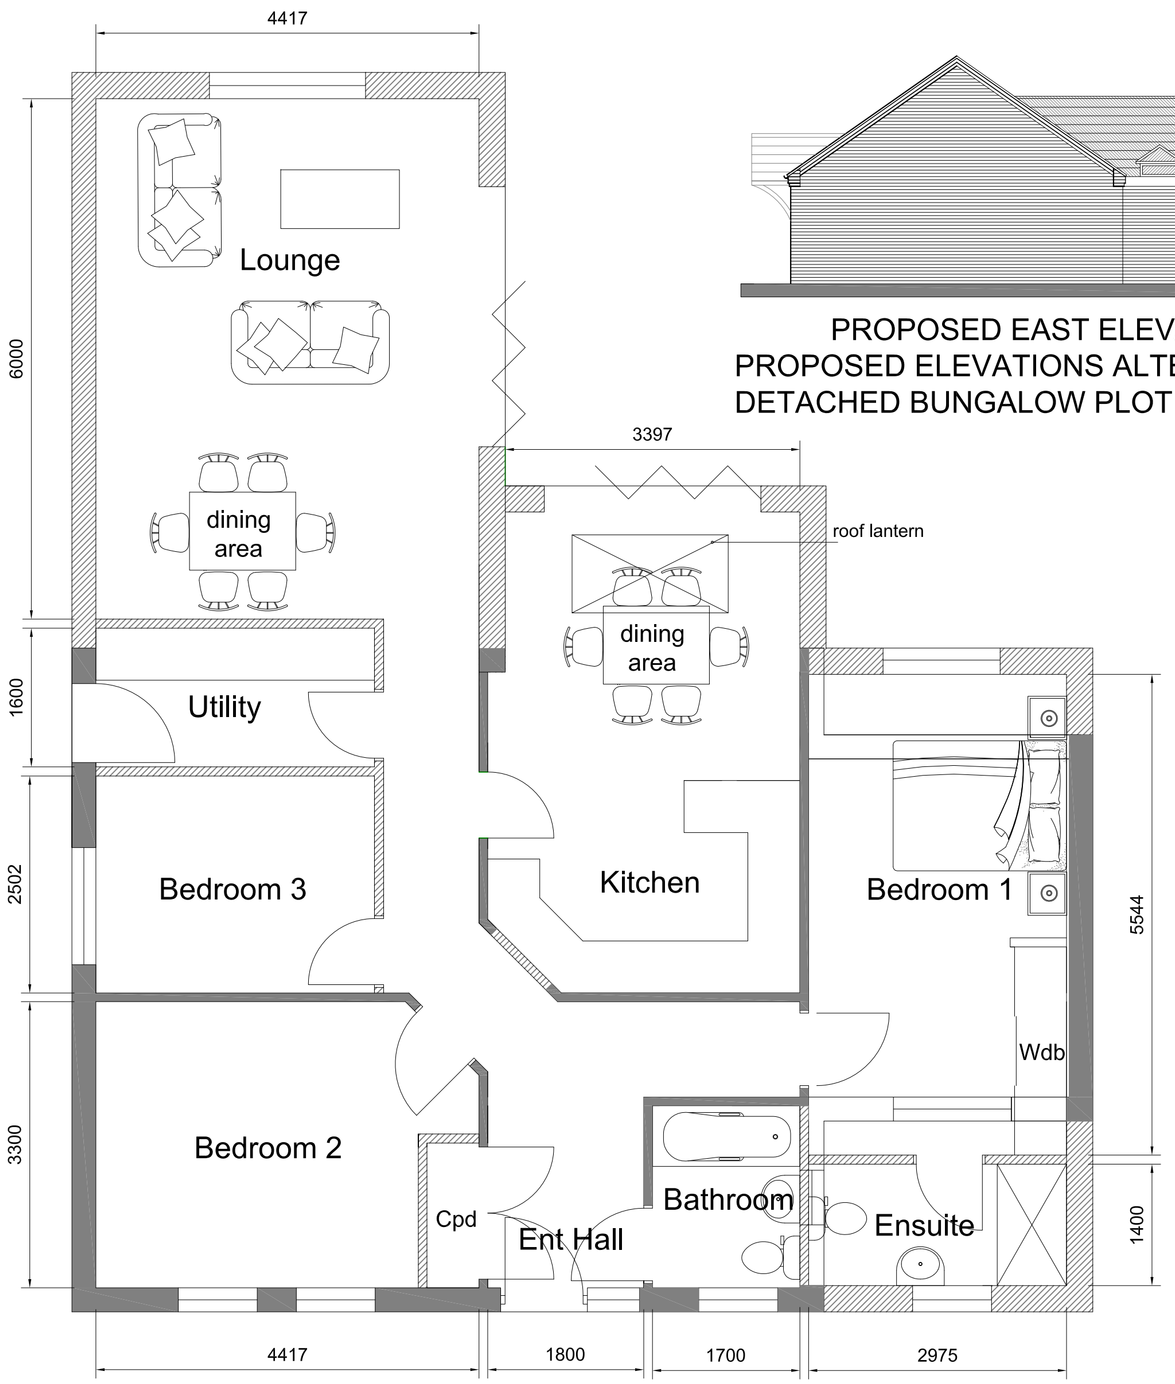

PROPOSED FLOOR PLAN - ALTERED DETACHED BUNGALOW PLOT 5




PROPOSED NORTH ELEVATION

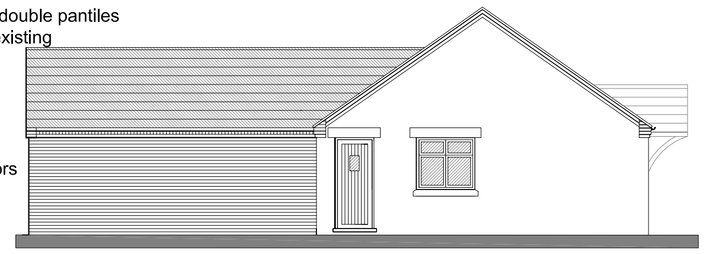


PROPOSED WEST ELEVATION

PROPOSED EAST ELEVATION

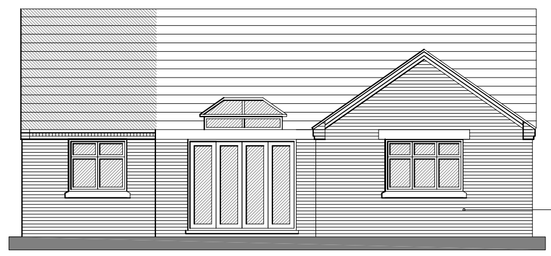

PROPOSED SOUTH ELEVATION

PROPOSED ELEVATIONS ALTERED
DETACHED BUNGALOW PLOT 5

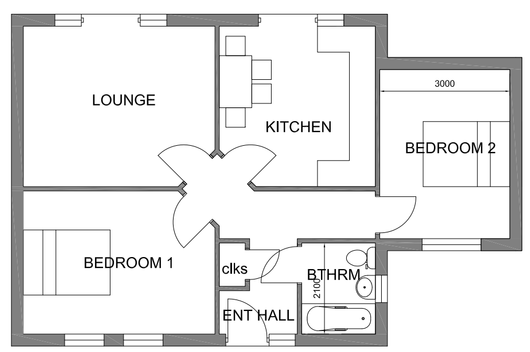

EXISTING FLOOR PLAN -
DETACHED BUNGALOW PLOT 5

Revision	Date	Drawn	Description
Client	Wilcox Group Ltd		
Project	Residential Development at Rear of 59-61 Broadway, Crowland		
Drawing	Planning (Plot 5, Street Scene & Block Plan)		
Scale	1:50, 1:100 1:200	Drawn AWM	Checked TAC Date 14/01/2015

Drawing No. 14/387/PA/006

Trevor A Clay RIBA Ltd, 14 Old Fendike Road, Weston Hills, Spalding, Lincs. PE126DD
01406 380027 07778 597975 trevor@tacarchitects.co.uk www.tacarchitects.co.uk