
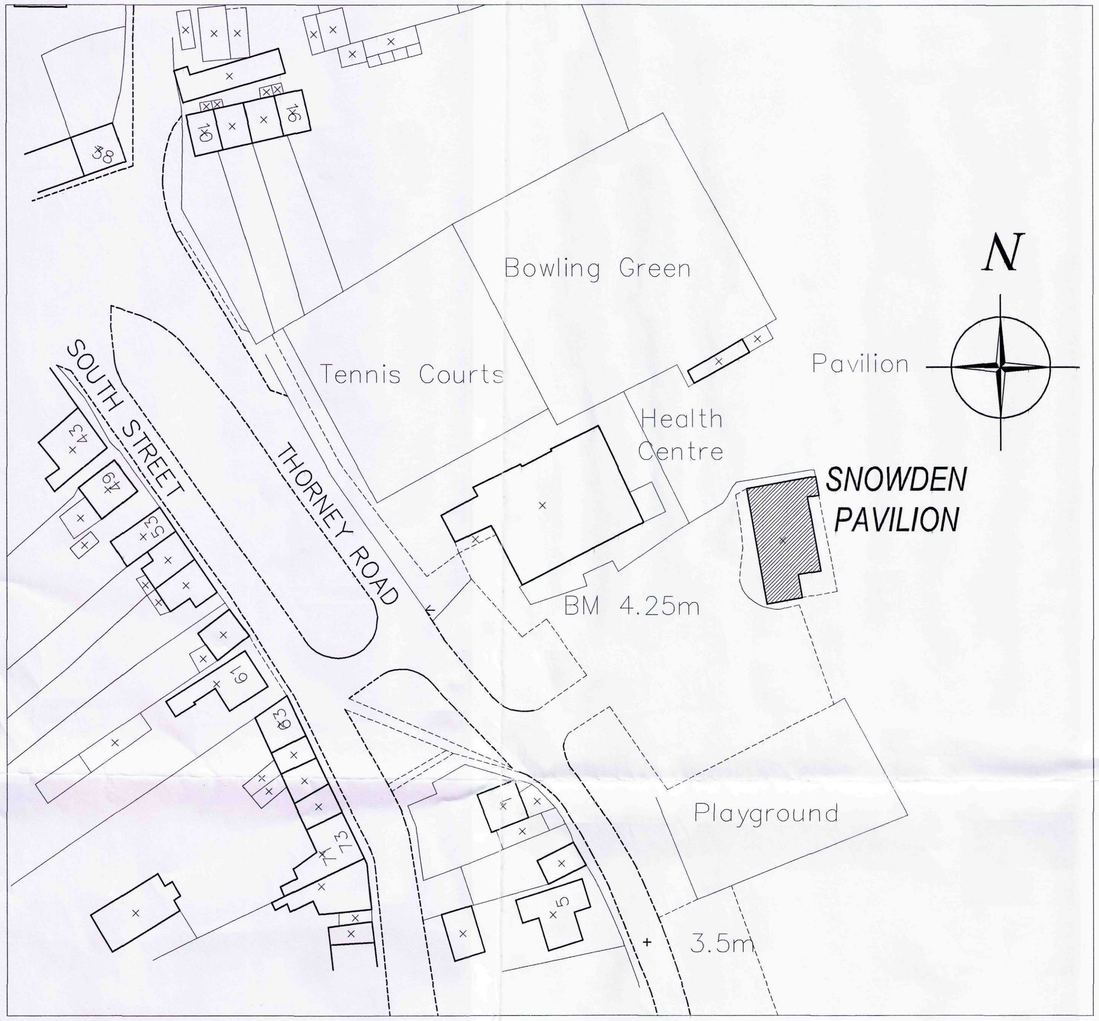



EXISTING BLOCK PLAN

SCALE 1:500

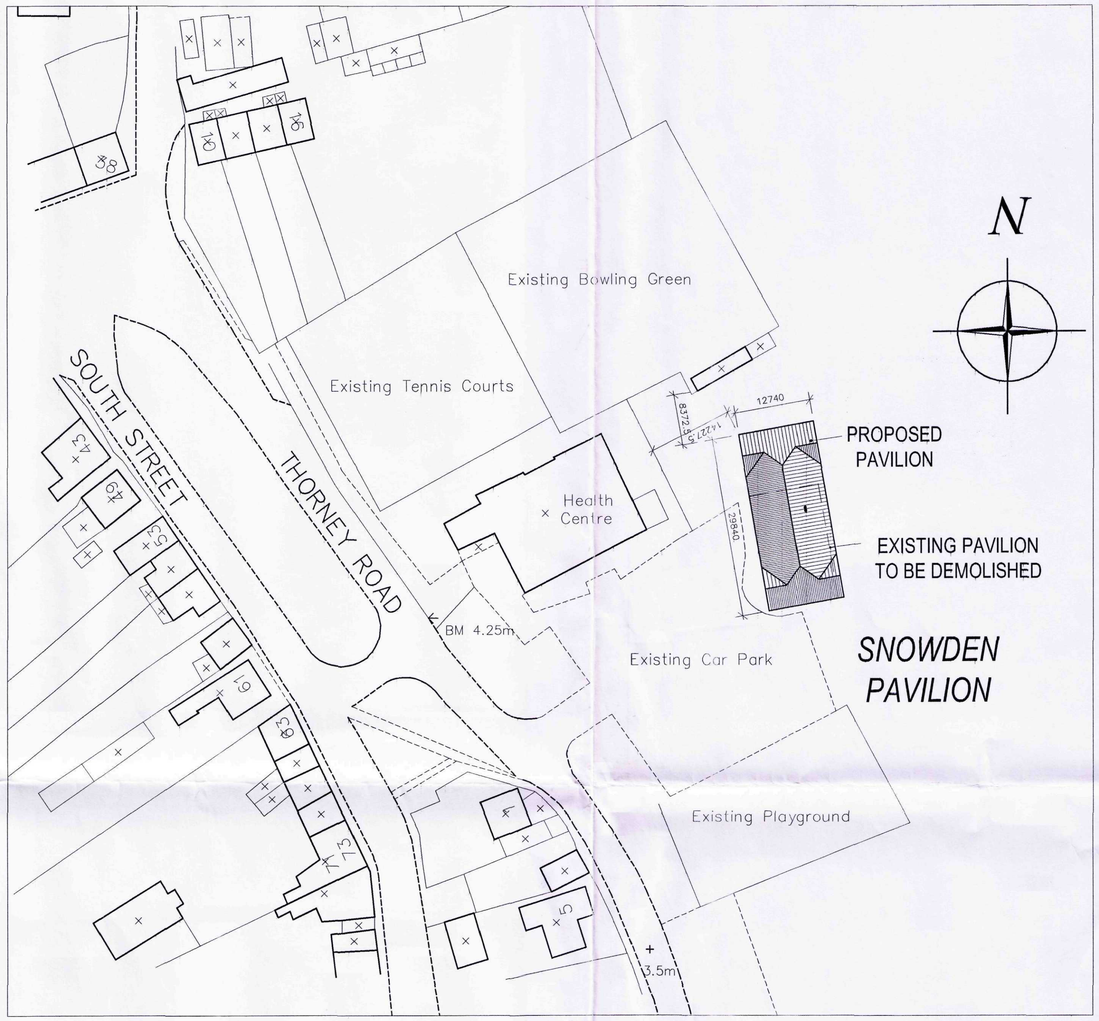

PROPOSED BLOCK PLAN

SCALE 1:500

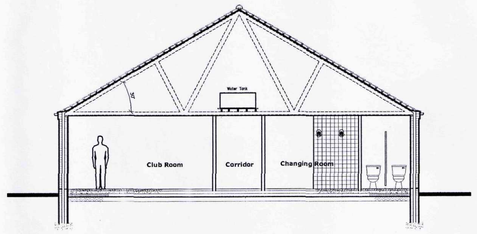

PROPOSED SECTION

SCALE 1:100

© Design Copyright reserved. Written consent must be obtained before copying or reproducing this drawing. Do not scale this drawing, use figured dimensions only. Contractors are responsible for taking and checking site dimensions. Any discrepancy must be reported to the Architectural Technologist immediately.

LEGEND / NOTES COLUMN :

1:100 0 1 2 3 4 5 m

1:500 0 2.5 5 10 15 25 m

A1

NEIL DOWLMAN | Architecture
www.neildowlman-architecture.co.uk

CREATIVE DESIGN FOR YOUR FUTURE

Neil Dowlman Architecture Ltd
4-5 Church Street Alford Lincs LN13 9EF
T 01507 463863 F 01507 466006
E alford@neildowlman-architecture.co.uk
Offices also at:
Louth T 01507 601155 | Boston T 01205 357272
Grantham T 01476 574242 | Sleaford T 01754 880080

SHDC
Planning & Development
0 3 MAR 2009
Ref: 0152/09

Client
Crowland Parish Council

Project
Proposed New Sports Pavilion
Snowden Playing Field,
Crowland.
Lincolnshire.
.
.

Title
Proposed Planning Drawings.
Existing & Proposed Block Plans & Section.

Scale
As Shown.

Date
February '09.

Drawn By
MGD.

Checked By
GR.

Drawing No.
B\2279 - 03.


Revision
.

DETERMINED PLAN

© Design Copyright reserved. Written consent must be obtained before copying or reproducing this drawing. Do not scale this drawing, use figured dimensions only. Contractors are responsible for taking and checking site dimensions. Any discrepancy must be reported to the Architectural Technologist immediately.

LEGEND / NOTES COLUMN :

Rev A: Serving Hatch included. MD 23.02.09

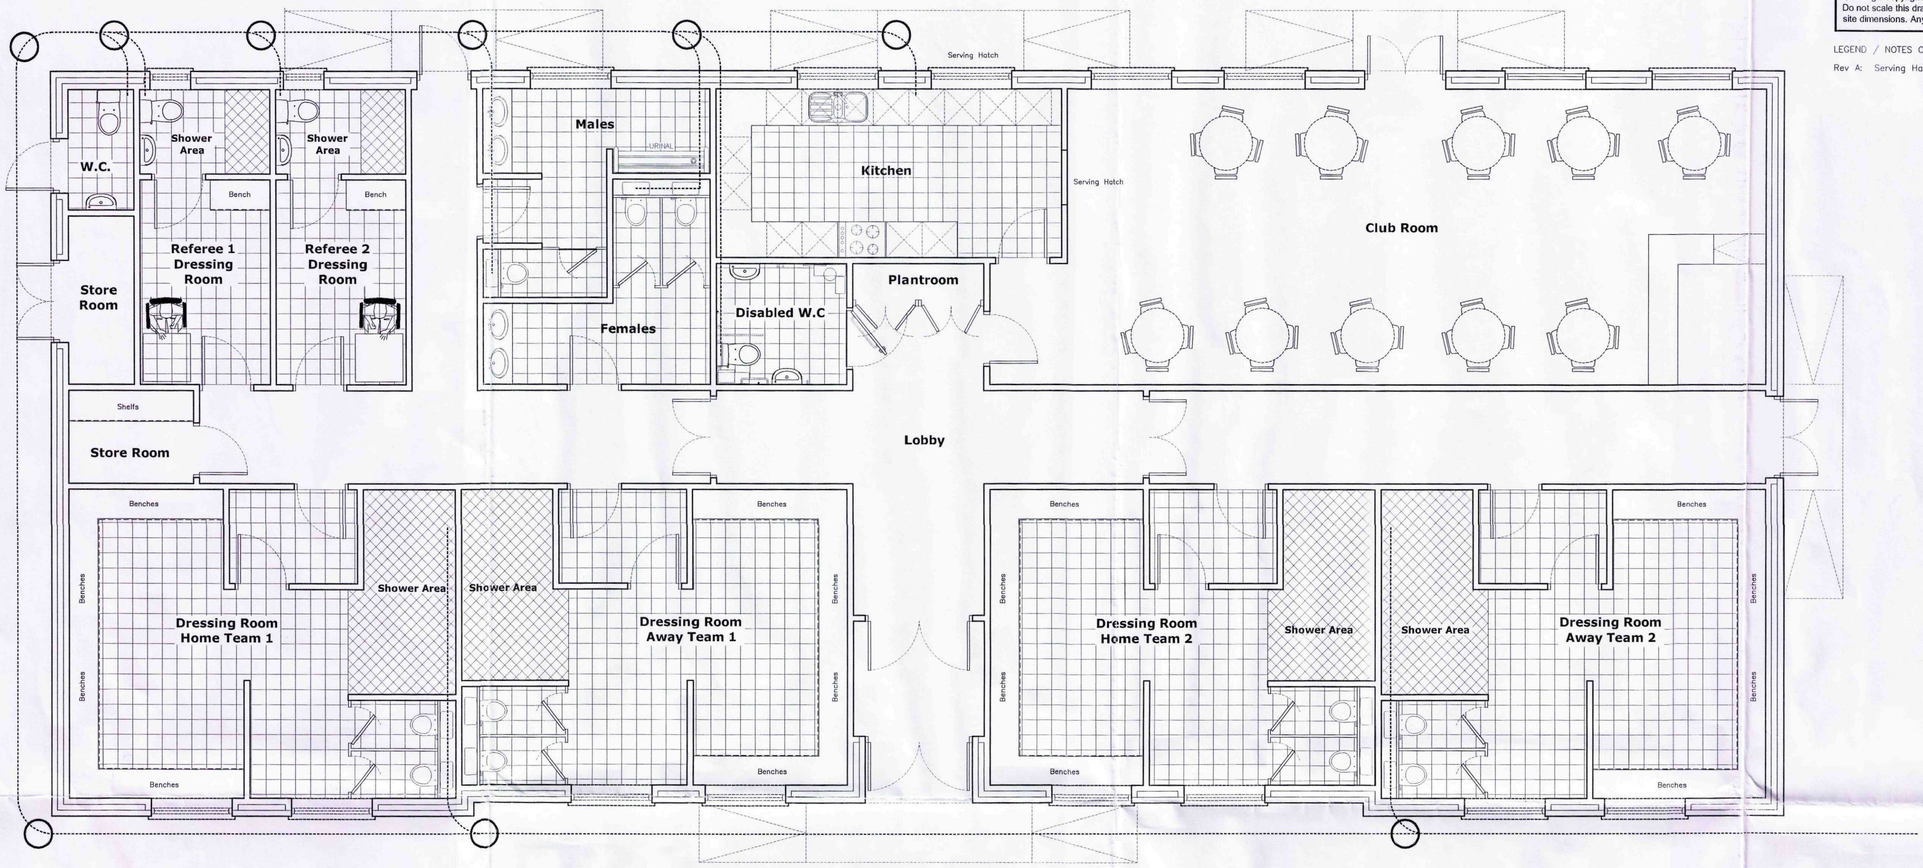


1:50 0 0.5 1 1.5 2.5 m

1:100 0 1 2 3 4 5 m

FLOOR PLAN


SCALE 1:50

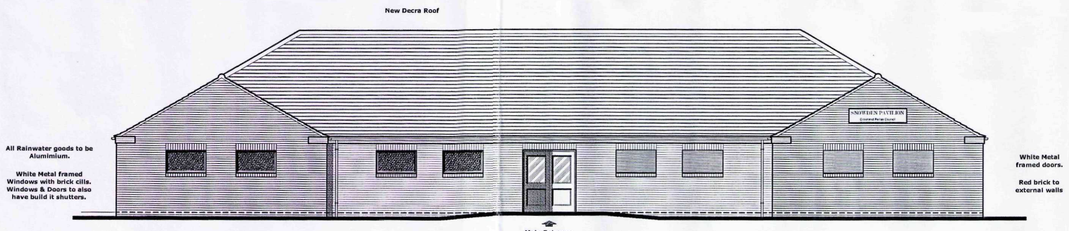

WEST ELEVATION (Option 1)


FRONT VIEW FROM CAR PARK

SCALE 1:100

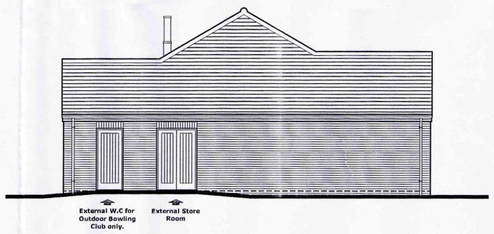


NORTH ELEVATION

SCALE 1:100

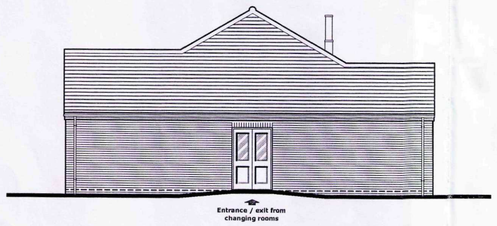

EAST ELEVATION

SCALE 1:100

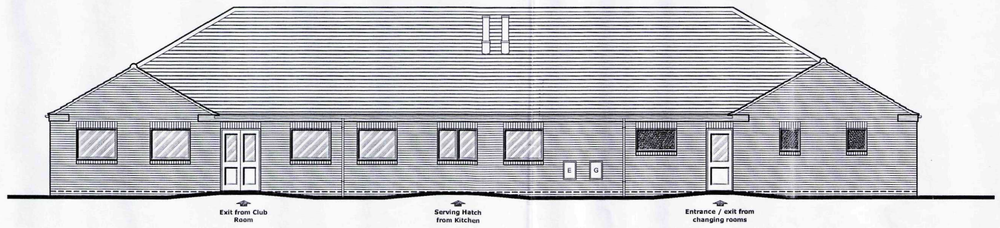

SOUTH ELEVATION

REAR VIEW OVER LOOKING PLAYING FIELDS

SCALE 1:100

A1

NEIL DOWLMAN | Architecture

www.neildowlman-architecture.co.uk

CREATIVE DESIGN FOR YOUR FUTURE

chartered architects | chartered architectural technologists
building engineers | designers | project managers
conservation officers | access consultants



SHDC Planning & Development 03 MAR 2009 Ref: 0152/09

Neil Dowlman Architecture Ltd
4-5 Church Street Alford Lincs LN13 9EF
T 01507 463863 F 01507 466006
E alford@neildowlman-architecture.co.uk
Offices also at:
Louth T 01507 601155 | Boston T 01205 357272
Grantham T 01476 574242 | Skegness T 01754 880080

Royal Institute of British Architects | Chartered Institute of Architectural Technologists | Corgi Gas Safe Register | Architects Registration Board

Client
Crowland Parish Council

Project
Proposed New Sports Pavilion
Snowden Playing Field,
Crowland.
Lincolnshire.
.
.

DETERMINED PLAN

Title
Proposed Planning Drawings.
Floor Layout & Elevations.

Scale
As Shown.

Date
February '09.

Drawn By
MGD.


Checked By
GR.

Drawing No.
B\2279 - 02.

Revision
A.

© Design Copyright reserved. Written consent must be obtained before copying or reproducing this drawing. Do not scale this drawing, use figured dimensions only. Contractors are responsible for taking and checking site dimensions. Any discrepancy must be reported to the Architectural Technologist immediately.


LEGEND / NOTES COLUMN :

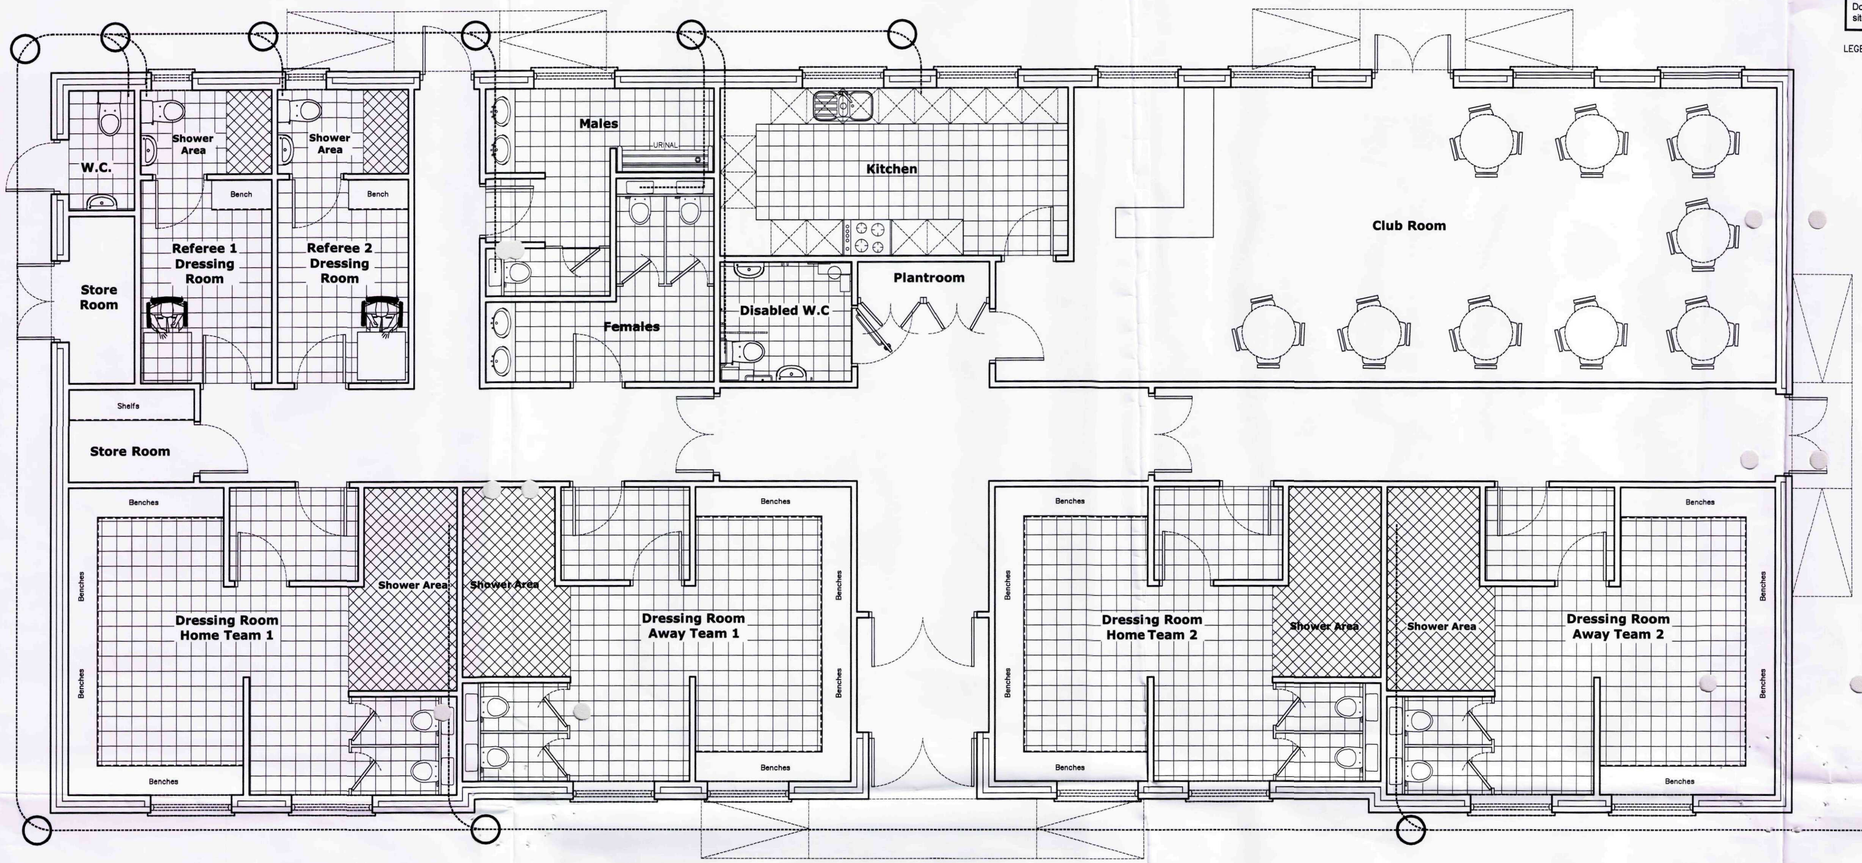


1:50 0 0.5 1 1.5 2.5 m

1:100 0 1 2 3 4 5 m


FLOOR PLAN
SCALE 1:50

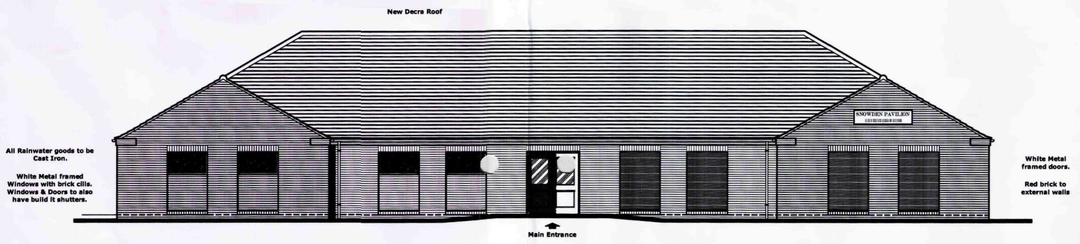


WEST ELEVATION (Option 1)
FRONT VIEW FROM CAR PARK
SCALE 1:100

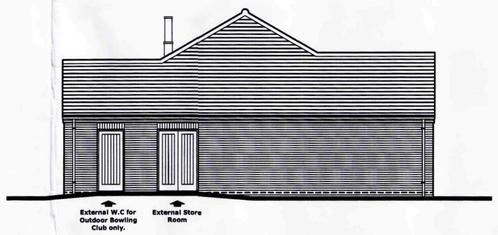

NORTH ELEVATION
SCALE 1:100

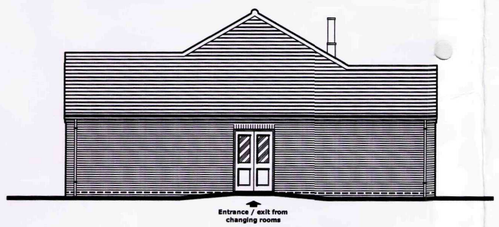

EAST ELEVATION
SCALE 1:100

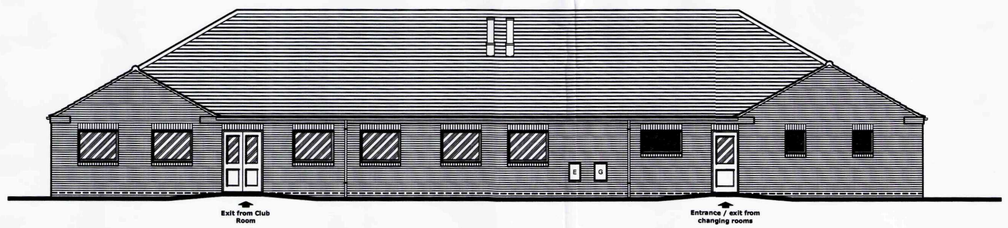

SOUTH ELEVATION
REAR VIEW OVER LOOKING PLAYING FIELDS
SCALE 1:100

A1

NEIL DOWLMAN | Architecture
www.neildowlman-architecture.co.uk
CREATIVE DESIGN FOR YOUR FUTURE
Chartered architects | chartered architectural technologists
Domestic energy assessors | party wall surveyors | access consultants



Neil Dowlman Architecture Ltd
4-5 Church Street Alford Lincs LN13 9EF
T 01507 463863 F 01507 466006
E alford@neildowlman-architecture.co.uk
Offices also at:
Louth T 01507 601155 | Boston T 01205 357272
Grantham T 01476 574242 | Skegness T 01754 880080
Royal Institute of British Architects | Chartered Institute of Architectural Technologists | Corporate Building Engineer

Client
Crowland Parish Council

Project
Proposed New Sports Pavilion
Snowden Playing Field,
Crowland.
Lincolnshire.
.
.

Title
Proposed Planning Drawings.
Floor Layout & Elevations.

Scale
As Shown.


Date
February '09.

Drawn By
MGD.

Checked By
GR.


Drawing No.
B\2279 - 02.

Revision
.

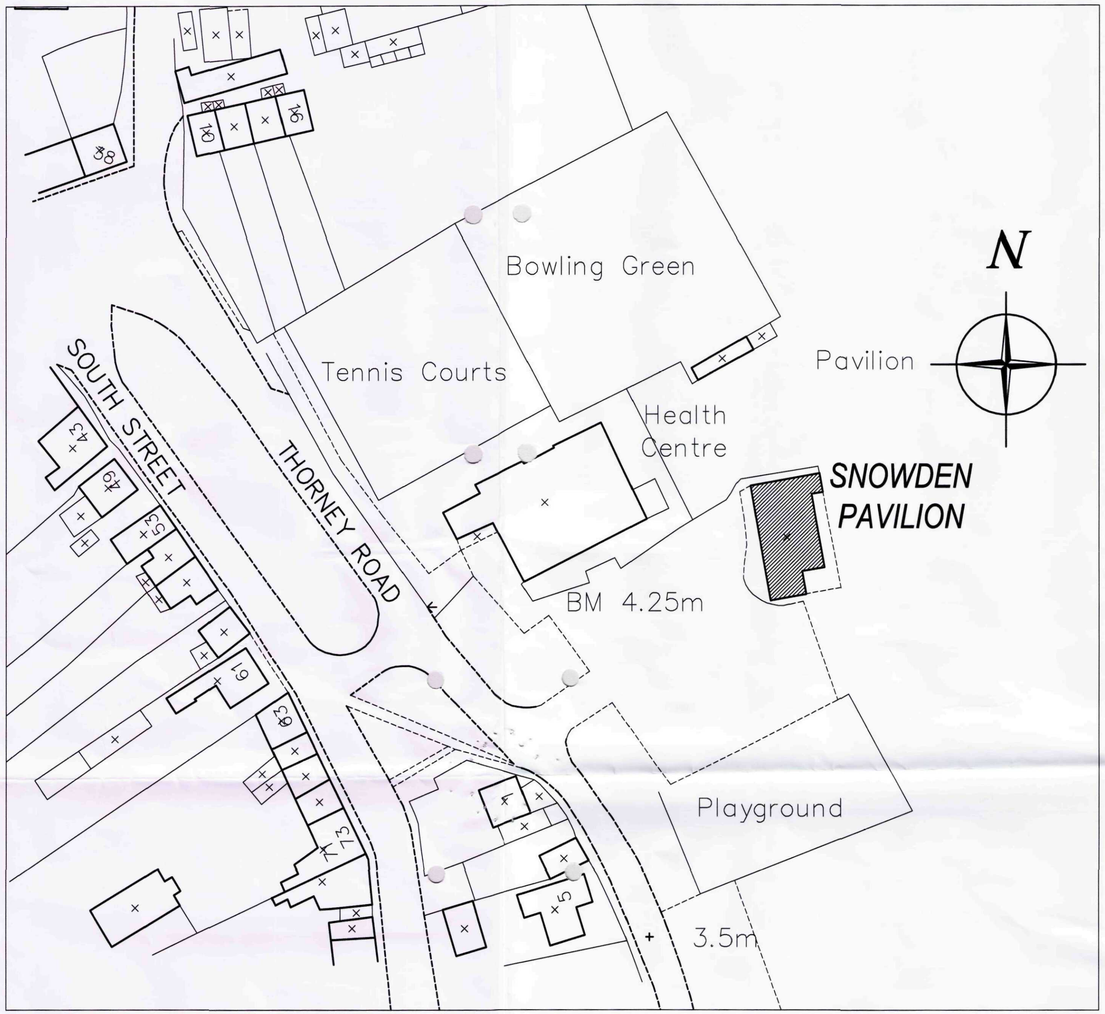


EXISTING BLOCK PLAN

SCALE 1:500

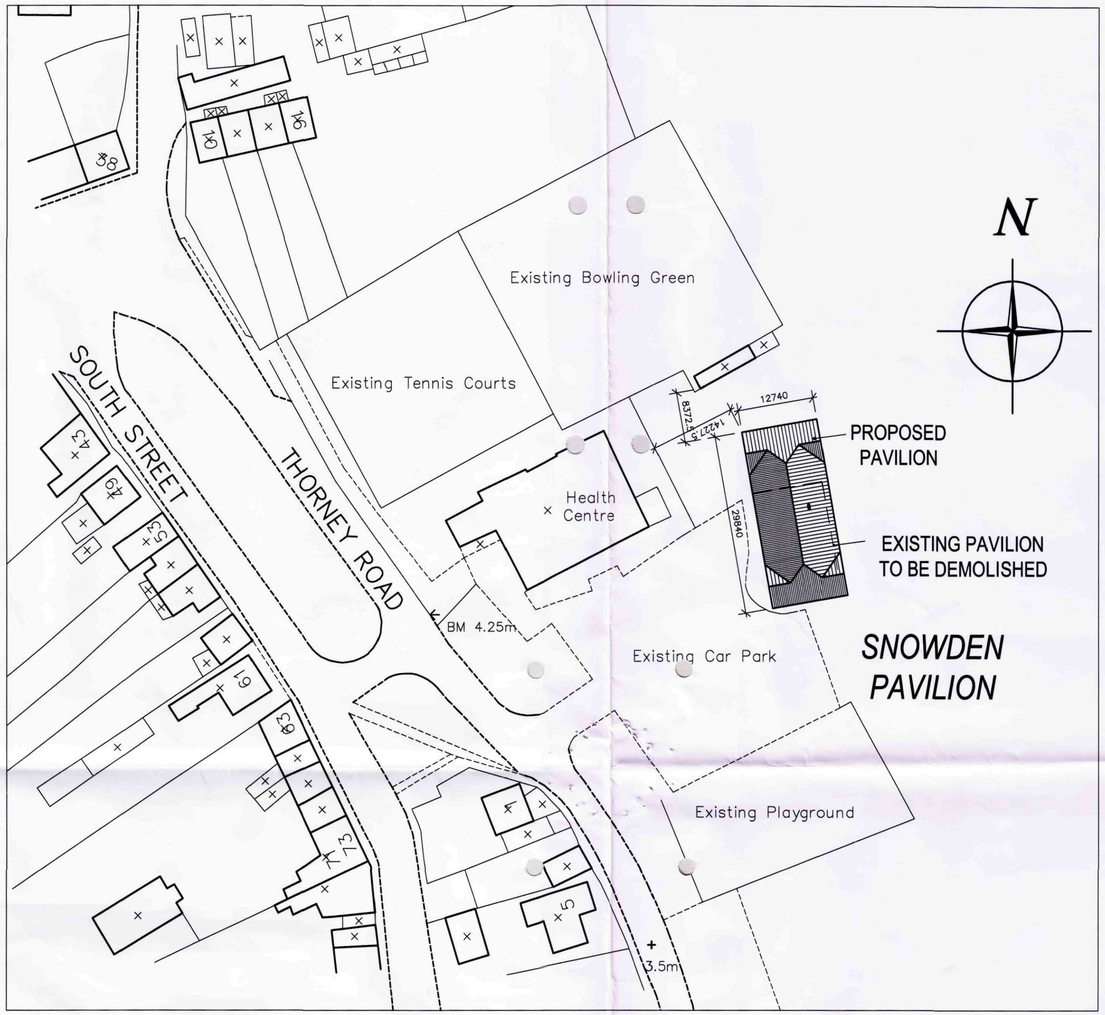

PROPOSED BLOCK PLAN


SCALE 1:500

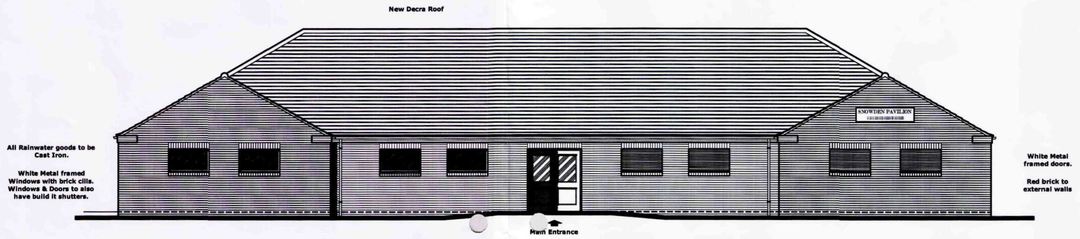

WEST ELEVATION (Option 2)

FRONT VIEW FROM CAR PARK

SCALE 1:100

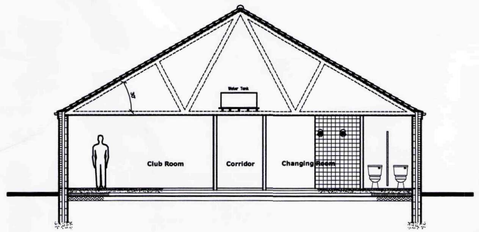

PROPOSED SECTION

SCALE 1:100

© Design Copyright reserved. Written consent must be obtained before copying or reproducing this drawing. Do not scale this drawing, use figured dimensions only. Contractors are responsible for taking and checking site dimensions. Any discrepancy must be reported to the Architectural Technologist immediately.

1:100 0 1 2 3 4 5 m

1:500 0 2.5 5 10 15 25 m

LEGEND / NOTES COLUMN :

A1

NEIL DOWLMAN Architecture
www.neildowlman-architecture.co.uk
CREATIVE DESIGN FOR YOUR FUTURE
Neil Dowlman Architecture Ltd
4-6 Church Street Alford Lincs LN13 9EF
T 01507 463863 F 01507 466006
E alford@neildowlman-architecture.co.uk
Offices also at:
Louth T 01507 601155 | Boston T 01205 357272
Grantham T 01476 574242 | Skegness T 01754 880080

Client
Crowland Parish Council

Project
Proposed New Sports Pavilion
Snowden Playing Field,
Crowland.
Lincolnshire.
.
.

Title
Proposed Planning Drawings.
Existing & Proposed Block Plans & Section.

Scale
As Shown.

Date
February '09.

Drawn By
MGD.

Checked By
GR.

Job No.
B\2279 - 03.

Revision
.