
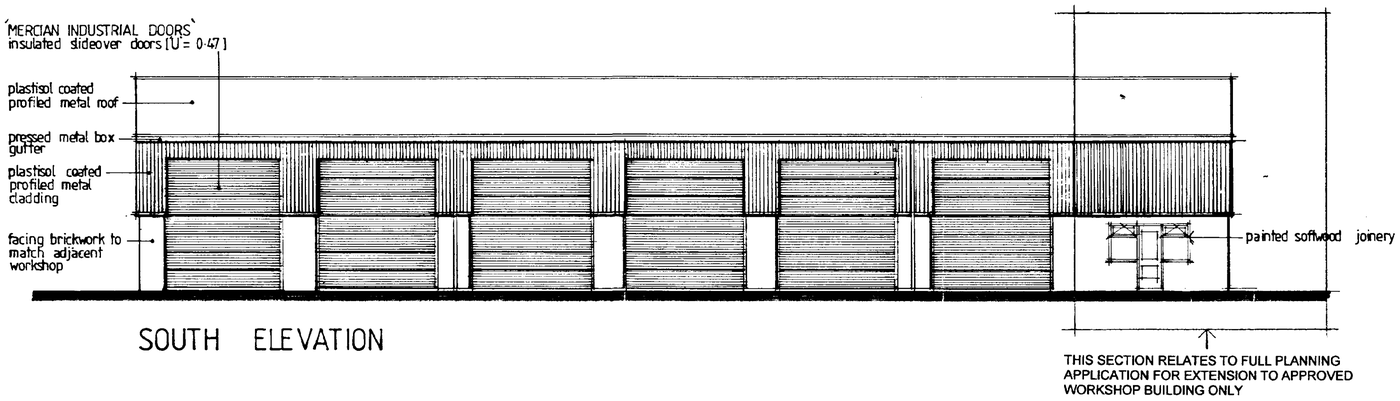




SOUTH ELEVATION

THIS SECTION RELATES TO FULL PLANNING APPLICATION FOR EXTENSION TO APPROVED WORKSHOP BUILDING ONLY

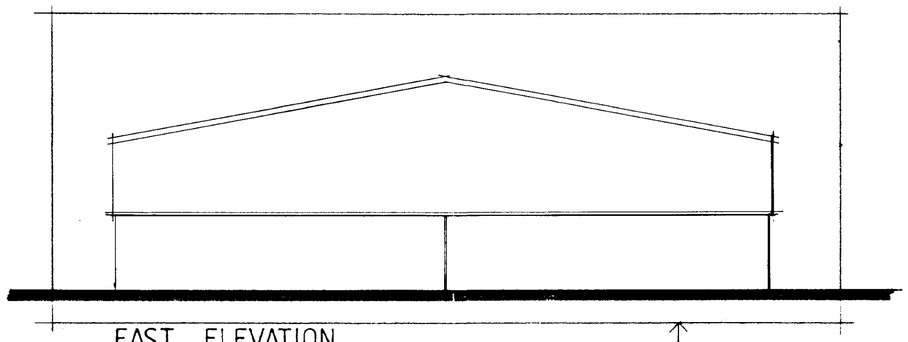


EAST ELEVATION


THIS SECTION RELATES TO FULL PLANNING APPLICATION FOR EXTENSION TO APPROVED WORKSHOP BUILDING ONLY

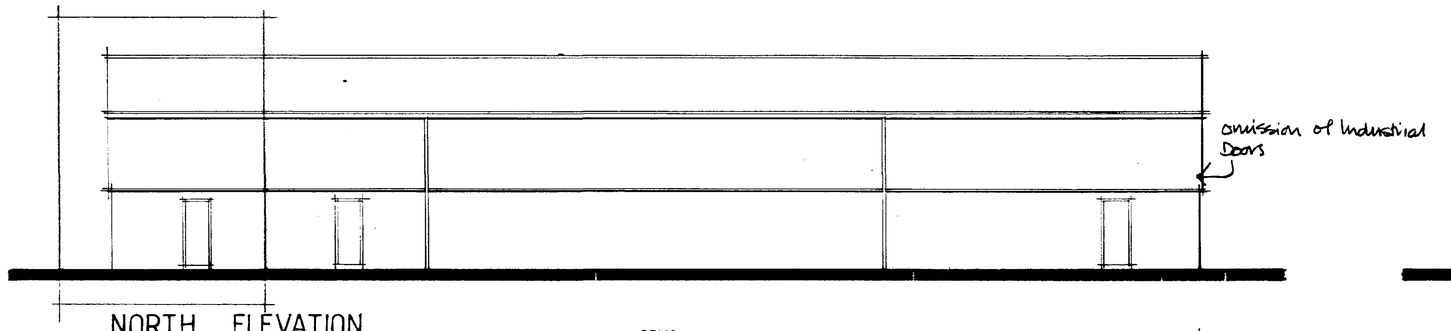


NORTH ELEVATION

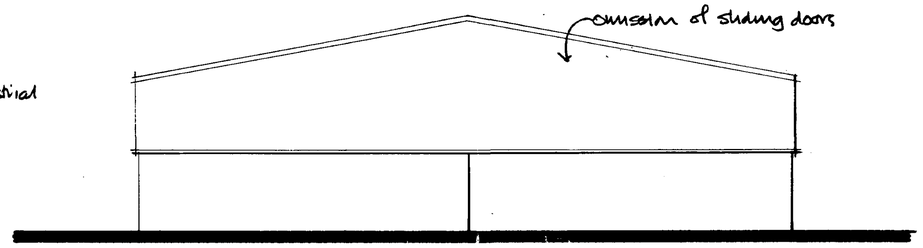



WEST ELEVATION

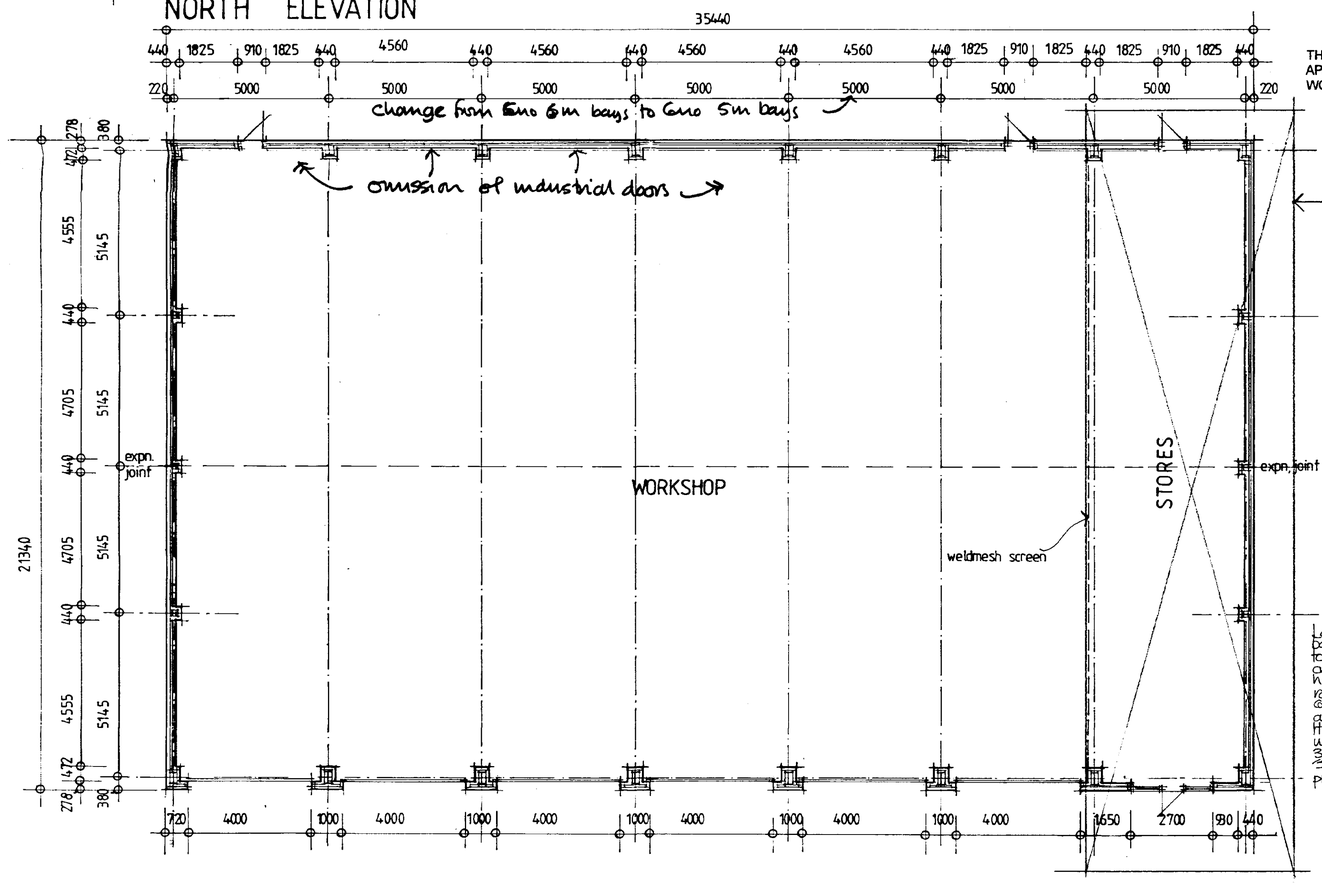



PLAN

Landscaping to Western boundary of hatched area to comprise 2no. rows of privet as a hedgerow, planted in two rows 600mm apart at 600mm centres in each row and staggered. Hedgerow to be interplanted with 10no Prunus Spinosa 3no. Acer Campestre and 5no Fraxinus Excelsior planted informally.

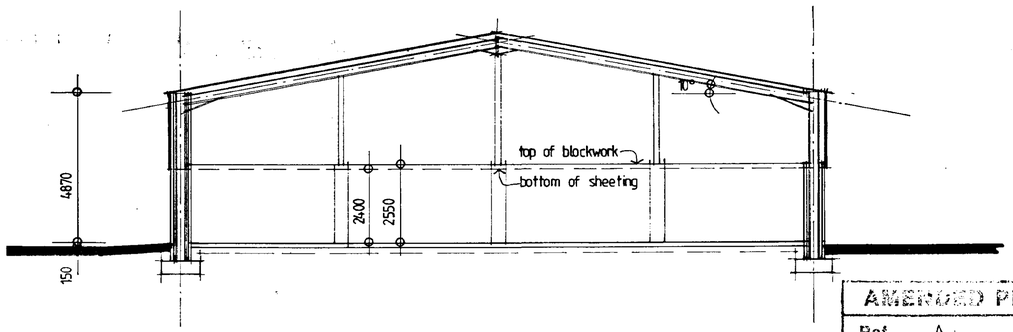


CROSS SECTION

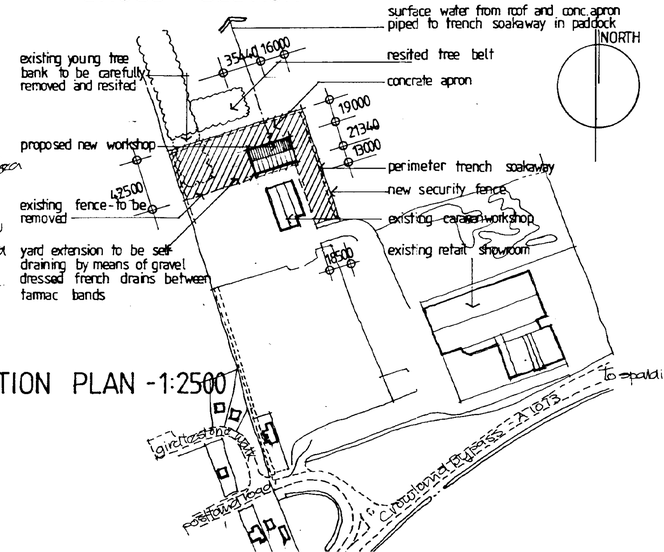


SITE / LOCATION PLAN - 1:2500

AMENDED PLAN
Ref. A1


SOUTH HOLLAND DC
HOUSING & PLANNING
15 JUN 1998
Ref: 0154/98


TREVOR A CLAY R.I.B.A.
CHARTERED ARCHITECT
14 OLD FENDIKE ROAD
WESTON HILLS
SPALDING
LINCOLNSHIRE PE12 6DD



Project:
PROPOSED NEW CARAVAN WORKSHOP AT WELLAND HOLIDAY HIRE AND SALES CENTRE, POSTLAND ROAD, CROWLAND

Drawing:
PLANS, ELEVATIONS AND SECTION


| | | |
|---|---|---|
| Date: 30 MAY 98 | Proj No: 97/021/PA | |
| Scale: 1:100 AND 1:2500 | Drg. No: 001 | Rev: |

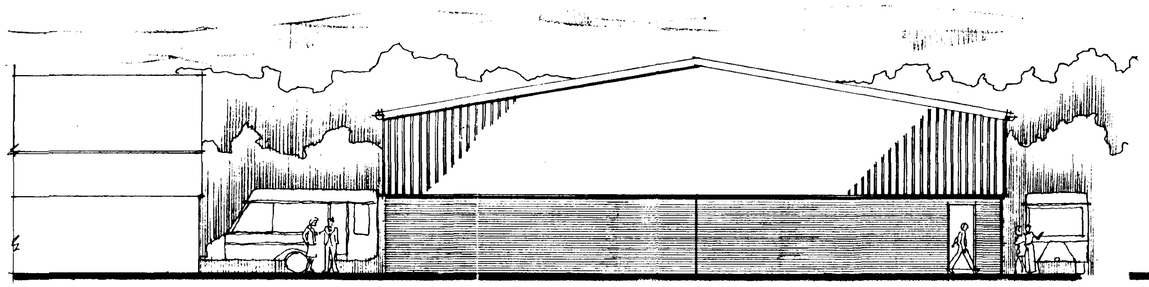


EAST ELEVATION

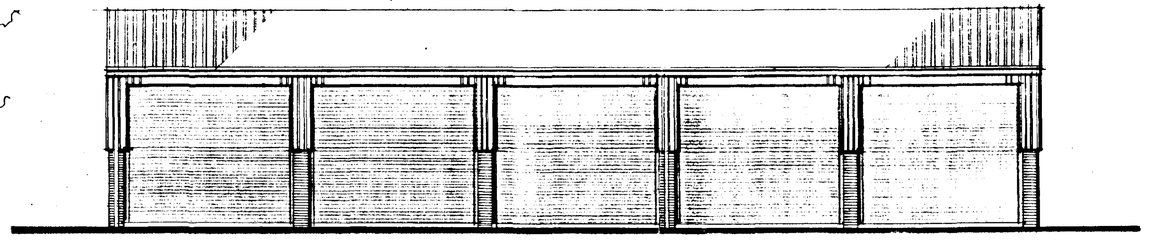


SOUTH ELEVATION

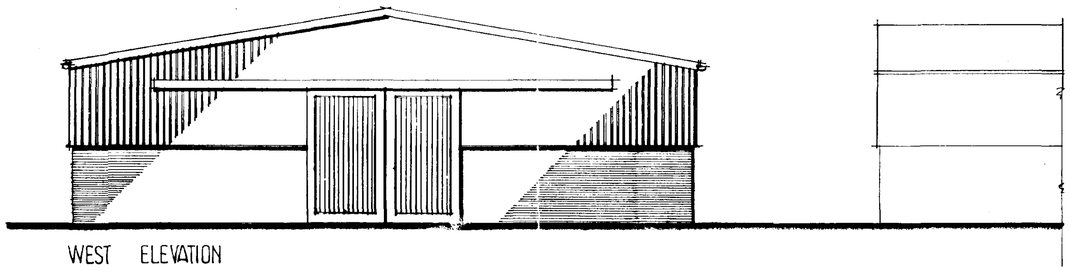


WEST ELEVATION

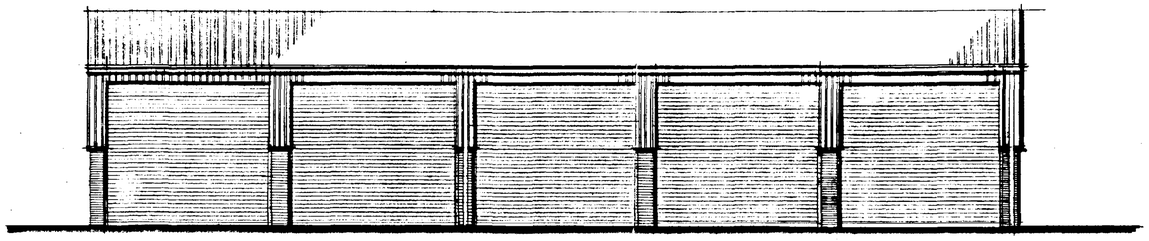


NORTH ELEVATION

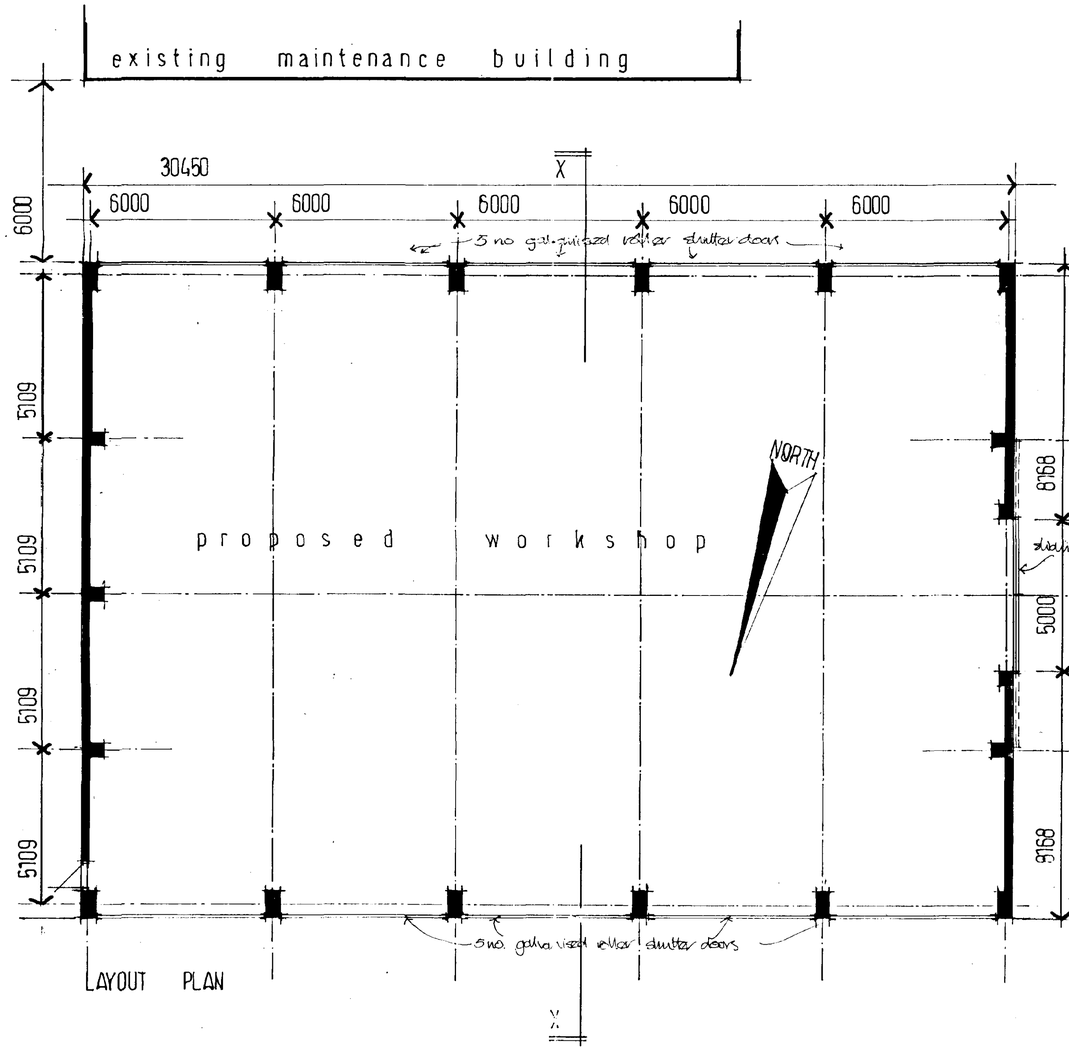


LAYOUT PLAN

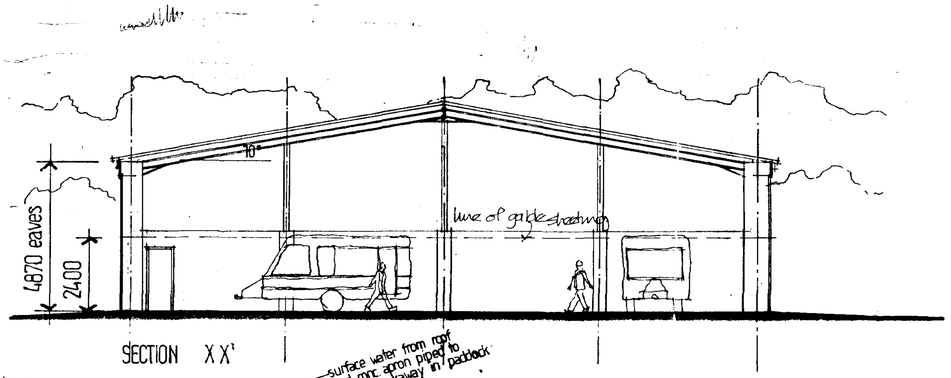


SECTION XX'

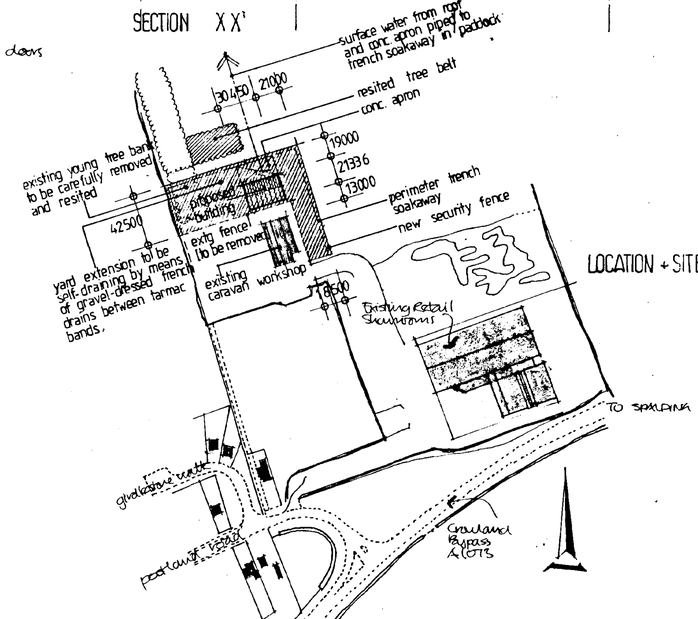


LOCATION + SITE PLAN [1:2500]

BRIEF SPECIFICATION

Roof: to be natural fibre cement with insulation board fitted over purlins.

Vertical cladding:
all vertical cladding to comprise WARD BEOS (10) A 1000 profile plastic coated galvanised steel cladding 0.5mm thick complete with GEOTEX insulation on a galvanised tee grid system fixed outside of rails.

Brick / block walls:
cavity walls to be faced externally with red facing bricks to match existing caravan maintenance building adjacent. Internal leaf to be in fair faced concrete blockwork

Ref: 0154/98

Revision A. Doors added to N. Elevation 05DEC97
. Site limits and site surfacing amended

PROPOSED NEW CARAVAN WORKSHOP AT WELLAND HOLIDAY HIRE AND SALES LTD. POSTLAND ROAD CROWLAND

DESIGN PROPOSALS

scale: 1:100 1:2500
date: 27.02.96

drg. no. W/96/well/1 A