
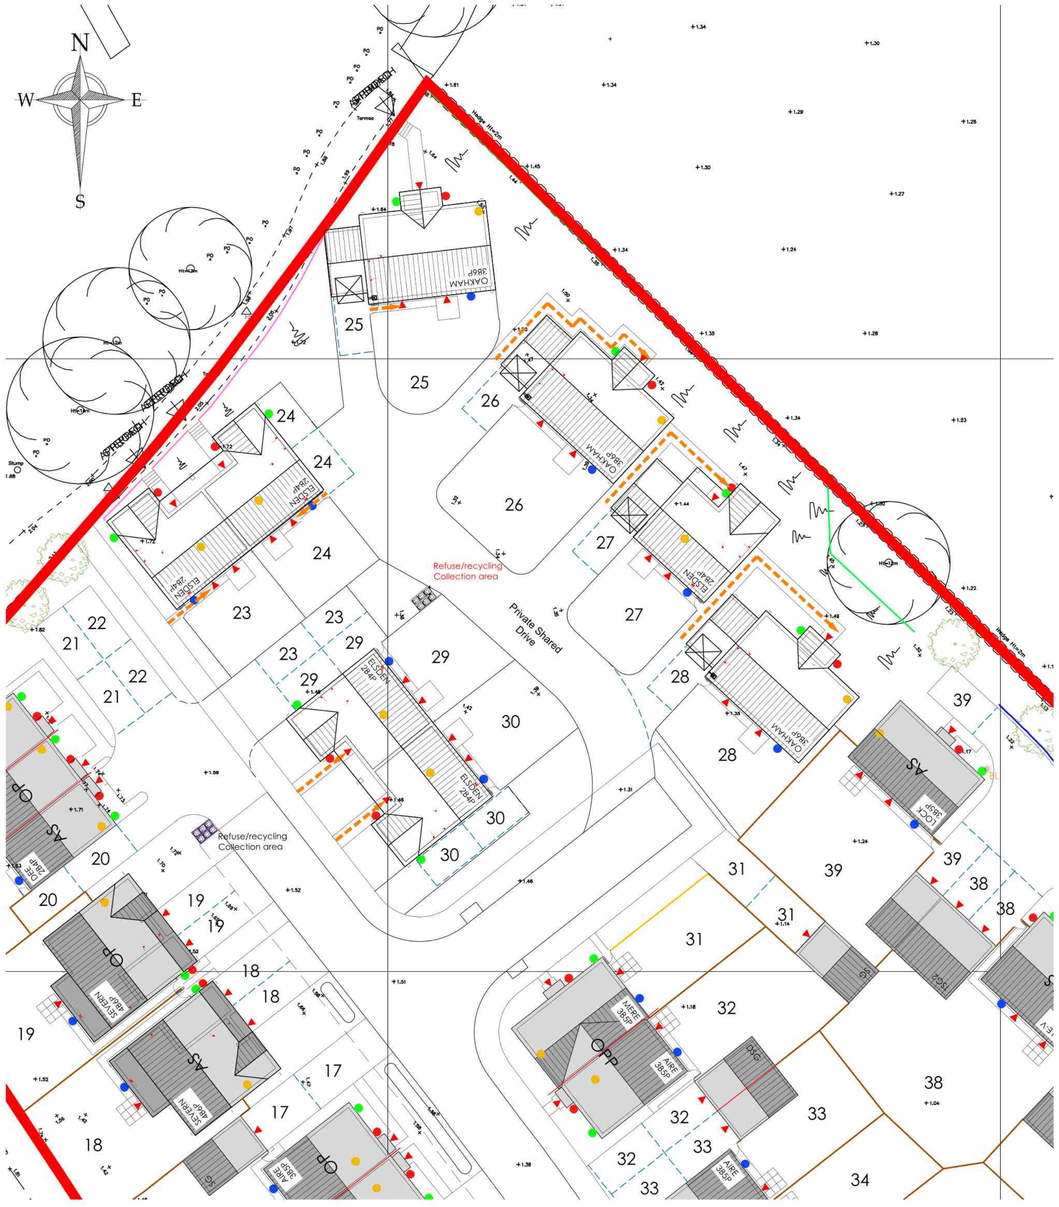


PLANNING APPROVED SITE LAYOUT
Scale 1:250

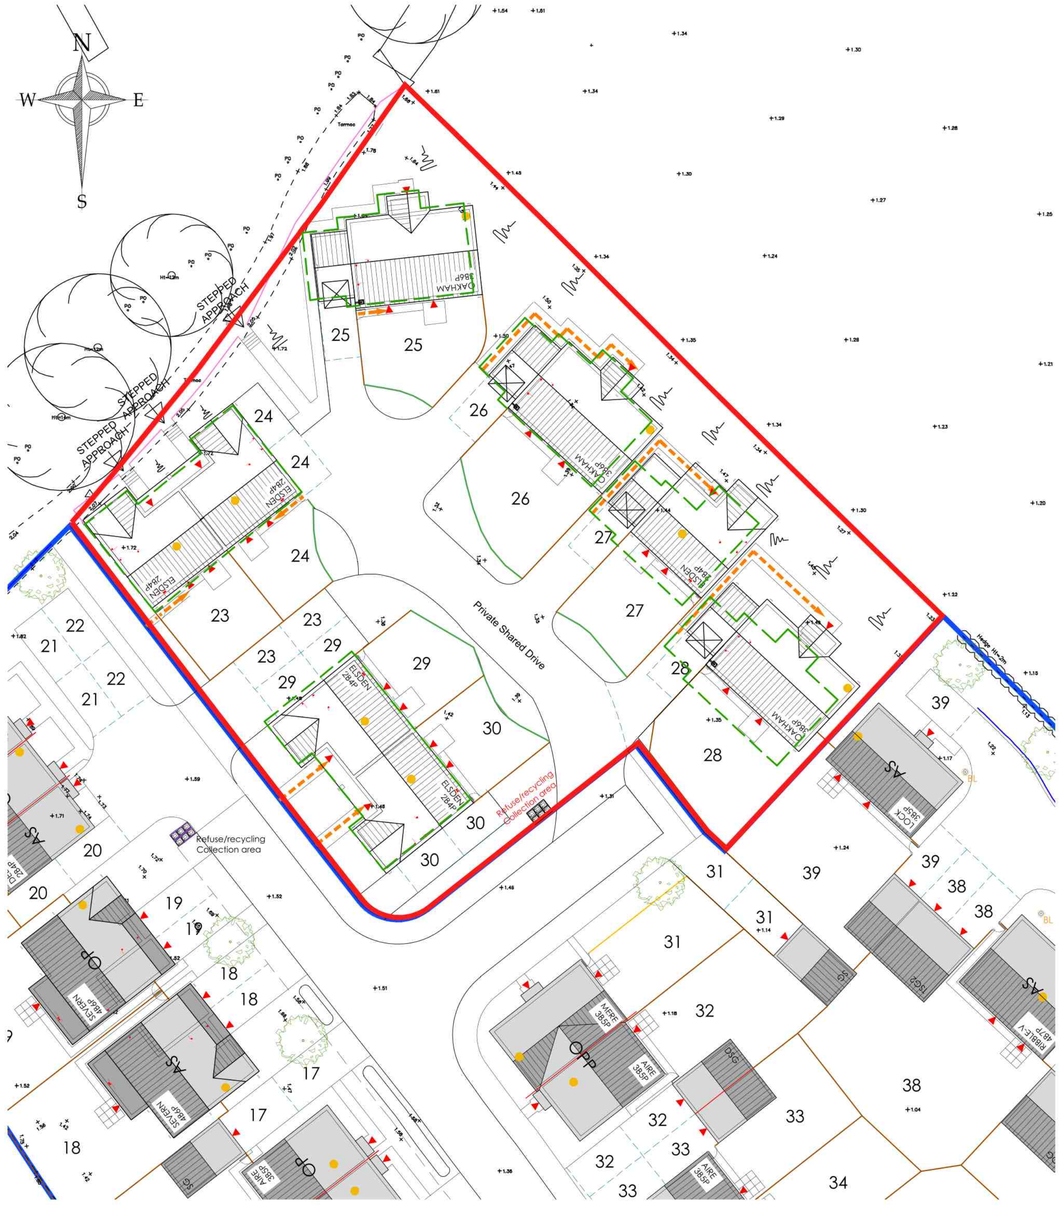

PROPOSED NMA SITE LAYOUT
Scale 1:250

Plot Schedule	
Plot No	House Type
23	ELSDEN
24	ELSDEN
25	OAKHAM
26	OAKHAM
27	ELSDEN
28	OAKHAM
29	ELSDEN
30	ELSDEN

SO - Shared Ownership
R - Rented

House Type Schedule - Open Market				
House Type	Sqft	Storeys	Beds	No of
Elsden		2	2b 4p	5
Oakham		2	3b 6p	3
			Total	8

LEGEND

- Site Boundary
- Area identifying 8 no. plots to be retained by Parish Council, constructed under seperate build contract.
- Previous plot position (planning approved)

REV	DATE	DESCRIPTION
A	28.02.2022	PLOTS 25 PATH ALTERED

ASHWOOD HOMES
1 Goodison Road, Lincs Gateway Business Park,
Spalding, Lincs, PE12 6FY **T: 01406 490590**

PROJECT:
PROPOSED RESIDENTIAL DEVELOPMENT AT JAMES ROAD CROWLAND

DRAWING TITLE:
NMA - SITE PLAN AND OVERLAY

SCALE: 1:250 @ A1	DATE: 11.02.2022
DRAWN: AR	REV: A

DRAWING No:
124 - SL - 05