




West Elevation

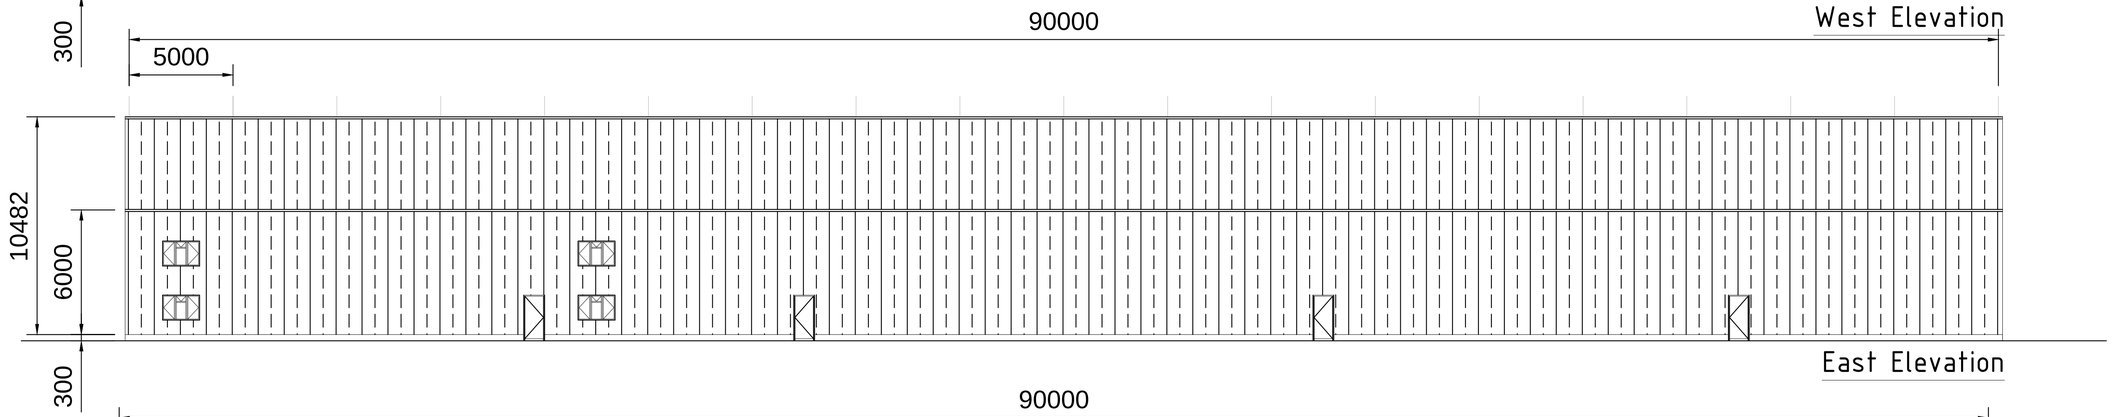


East Elevation

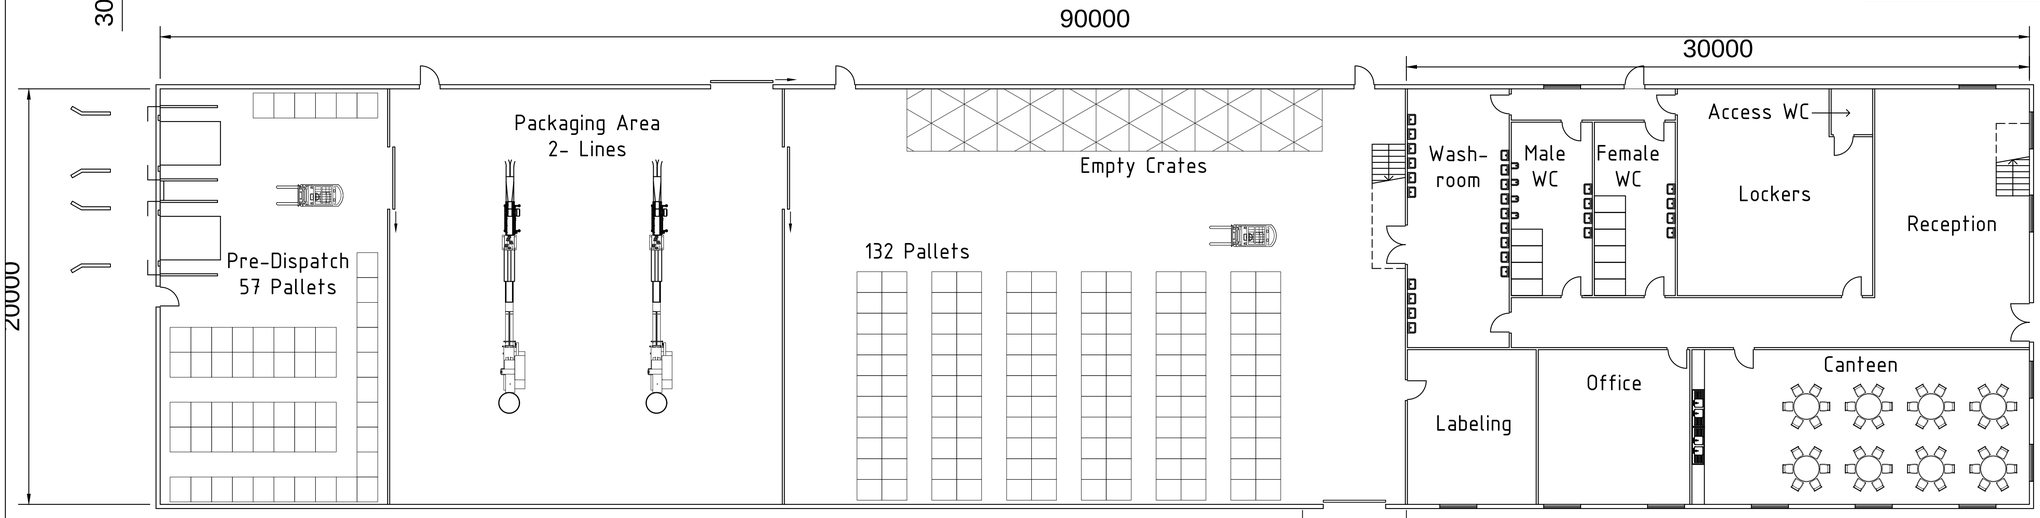


Packing Welfare

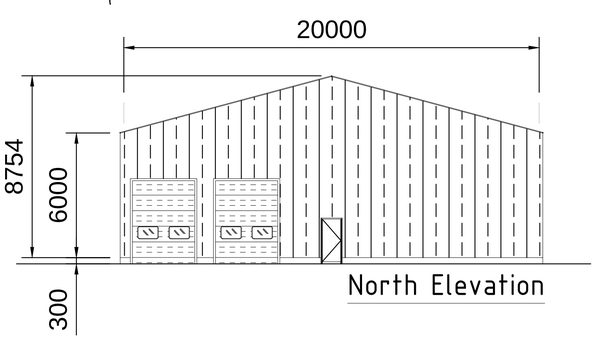

North Elevation

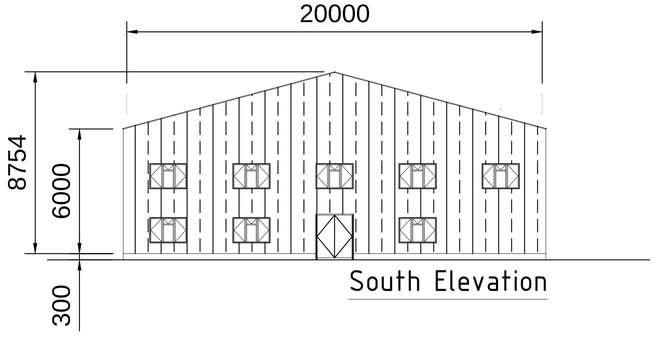

South Elevation

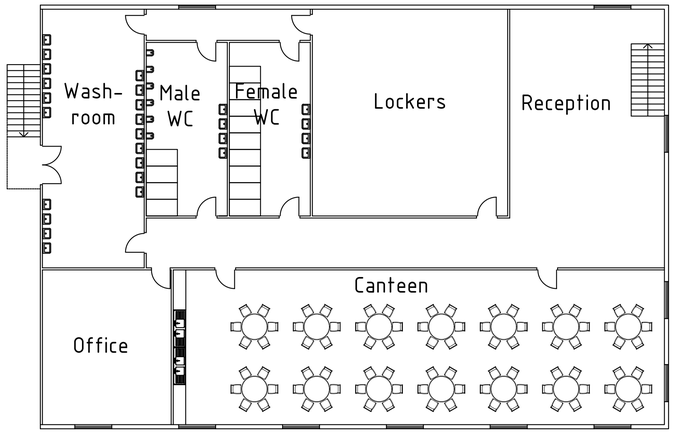

Picking Welfare

DO NOT SCALE | A1

General Tolerances:
Dim to no DP = +/-1mm
Dim to 1 DP = +/-0.5mm
Dim to 2 DP = +/-0.1mm

Notes - if in doubt, please ask.

This drawing is copyright, it must not be copied, used or disclosed to third parties without our permission.

Revisions

rev	date	description
E	28.01.16	Staff welfare areas mirrored.
D	18.01.16	Various amendments.
C	14.01.16	Roof amended.
B	14.01.16	Various amendments.
A	14.01.16	Various amendments.

Client

Evolve Growing Solutions Ltd

Project

Proposed Glasshouses and associated infrastructure.

Decoy Farm, Postland Rd, Crowland

Drawing

Proposed Packhouse

Scale	Date	Drawn	Checked
1:150	11.01.16	MS	DK

Cambridge HOK
Wallingfen Park
236 Main Road
Newport
Brough
East Yorkshire
HU15 2 RH
tel - 01430 449440
fax - 01430 449331
e-mail - info@cambridgehok.co.uk

Contract No/Job ref	Revision
E08830	E
	Drawing No
	VE-10-6040-01

Drawing Status