



East Elevation

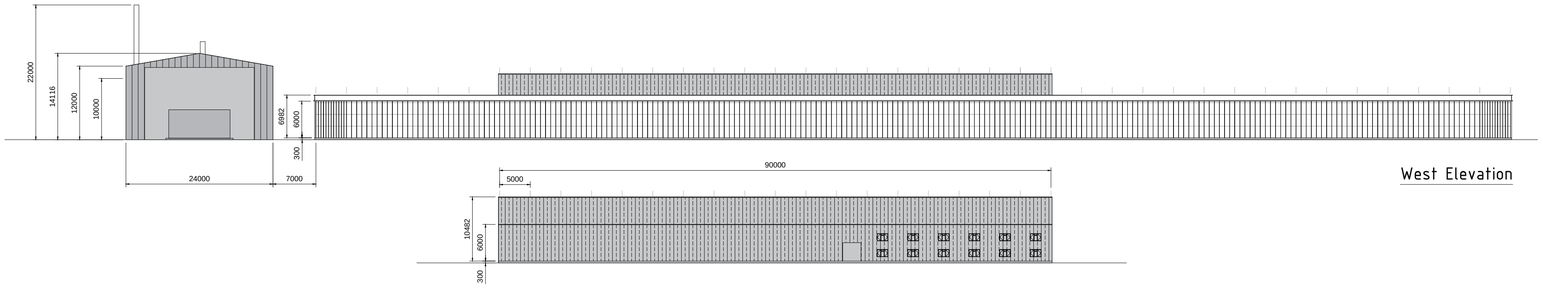

West Elevation

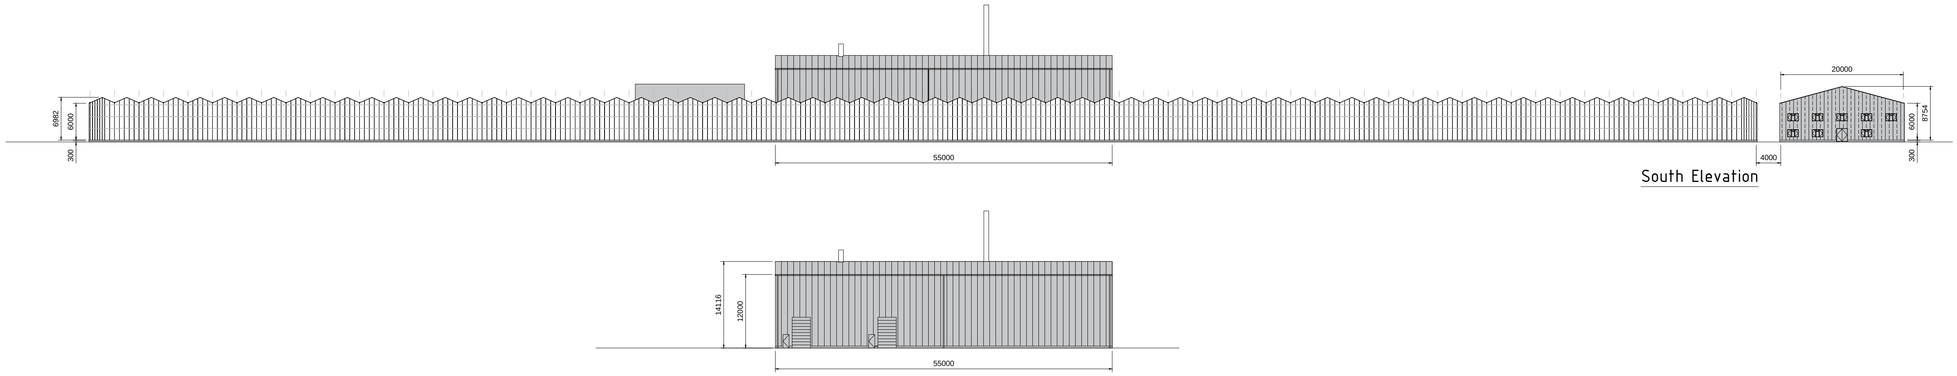

South Elevation

North Elevation

Energy centre

Thermal store

Clean tank

0 5 10 15 20 25m

A1

DO NOT SCALE

General Tolerances: Dim to no DP = +/-1mm
Dim to 1 DP = +/-0.5mm
Dim to 2 DP = +/-0.1mm

Notes - if in doubt, please ask.

This drawing is copyright, it must not be copied, used or disclosed to third parties without our permission.

Revisions

rev	date	description
D	29.01.16	Glasshouse repositioned.
C	28.01.16	Amendments Bio-Boiler Flue.
B	20.01.16	Minor amendments to Energy Centre.
A	18.01.16	Packhouse updated.

Client

Evolve Growing Solutions Ltd

Project

Proposed Glasshouses and associated infrastructure.

Decoy Farm, Postland Rd, Crowland

Drawing

Proposed Elevations

Scale	Date	Drawn	Checked
1:500	04.01.16	MS	DK

Cambridge HOK

Wallingfen Park
236 Main Road
Newport
Brough
East Yorkshire
HU15 2 RH

tel - 01430 449440
fax - 01430 449331
e-mail - info@cambridgehok.co.uk

Contract No/Job ref	Revision
E08830	D
	Drawing No
	VE-10-6024-03

Drawing Status: For Discussion