


Street Scene - Scale 1:500

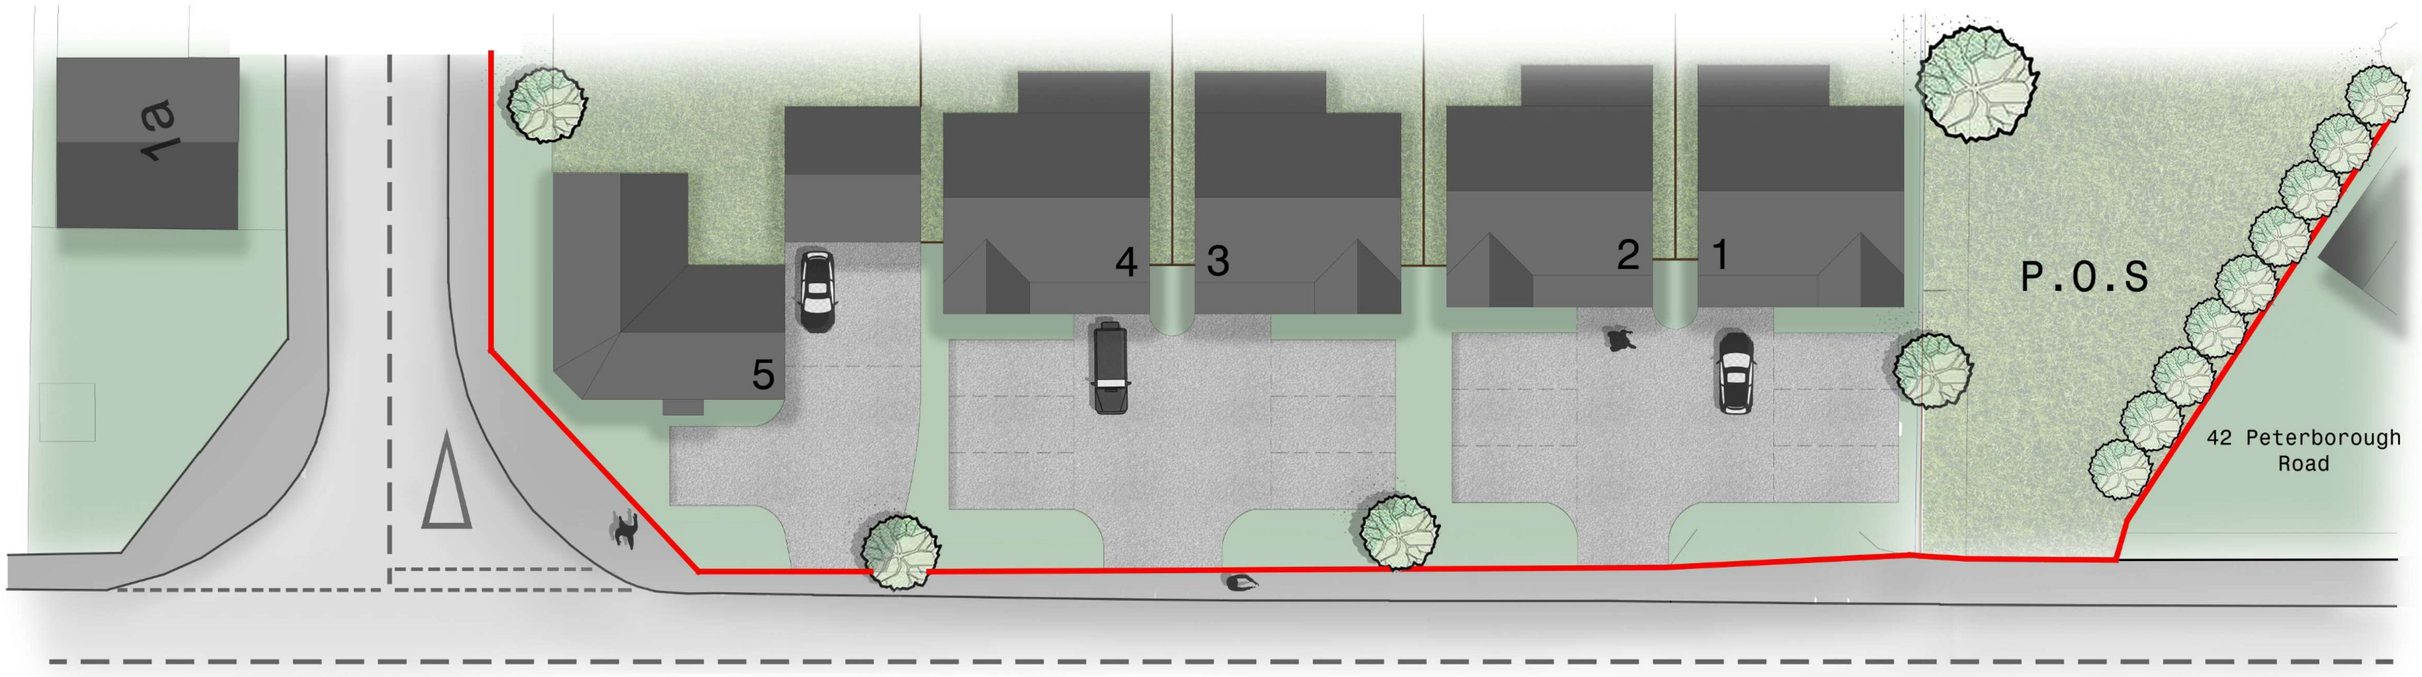

Partial Site Plan - Scale 1:500

ASHWOOD HOMES
1 Goodison Road, Lincs Gateway Business Park, Spalding, Lincs, PE12 6FY T. 01406 490580

Proposed Residential Development at land North West of Harrington Drive,Crowland

Street Scene - Peterborough Road

132- StS- 02