

Do not scale off this drawing


All site dimensions to be checked before work commences.

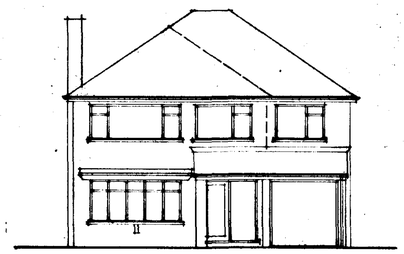


FRONT ELEVATION

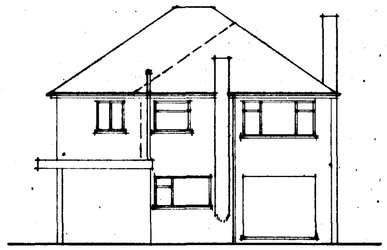


REAR ELEVATION

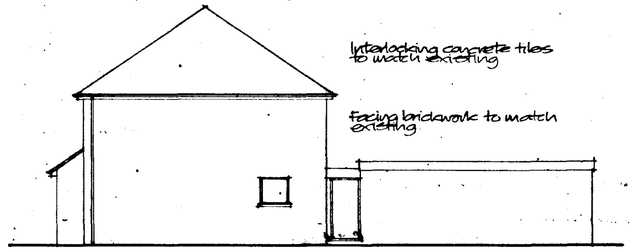


SIDE ELEVATION

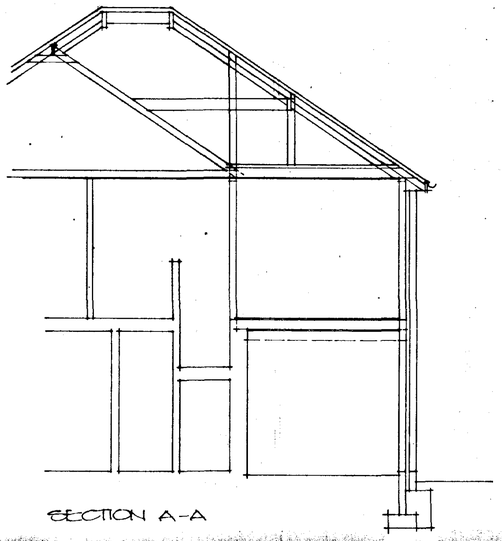


SECTION A-A

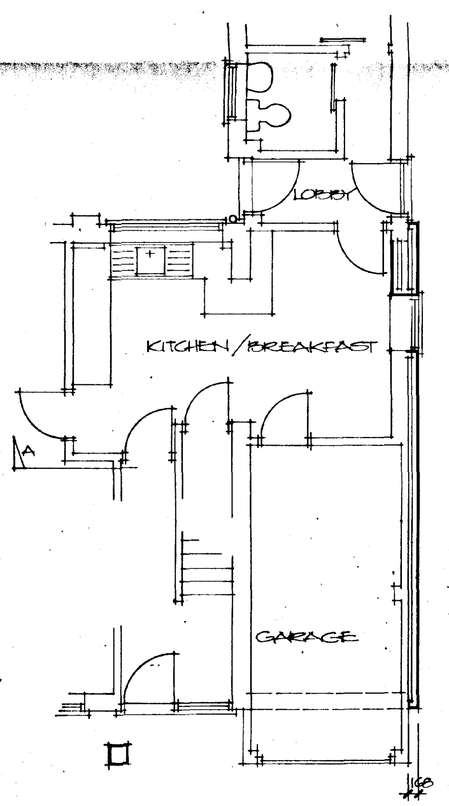

GROUND FLOOR

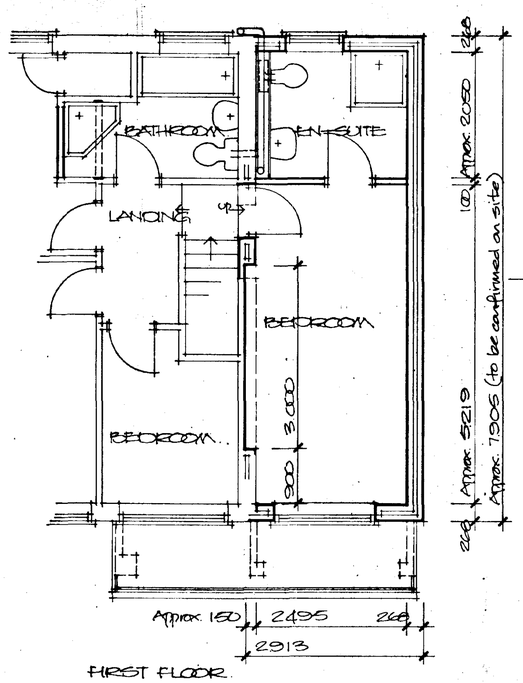


FIRST FLOOR

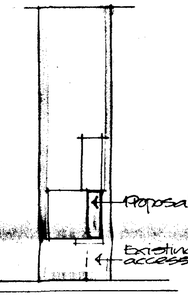

BLOCK PLAN
Scale 1:500

North.

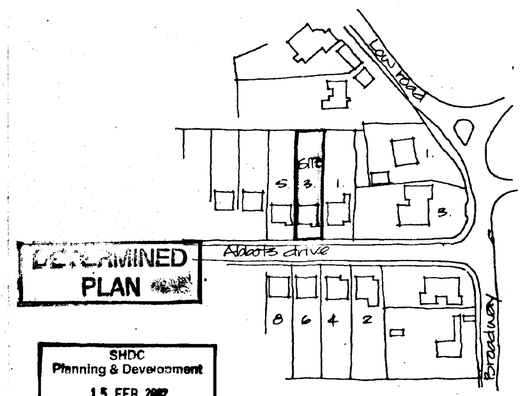

DETERMINED PLAN

SHDC
Planning & Development
15 FEB 2002
Ref 0178/02

LOCATION PLAN Scale 1:1250

Project
PROPOSED EXTENSIONS TO HOUSE 3 ABBOTS DRIVE, CROWLAND.

ALAN HORNSBY
ARCHITECTURAL SERVICES
'Little Acre'
Peak Hill, Cowbit,
Spalding, Lincs. PE12 6AW
Tel. Holbeach (01406) 380591

Client
MR & MRS A. SPENCER

Scale 1:50/1:100
Date Feb. 02

Drg. no.
02/04/01

Summit DS(UK) DD98