



Existing North Elevation



Existing East Elevation

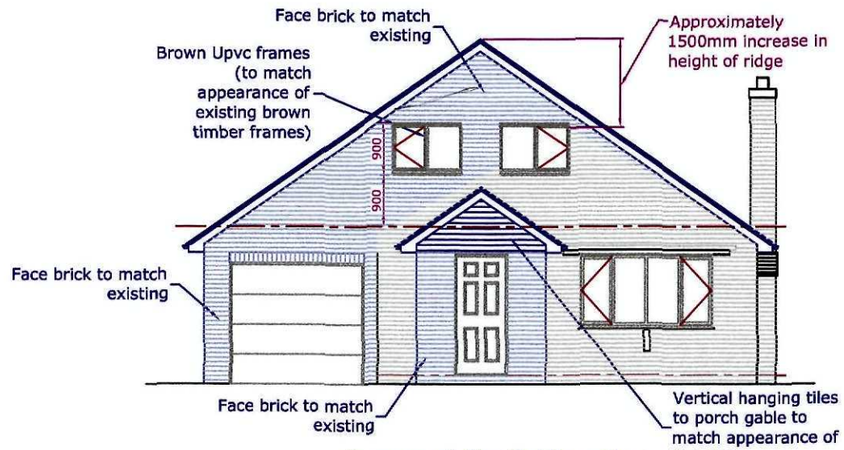

Proposed North Elevation

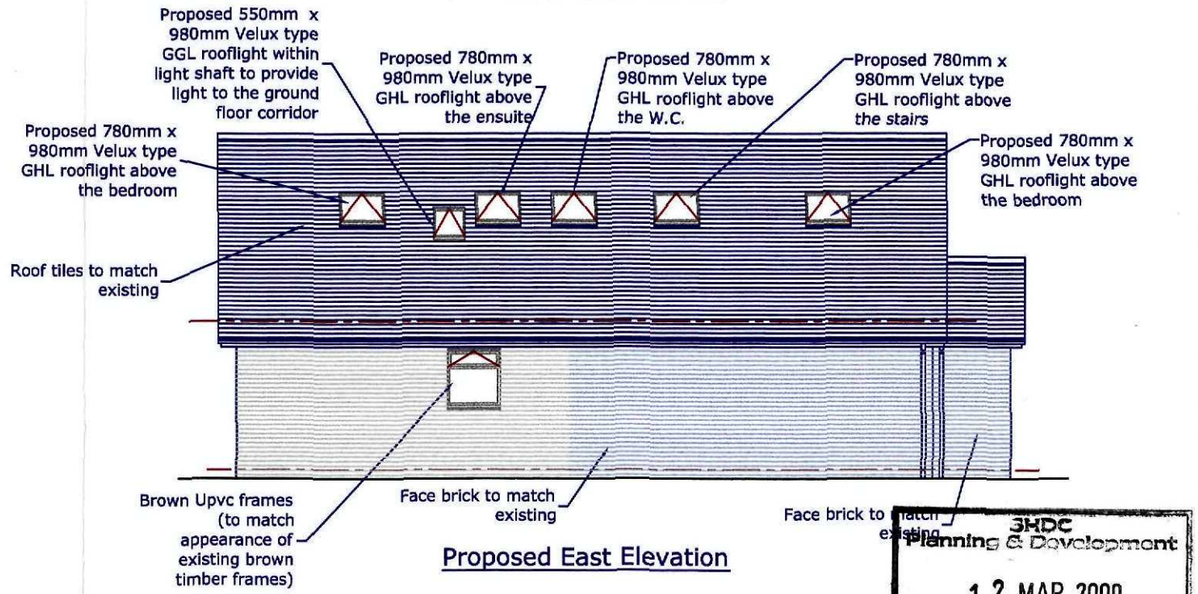

Proposed East Elevation

DETERMINED PLAN

3HDC Planning & Development
12 MAR 2009
Ref: 09/1515

Important Note
The builder is to check all dimensions prior to construction and any discrepancies to be reported to VINNARRY. Any existing walls must be checked prior to construction to prove suitability of any existing lintels and foundations which are to take any additional loadings.

Scale 1:100 -in metres
0 1 2 3 4 5 6 7 8 9 10

Drawings produced by
Vinnarry
Property Design Solutions Ltd
01395 26-66-66

REVISIONS.		
NO.	DETAILS.	DATE.
	Revision C 1. Bathroom window added to the East elevation	

CONTRACT.
Proposed Extension and Alterations to;
2 Eastlands
Crowland

CLIENT.
Mr and Mrs Annibal
2 Eastlands
Crowland

DETAIL.
EXISTING AND PROPOSED NORTH AND EAST ELEVATIONS (Project 09/1515)

DRAWN. Dean | DATE. 10 Mar 09
REVISION. C | SCALE. 1:100
STATUS. FOR APPROVAL

DRAWING NO.
Drawing 4