
DETERMINED PLAN



Existing South Elevation



Existing West Elevation

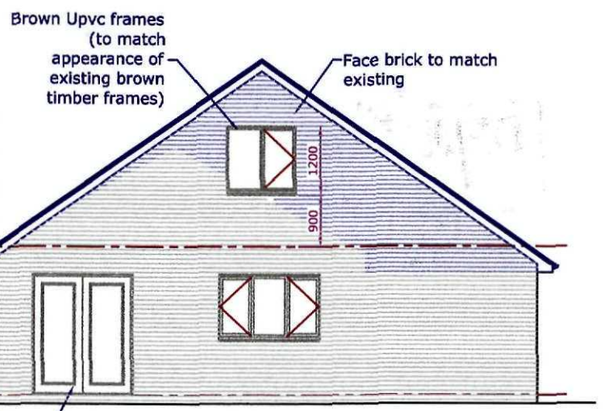

Proposed South Elevation



Proposed West Elevation

3HDC Planning & Development
12 MAR 2009
Ref: 09/09

Important Note
The builder is to check all dimensions prior to construction and any discrepancies to be reported to VINNARRY. Any existing walls must be checked prior to construction to prove suitability of any existing lintels and foundations which are to take any additional loadings.

Scale 1:100 -in metres
0 1 2 3 4 5 6 7 8 9 10

Drawings produced by
Vinnarry
Property Design Solutions Ltd
01395 26-66-66

REVISIONS.		
NO.	DETAILS.	DATE.
	Revision B 1. Additional rooflights added to the East elevation. 2. Decription to new windows amended	

CONTRACT.
Proposed Extension and Alterations to;
2 Eastlands
Crowland

CLIENT.
Mr and Mrs Annibal
2 Eastlands
Crowland

DETAIL.
EXISTING AND PROPOSED SOUTH AND WEST ELEVATIONS
(Project 09/1515)

DRAWN. Dean | DATE. 10 Feb 09
REVISION. B | SCALE. 1:100
STATUS. FOR APPROVAL

DRAWING NO.
Drawing 5