

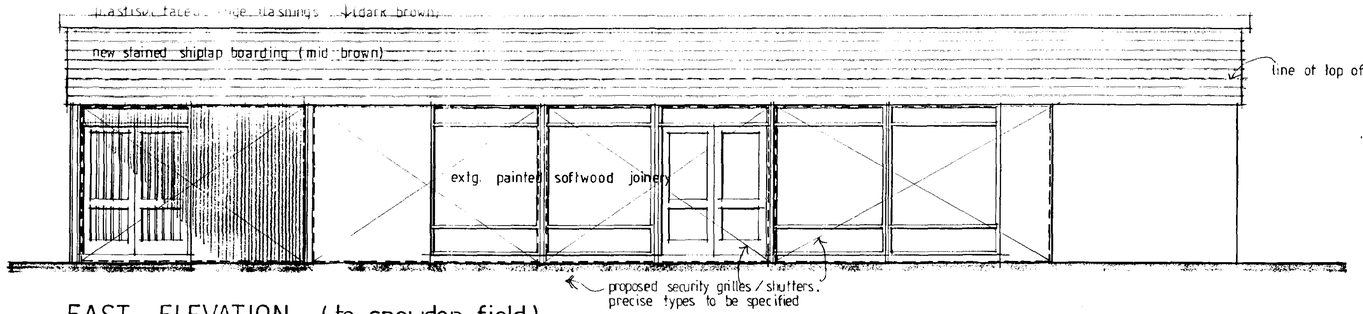



EAST ELEVATION (to snowden field)

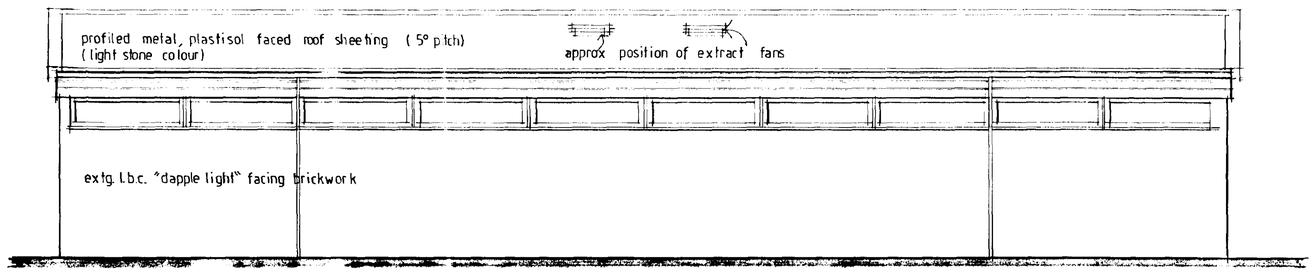


WEST ELEVATION (to car park)

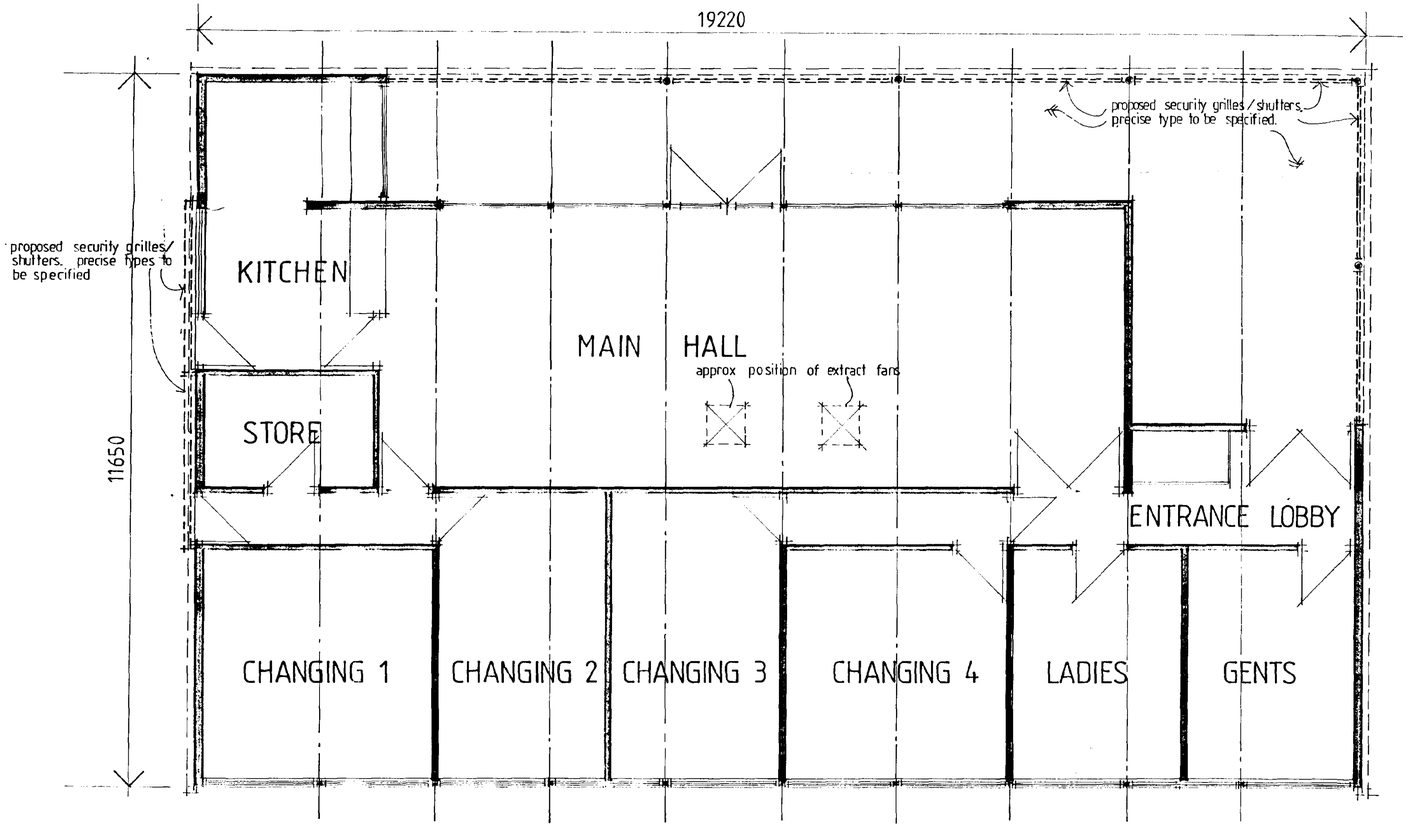


FLOOR PLAN

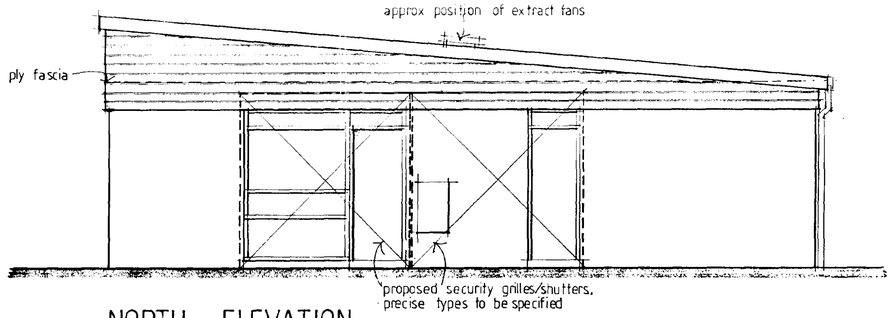


NORTH ELEVATION

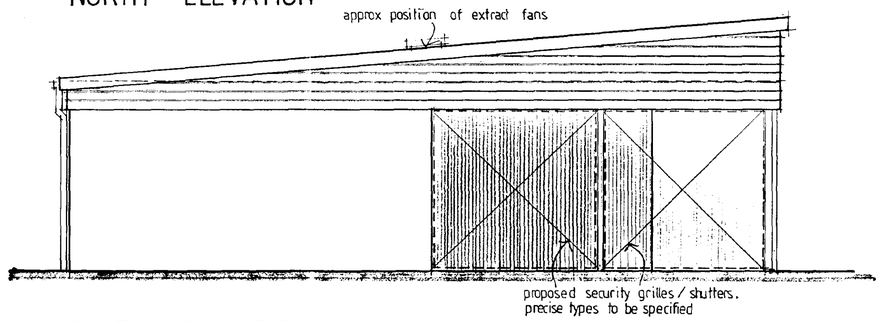

SOUTH ELEVATION

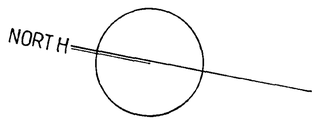

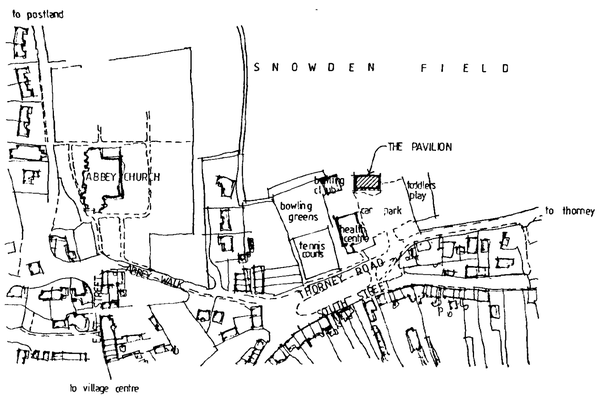

LOCATION PLAN 1:2500

SOUTH HOLLAND DC
HOUSING & PLANNING
- 8 MAR 2001
Ref: 0192/01

Rev B. Roof mounted fans added 9/03/01

Rev A. Security grilles/shutters added 7/2/01


TREVOR A CLAY R.I.B.A.
CHARTERED ARCHITECT
14 OLD FENDIKE ROAD
WESTON HILLS
SPALDING
LINCOLNSHIRE PE12 6DD

Project:
PROPOSED RE-ROOFING TO CROWLAND PAVILION, THORNEY ROAD, CROWLAND FOR CROWLAND PARISH COUNCIL


Drawing:
PLANNING DRAWING

DETERMINED PLAN


Date: 20 Jan 01 | Proj No: 00/068/PA
Scale: 1:50 | Drg. No: 001 | Rev:

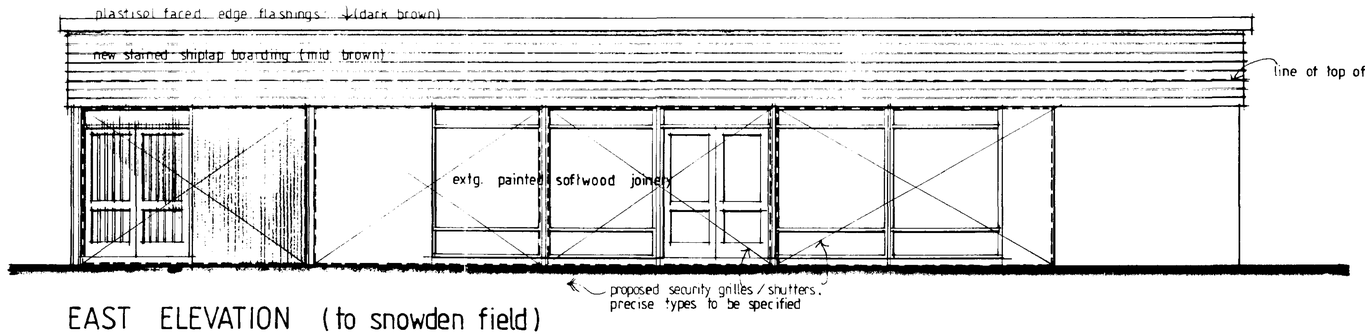


EAST ELEVATION (to snowden field)

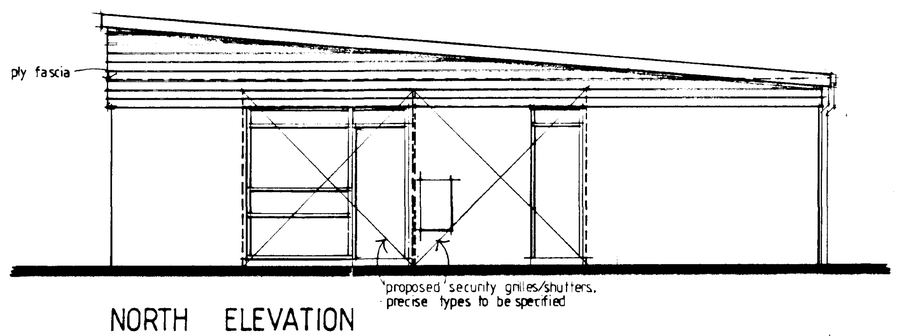


NORTH ELEVATION

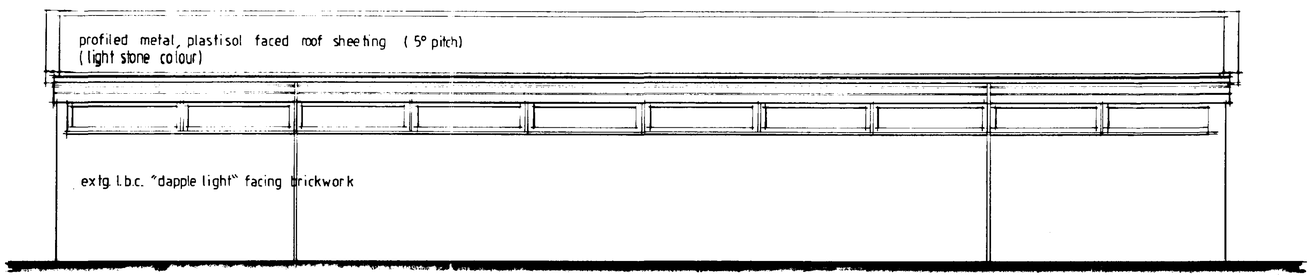


WEST ELEVATION (to car park)

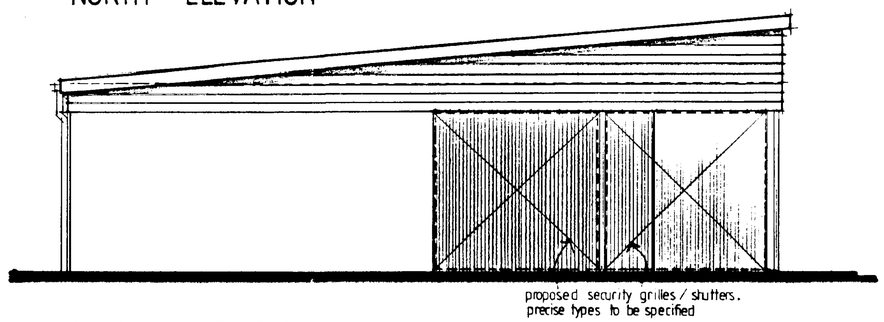


SOUTH ELEVATION

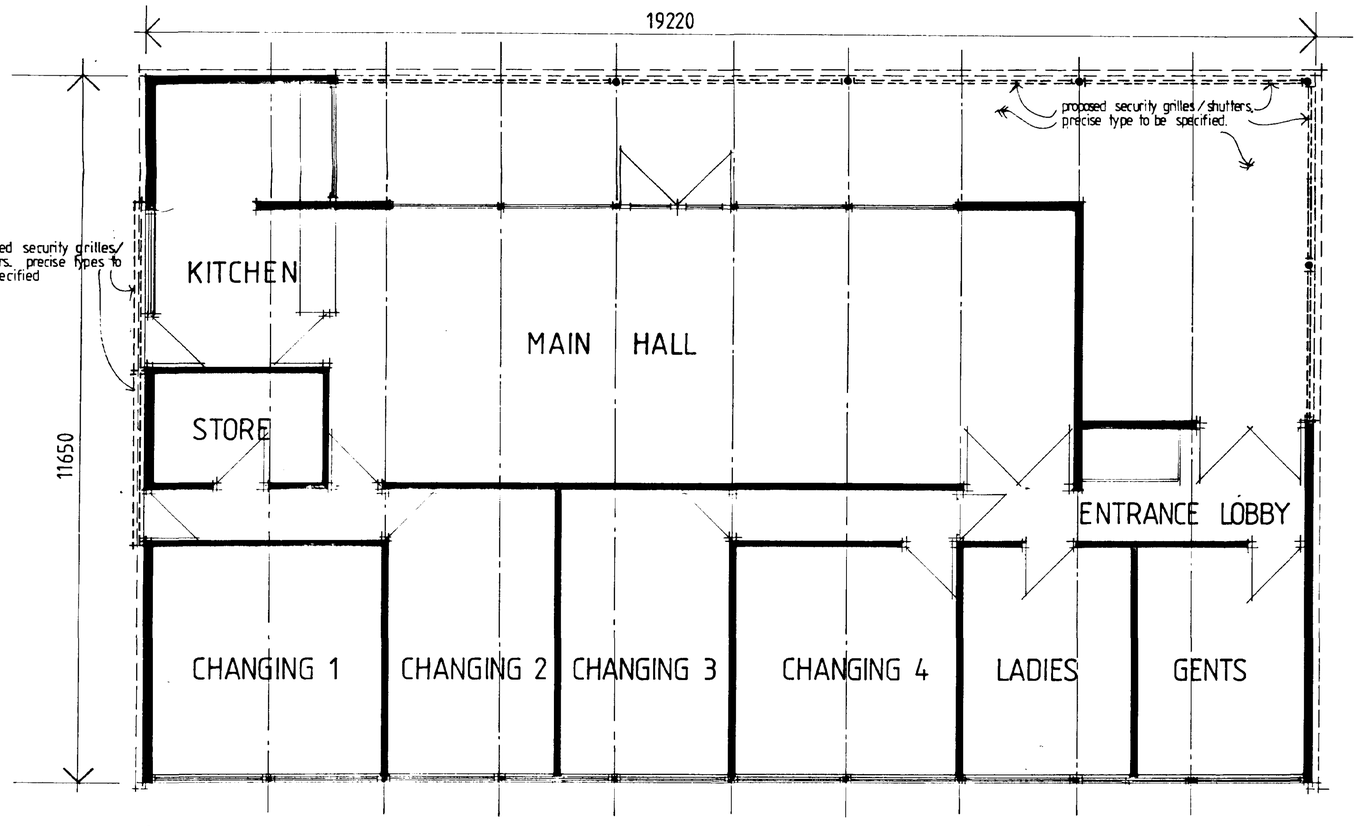

FLOOR PLAN

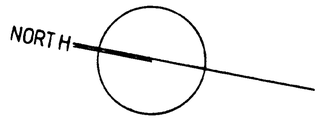

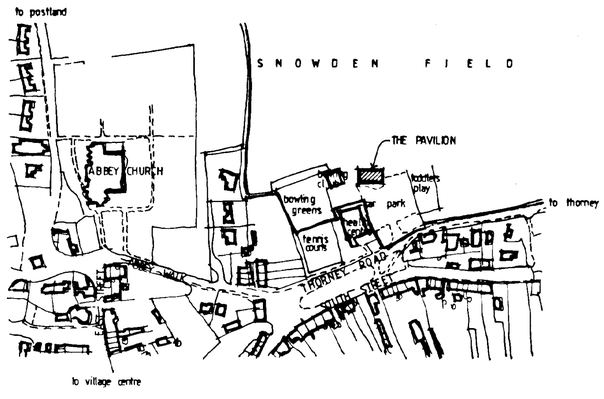

LOCATION PLAN 1:2500

Rev A. Security grilles/shutters added 17/2/01

TREVOR A CLAY R.I.B.A. **CHARTERED ARCHITECT** 14 OLD FENDIKE ROAD WESTON HILLS SPALDING LINCOLNSHIRE PE12 6DD	
Project: PROPOSED RE-ROOFING TO CROWLAND PAVILION, THORNEY ROAD, CROWLAND FOR CROWLAND PARISH COUNCIL	
Drawing: PLANNING DRAWING	
Date: 20 Jan 01	Proj No: 00/068/PA
Scale: 1:50	Drg. No: 001 Rev: A