

This drawing is copyright and may not be altered, traced, copied, photographed or used for any purpose other than that for which it is issued without written permission from J. J. Hartley.


revisions:

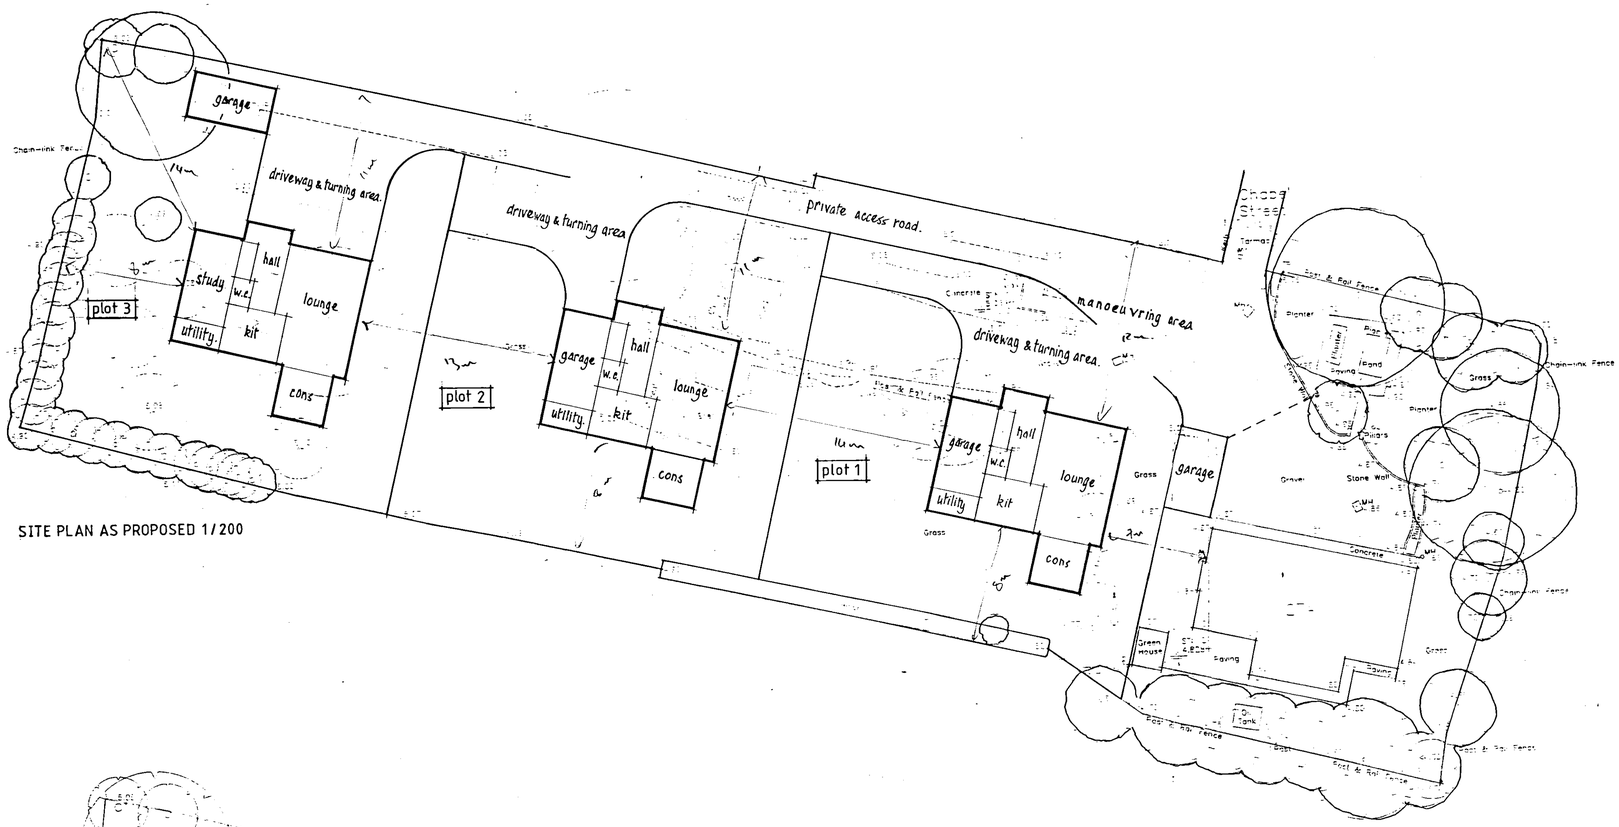

SITE PLAN AS PROPOSED 1/200

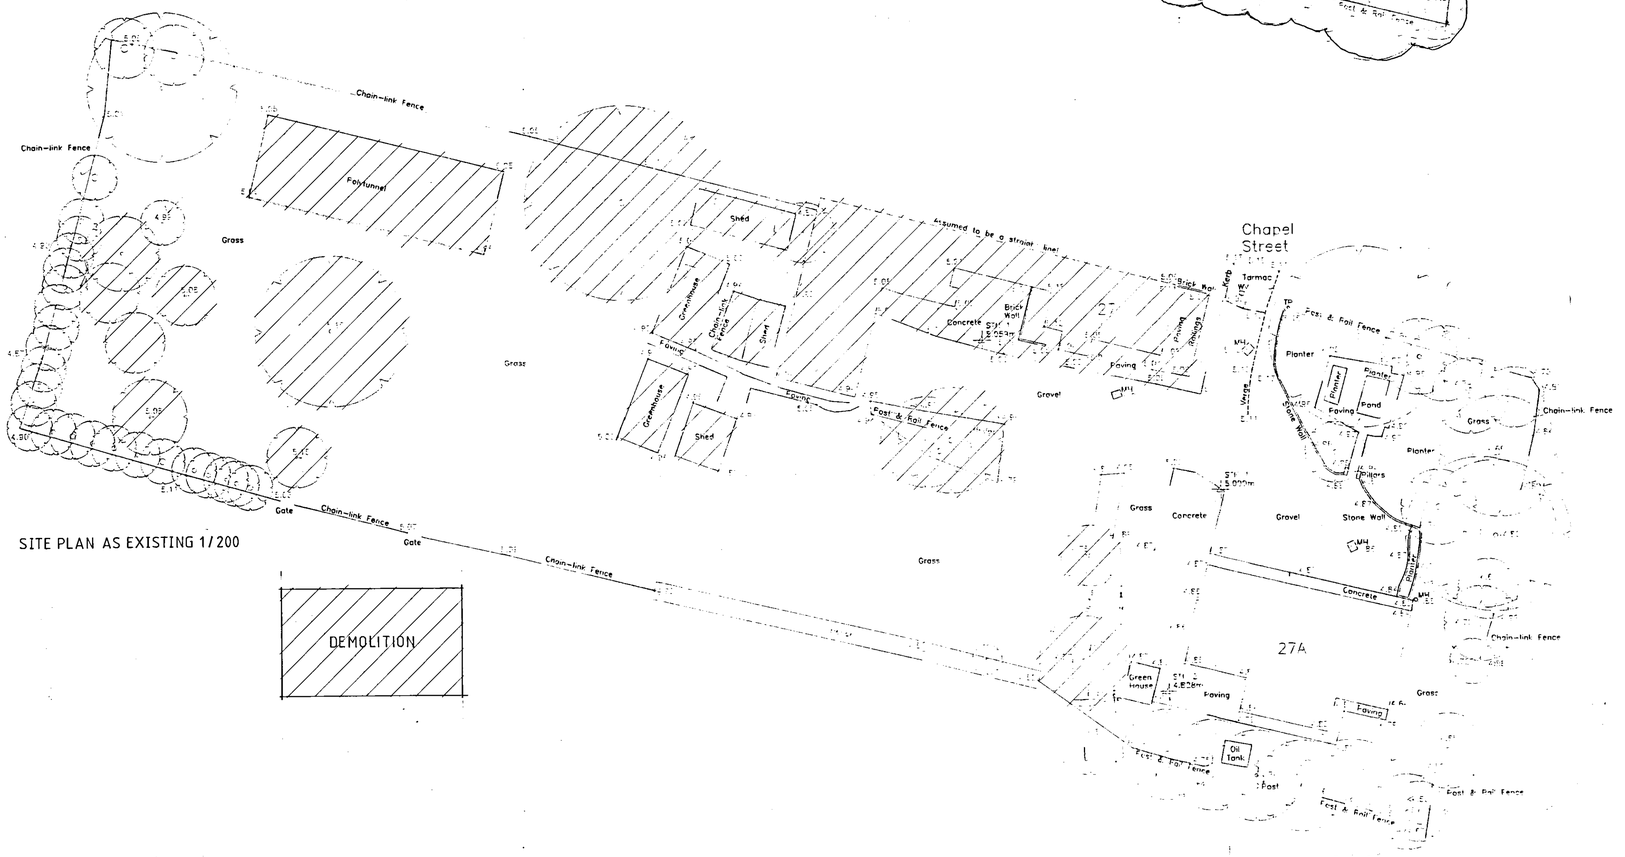

SITE PLAN AS EXISTING 1/200

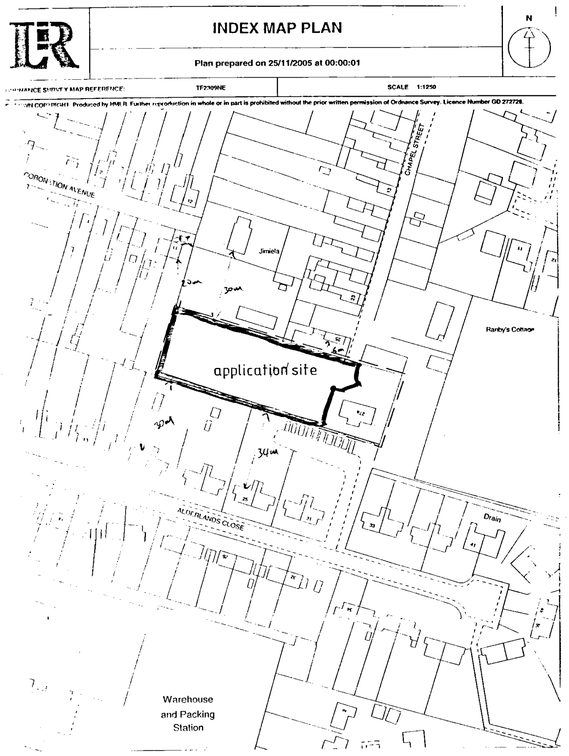

LOCATION PLAN 1/1250

J.J. & J. HARTLEY
J. J. Hartley, M.B.I.A.T., M.C.I.O.B., M.B.I.M.
PRINCIPAL
Architectural and Project Management Services
Interior Design Consultants and Surveyors
109 Fulbridge Road, Peterborough, PE1 3LE
Fax/Tel: Peterborough 01733 707012

job:
CASTLE STREET DEVELOPMENTS LTD
Land at:
27A CHAPEL STREET
CROWLAND
CAMBS.
PE6 0AR

Proposed residential development

drg: Location & site plans

SHDC
PLANNING & DEVELOPMENT
10 FEB 2006
Ref. 0202106

DETERMINED PLAN

scale: As shown
date: 30:1:06
drawn by: D.H.
drg. no.: 3957/8