
Ordnance Survey® THE RAMS, NENE TERRACE, CROWLAND OS Sitemap®

MENAGE SITE PLAN

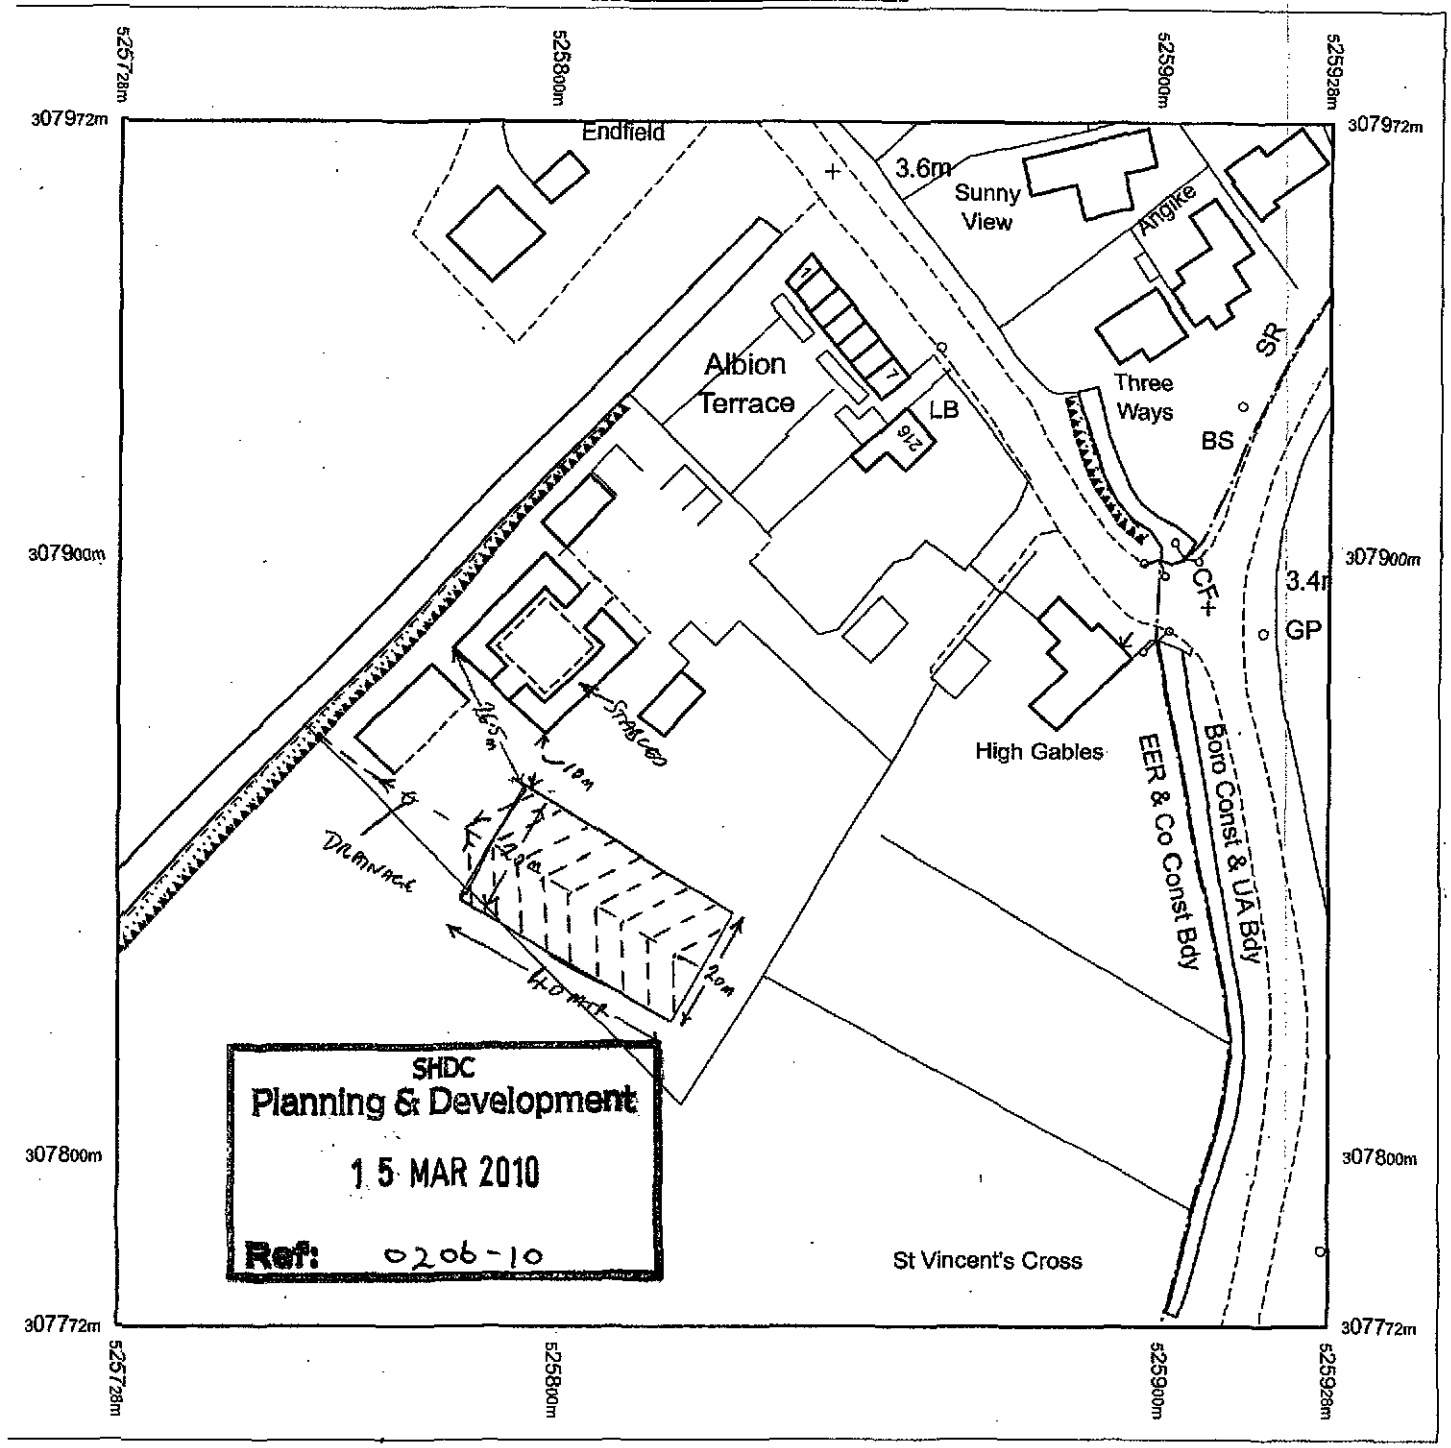

Produced 25.02.2010 from the Ordnance Survey National Geographic Database and incorporating surveyed revision available at this date. © Crown Copyright 2010.

Reproduction in whole or part is prohibited without the prior permission of Ordnance Survey.

Ordnance Survey, the OS Symbol and OS Sitemap are registered trademarks of Ordnance Survey, the national mapping agency of Great Britain.

The representation of a road, track or path is no evidence of a right of way.

The representation of features as lines is no evidence of a property boundary.

Part or all of this OS Sitemap is enlarged from mapping produced at one or more of the following scales: 1:1250,

Metres
0 20 40
Scale 1:1250

Supplied by: **Peterborough CC**
Serial number: 00033900
Centre coordinates: 525828 307871.75

Further information can be found on the OS Sitemap Information leaflet or the Ordnance Survey web site:


The Rams

Nene Terrace

Crowland

Ordnance Survey®

OS Sitemap®

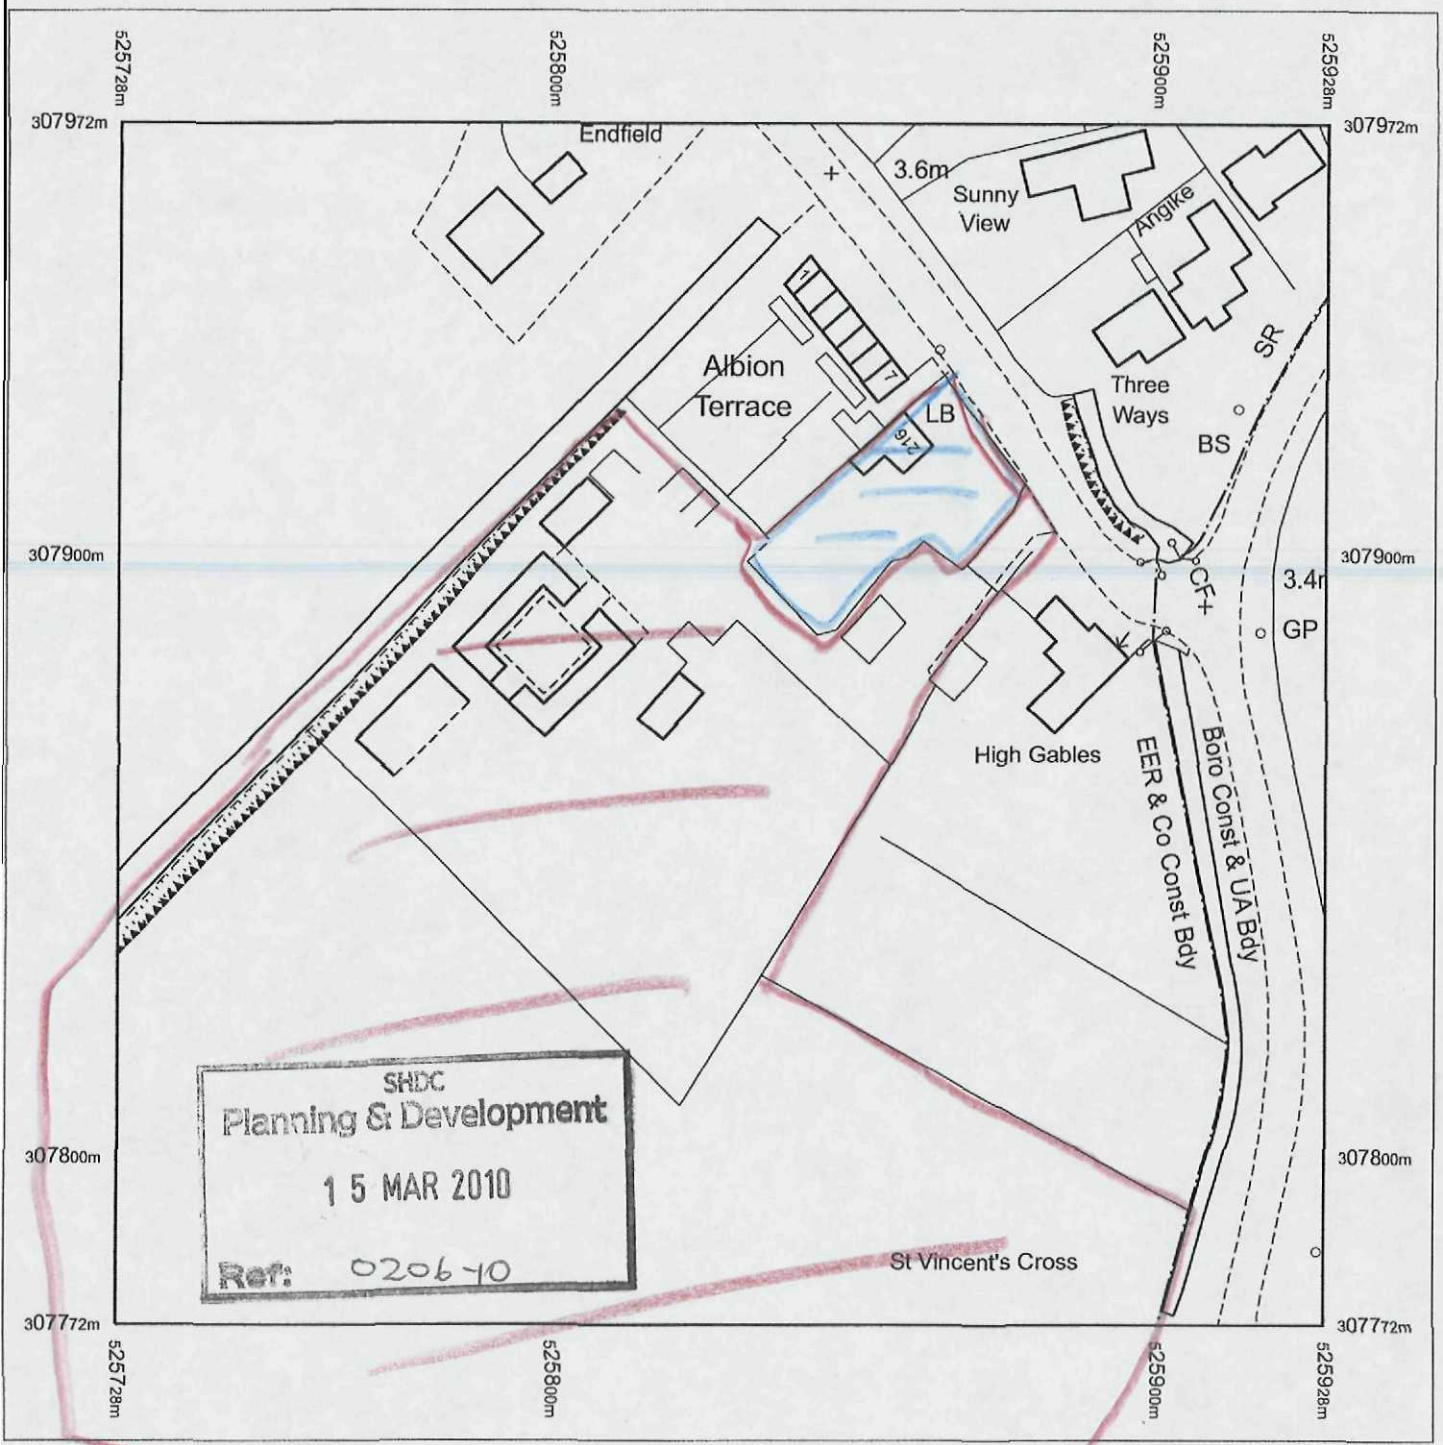

SHDC
Planning & Development
15 MAR 2010
Ref: 020640

Produced 25.02.2010 from the Ordnance Survey National Geographic Database and incorporating surveyed revision available at this date. © Crown Copyright 2010.

Reproduction in whole or part is prohibited without the prior permission of Ordnance Survey.

Ordnance Survey, the OS Symbol and OS Sitemap are registered trademarks of Ordnance Survey, the national mapping agency of Great Britain.

The representation of a road, track or path is no evidence of a right of way.

The representation of features as lines is no evidence of a property boundary.

Part or all of this OS Sitemap is enlarged from mapping produced at one or more of the following scales: 1:1250, 1:2500, 1:10000.

Metres
0 20 40
Scale 1:1250

Supplied by: **Peterborough CC**
Serial number: 00033900
Centre coordinates: 525828 307871.75

Further information can be found on the OS Sitemap Information leaflet or the Ordnance Survey web site: www.ordnancesurvey.co.uk

The Rams


Nene Terrace

Crowland

John Clayton's
Professional Paddock Care
01529 305619
Mob: 07930 572966

SHDC
Planning & Development
15 MAR 2010
Ref: 0206-10

Cross section of manege

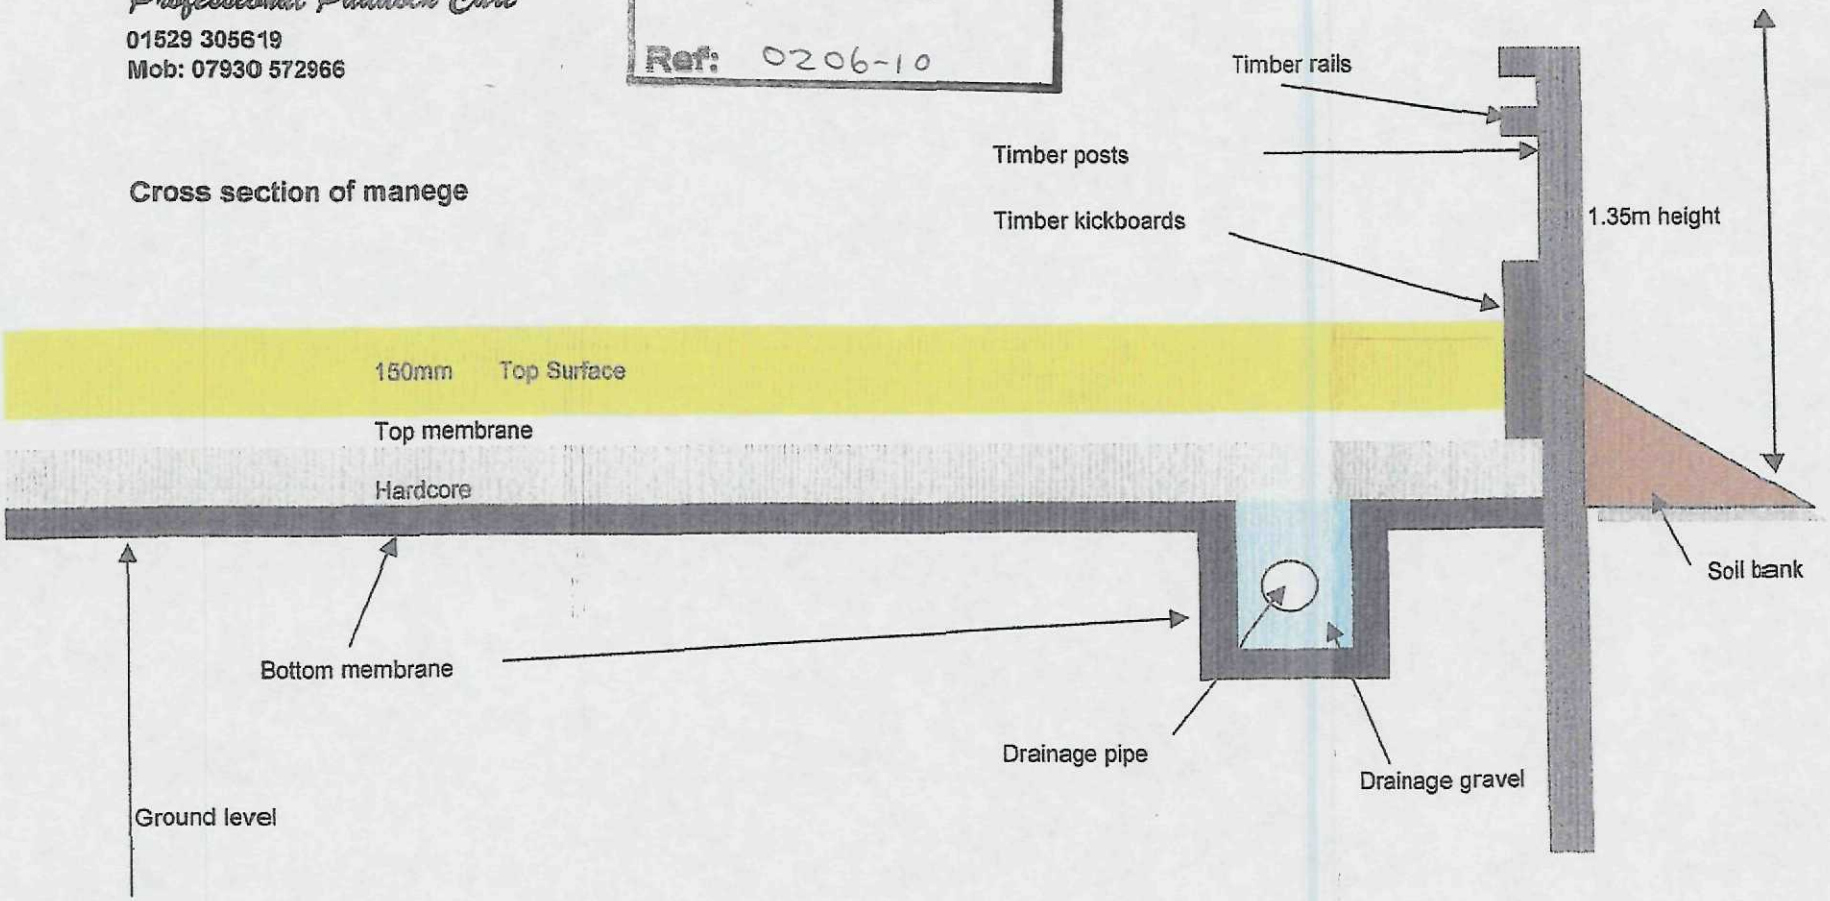

Cross section of manege