
THE RAMS, NEWE TERRACE, CROWLAND. 1:200

SCALE 1:200

0 2·0 4·0 6·0 8·0 10·0

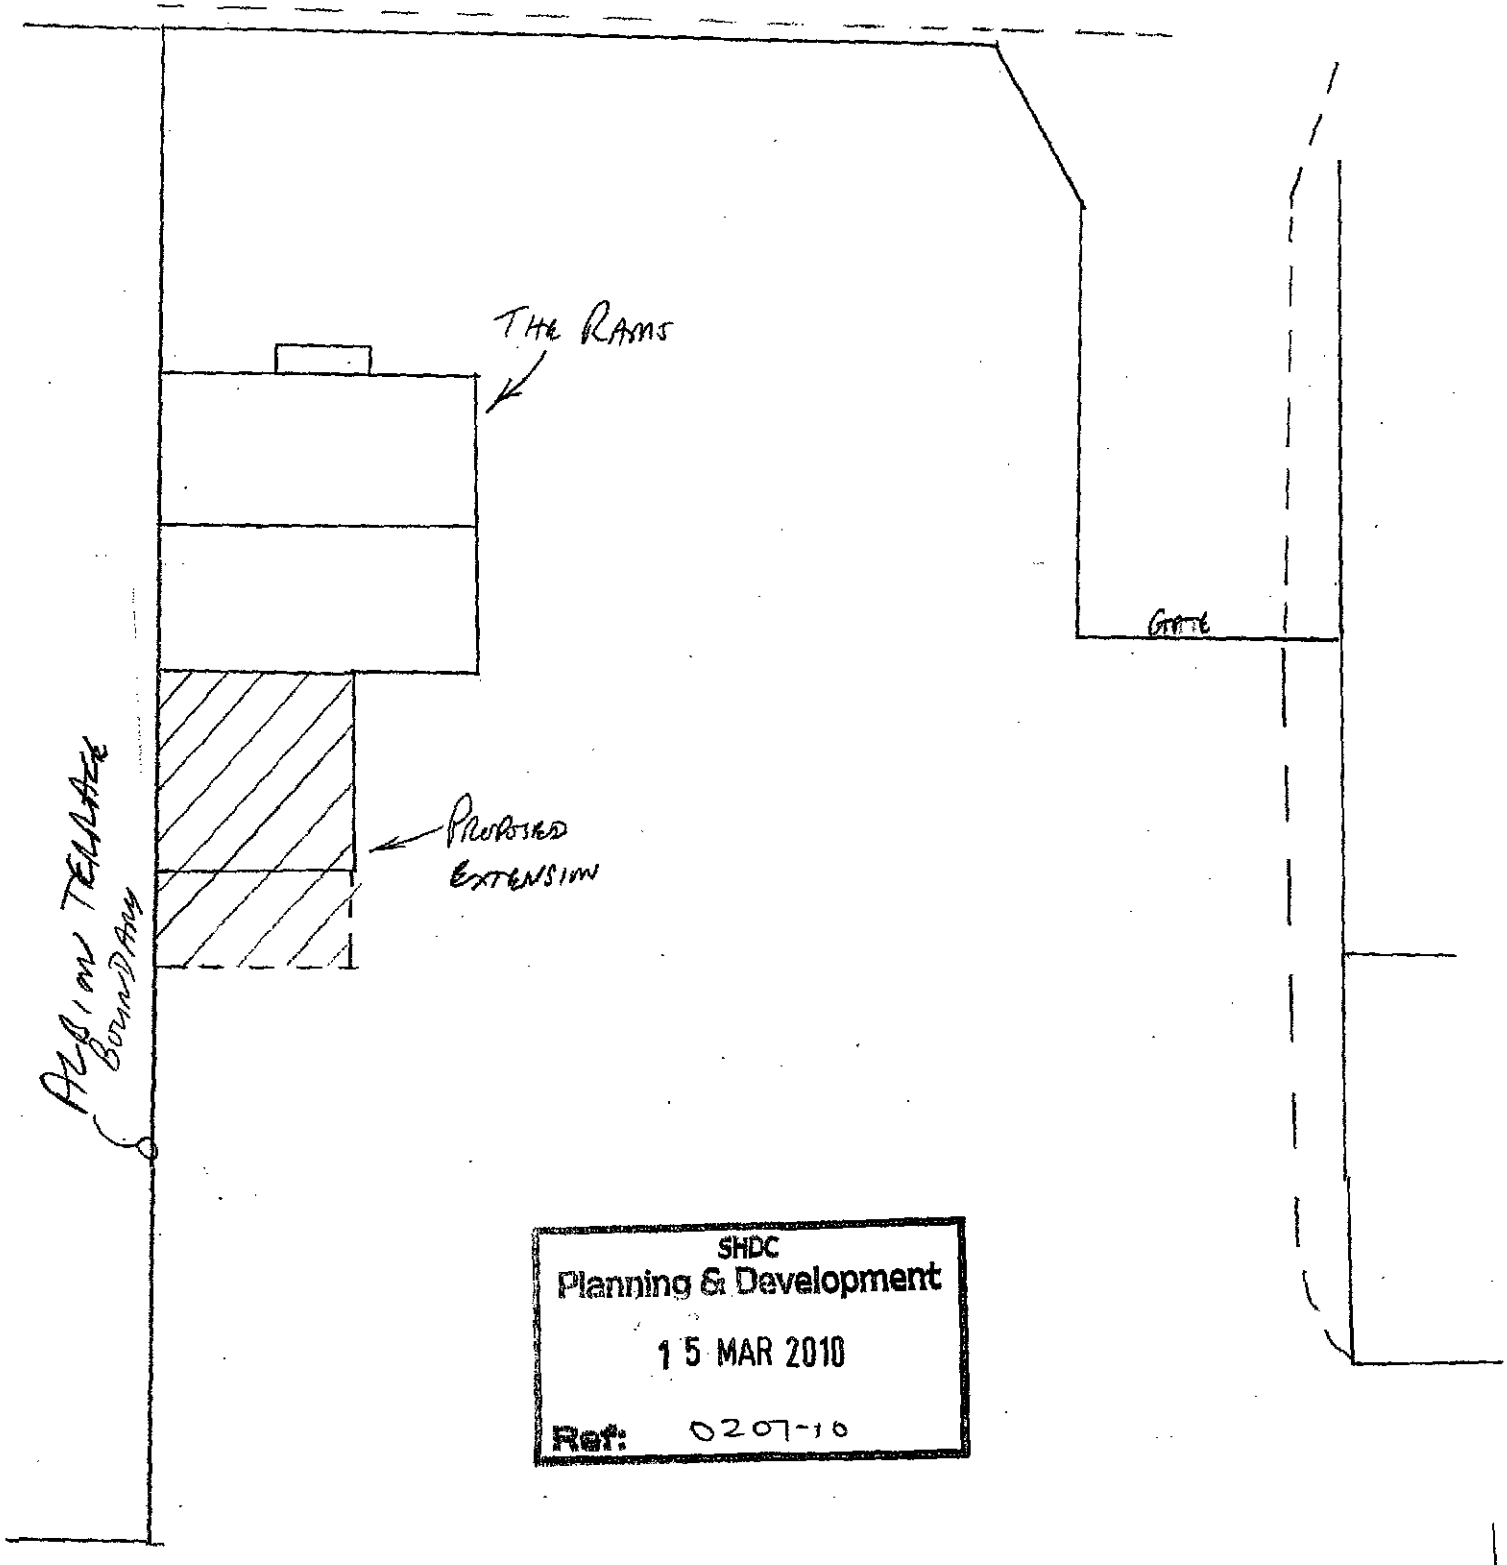

SHDC
Planning & Development
15 MAR 2010
Ref: 0207-10


DRAWING No 9 of 9
DRAWN BY D. BRIGHTS
ISSUE No 1

THE "RAMS" NENE TERRACE, CROWLAND

PROPOSED GROUND FLOOR LAYOUT 1:100

SCALE 1:100

0 1·0 2·0 3·0 4·0 5·0 6·0

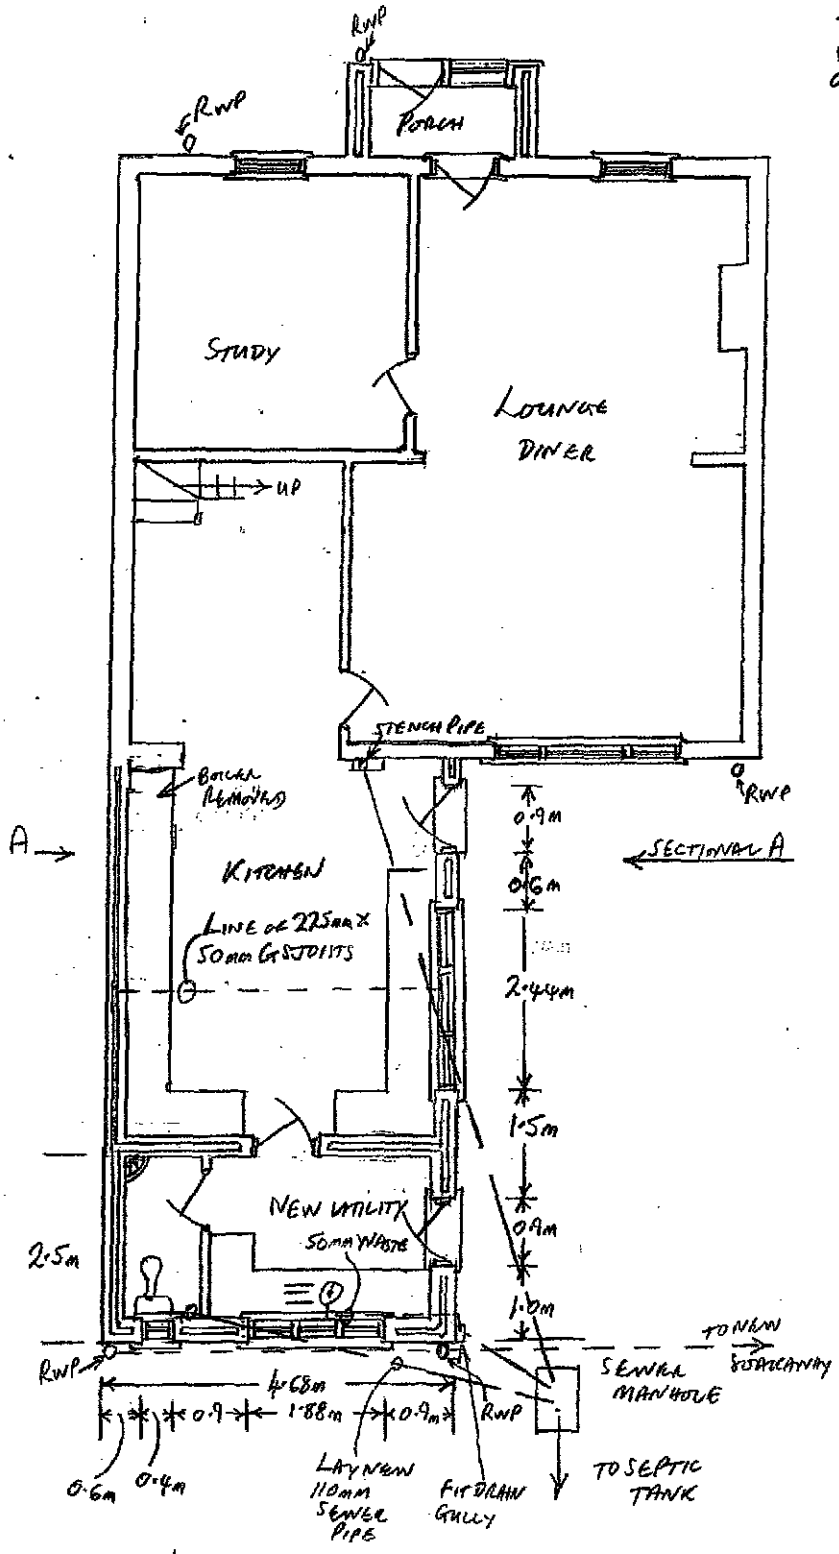

SHDC
Planning & Development
15 MAR 2010
Ref: 0207-10

CUT BACK OLD SEWER TO OLD UTILITY TOILET. THEN FIT BEND TRAP AND GULLY CONNECTION AT SIDE OF NEW UTILITY WALL. CORE DRILL INTO EXISTING MANHOLE. LAY NEW 110MM SEWER FROM MANHOLE TO CORNER OF NEW UTILITY, FIT UPRIGHT PIPE WITH AIR ADMITTANCE VALVE AND ACCESS POINT CONNECTING UP TO TOILET.

SEE SPECIFICATION FOR FULL DETAILS.

BUILDER TO CONFIRM ALL ANGLES AND MEASUREMENTS ON SITE PRIOR TO COMMENCEMENT AND DURING EACH STAGE OF THE WORK

ALL MEASUREMENTS IN METRES

DRAWING № 3 of 9

DRAWN BY D. BRIGHT

ISSUE № 1


THIS SERIES OF DRAWINGS HAVE BEEN PRODUCED FOR THE PURPOSE OF OBTAINING PLANNING PERMISSION AND BUILDING REGULATION APPROVAL AND SHOULD NOT BE RELIED ON FOR SETTING OUT.

THE RAMS, NENE TERRACE, CROWLAND.

EXISTING FIRST FLOOR LAYOUT 1:100

SCALE 1:100

0 1·0 2·0 3·0 4·0 5·0 6·0

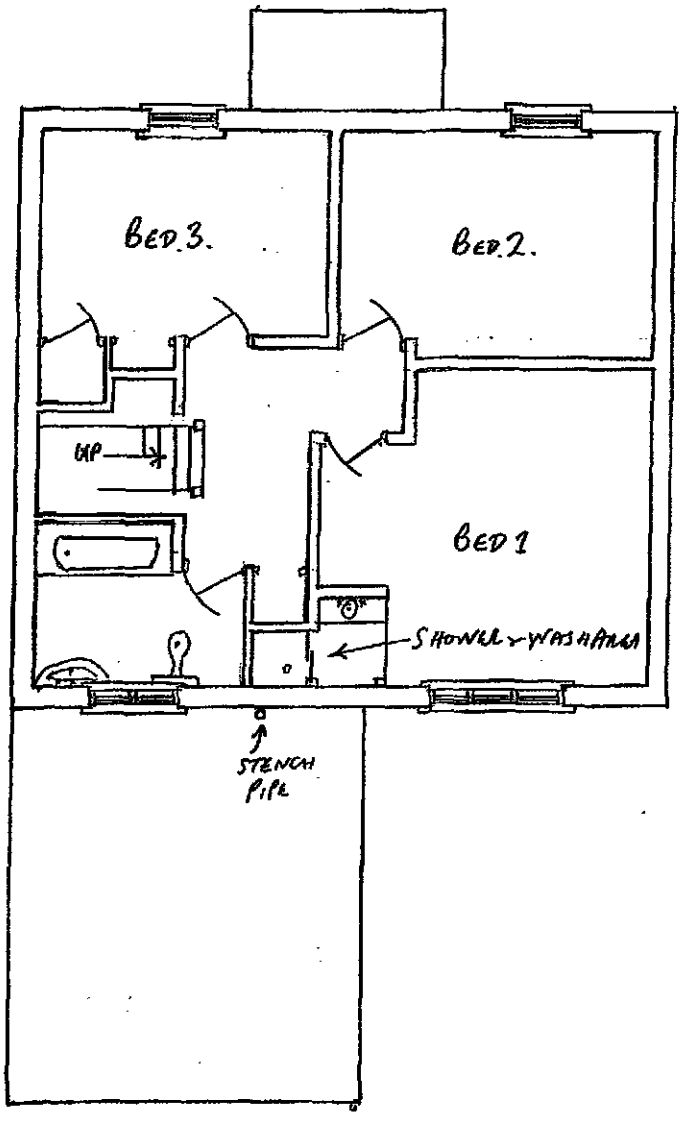

SHDC
Planning & Development
15 MAR 2010
Ref: 0207-10


MEASUREMENTS IN METRES.
DRAWING No 2 of 9
DRAWN BY D. BRIGHT
ISSUE No 1

THE RAMS, NENE TERRACE, CROWLAND.

PROPOSED FIRST FLOOR LAYOUT 1:100

SCALE 1:100

0 1·0 2·0 3·0 4·0 5·0 6·0

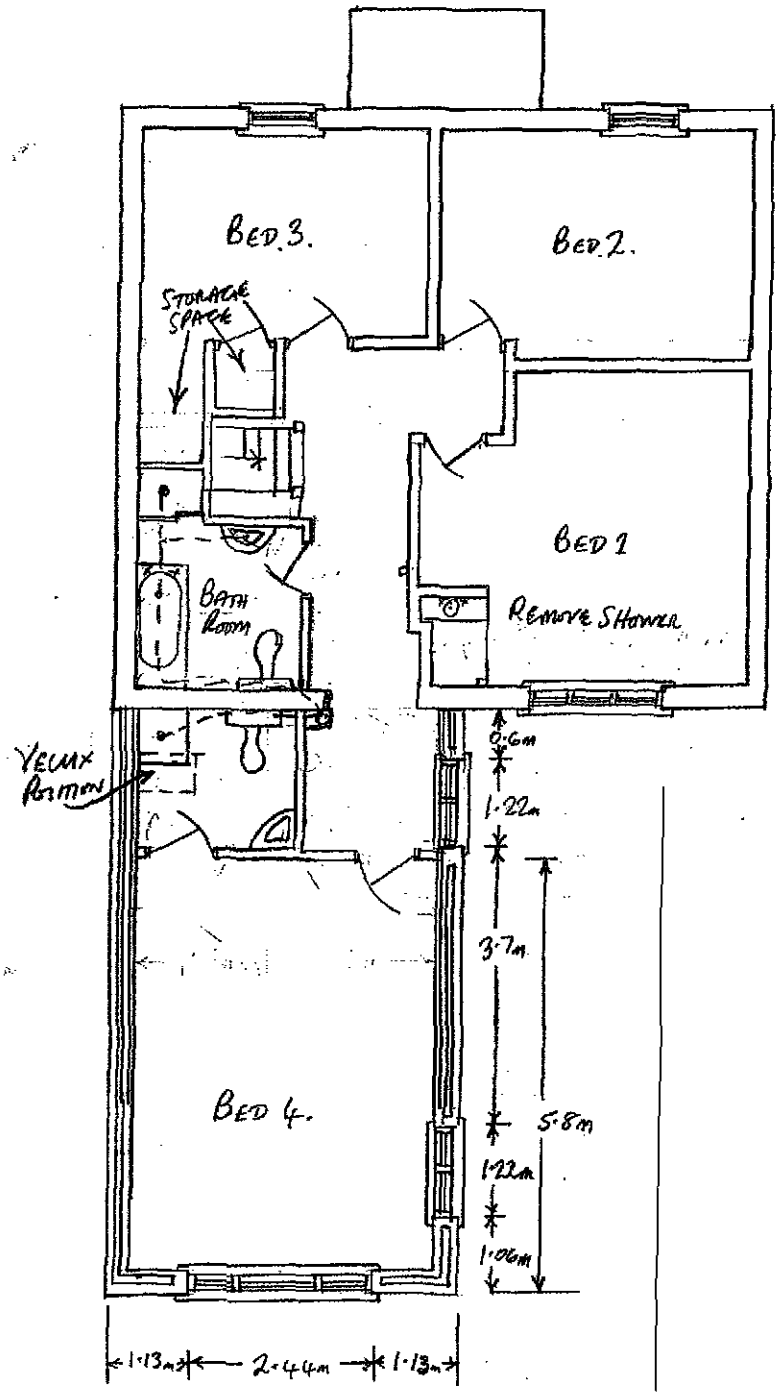

SHDC
Planning & Development
15 MAR 2010
Ref: 0207-10

REMOVE BED 1 SHOWER AND OPEN NEW ACCESS INTO EXTENSION. BLOCK UP OLD WINDOW, ALTER BATHROOM AND BUILD SHOWER EN SUITE.

CENTRE HUNG YELUX WINDOW 500 X 750 TO BE FITTED INTO ROOF ABOVE NEW HALLWAY.

BUILDER TO CONFIRM ALL ANGLES AND MEASUREMENTS ON SITE PRIOR TO COMMENCEMENT AND DURING EACH STAGE OF WORK.

MEASUREMENTS IN METRES.


DRAWING Nº 4 OF 9
DRAWN BY D. BRIGHT
ISSUE Nº 1

THE RAMS, NENE TERRACE, CROWLAND.
ROOF PLANS


SCALE 1:100

0 1·0 2·0 3·0 4·0 5·0

EXISTING 1:100

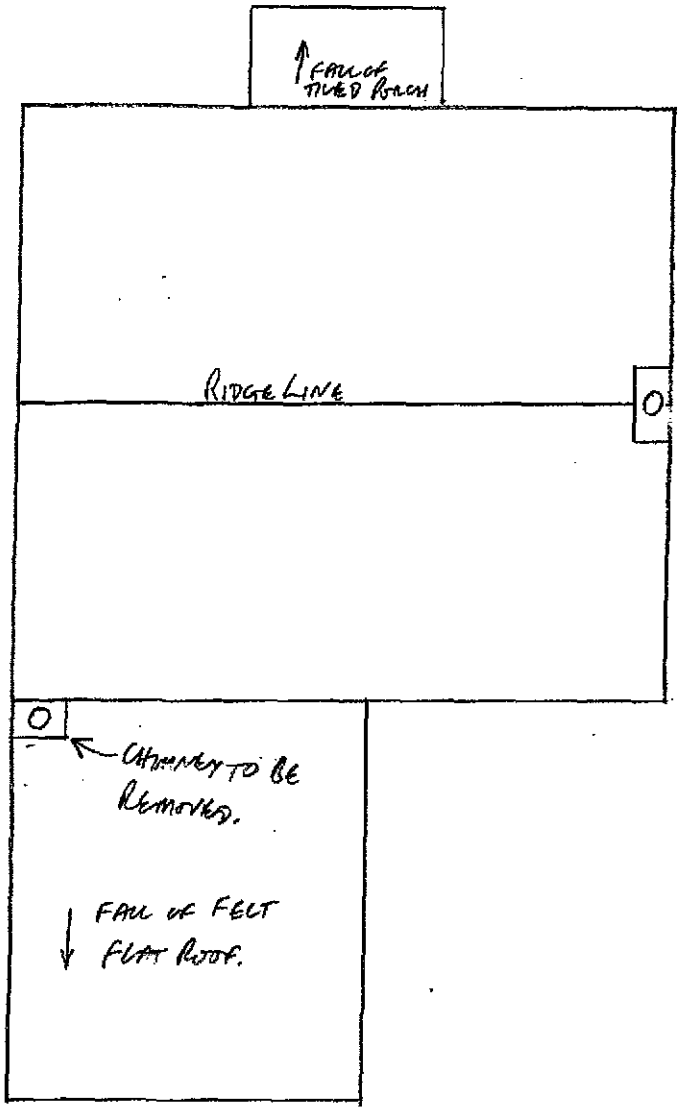

PROPOSED 1:100

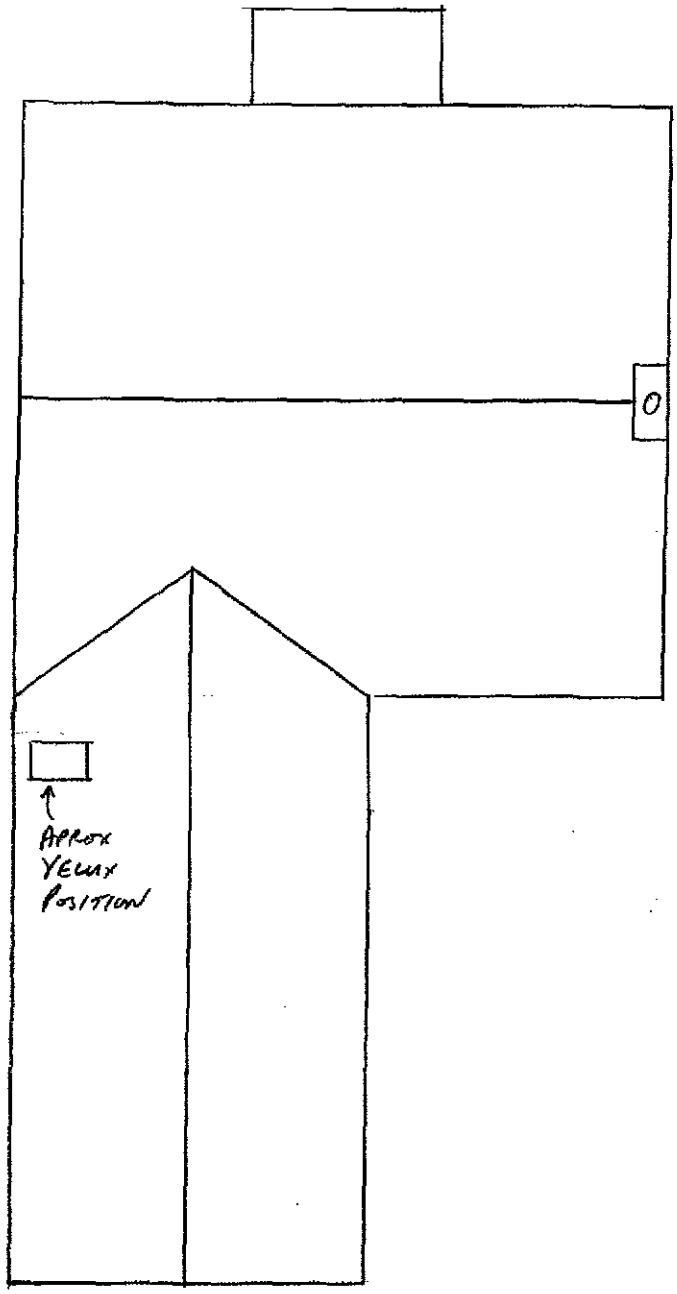

SHDC
Planning & Development
15 MAR 2010
Ref: 0207-10

BUILDER TO CONFIRM ALL ANGLES AND MEASUREMENT ON SITE PRIOR TO COMMENCEMENT AND DURING EACH STAGE OF WORK.

MEASUREMENT IN METRES.	DRAWING No 5 of 9
	DRAWN BY D. BRIGHT.
	ISSUE No 1


THE RAMS, NENE TERRACE, CROWLAND.

PROPOSED ELEVATIONS.


SCALE 1:100

0 1·0 2·0 3·0 4·0 5·0


PROPOSED VIEW "A" 1:100

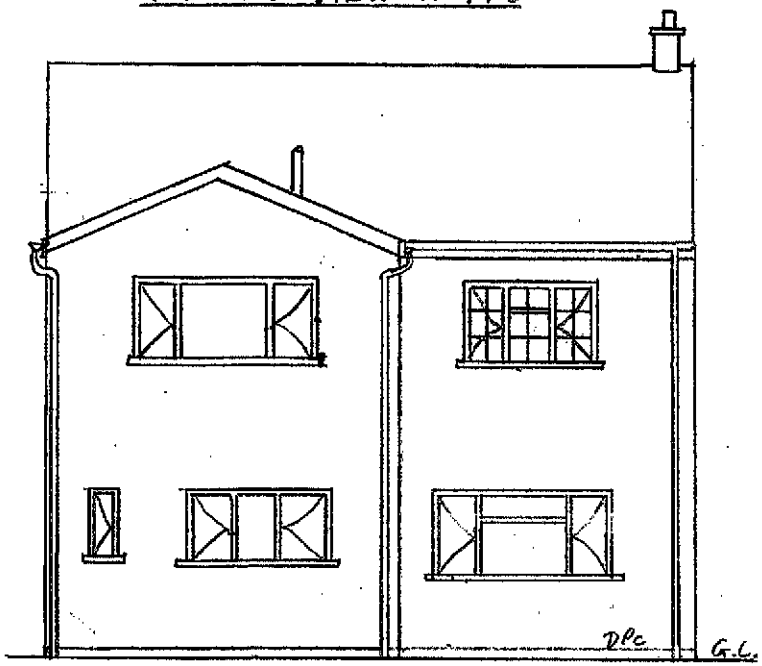

PROPOSED VIEW "B" 1:100

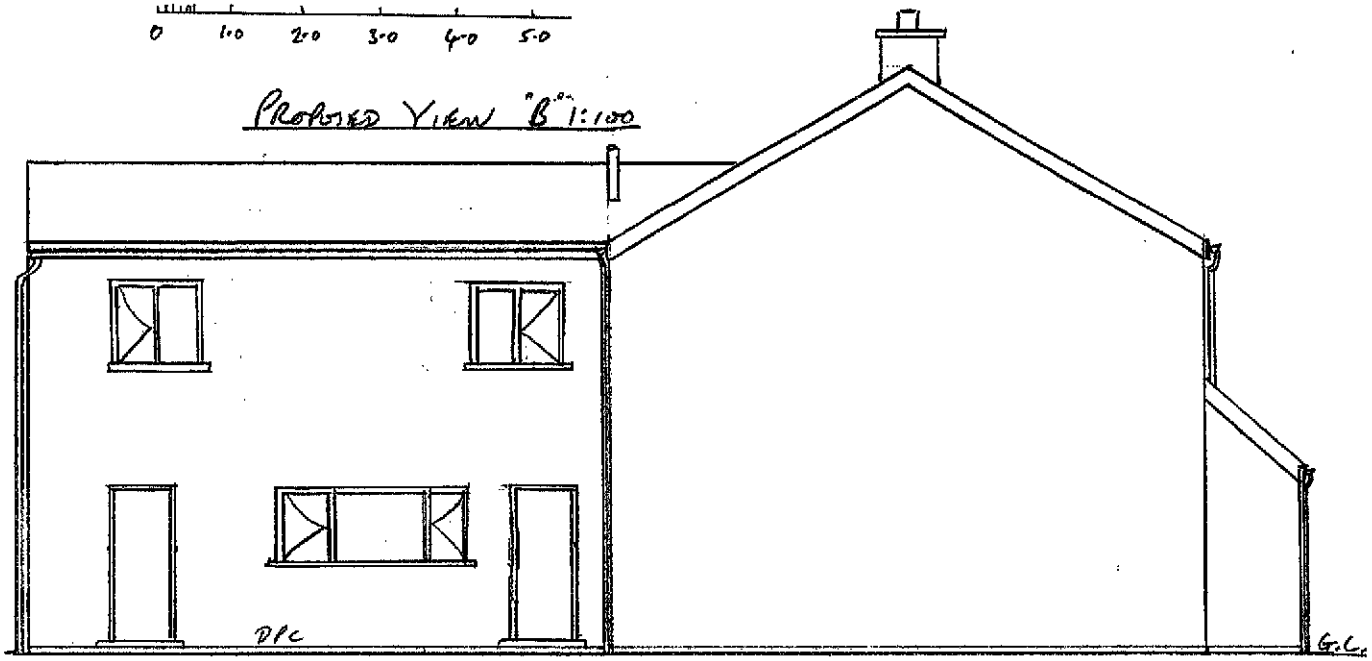

PROPOSED VIEW "D" 1:100

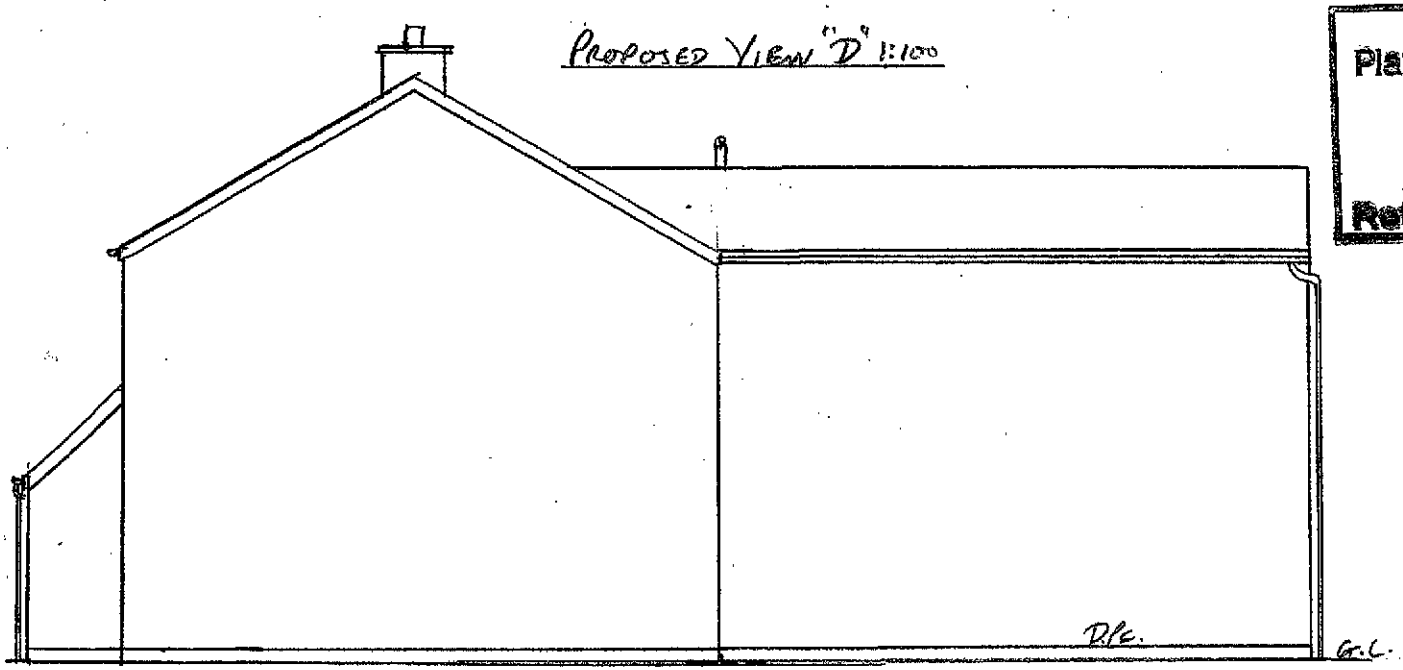


SHDC
Planning & Development
15 MAR 2010
Ref: 0207-10

BUILDER TO CONFIRM ALL ANGLES AND MEASUREMENTS ON SITE PRIOR TO COMMENCEMENT AND DURING EACH STAGE OF WORK.	
NOTE: VIEW "C" IS NOT CHANGED FROM EXISTING VIEW DRAWING № 6.	
ALL MEASUREMENT IN METRES.	DRAWING № 7 of 9
	DRAWN BY D. BRIGHT.
	ISSUE № 1

The Rams, New Terrace, Crowland.

Proposed Sectional "A-A" 1:100

Scale 1:100

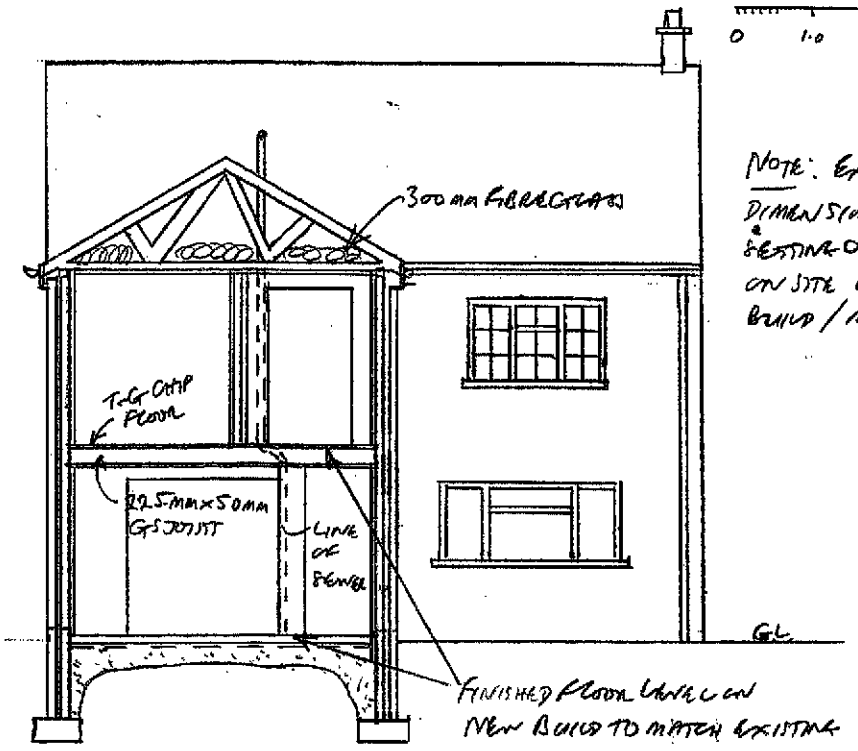


Note: Exact Rafter/Truss dimensions and any cut roof setting out to be checked on site prior to any rafter build/manufacture.

SHDC
Planning & Development
15 MAR 2010
Ref: 0207-10

New Foundation Detail 1:50

Scale 1:50

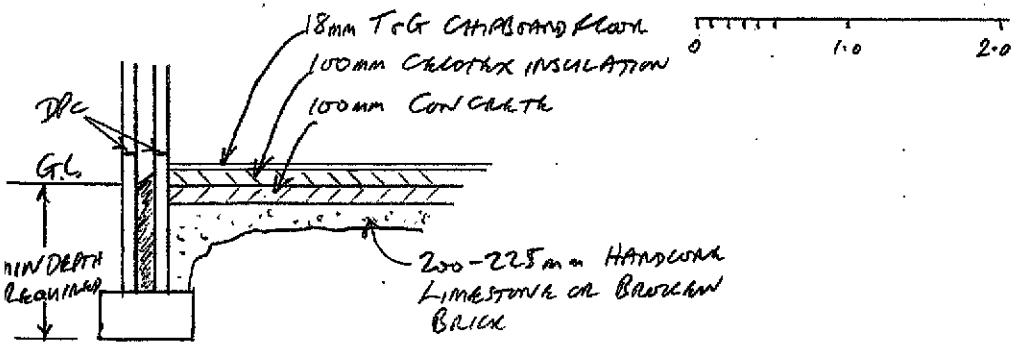

600mm x 300mm Concrete Strip Foundation


Builder to confirm all angles and measurements on site prior to commencement of work and during Kaen Stage.

Drawing No 8 of 9
Drawn by D. Briggs
Issue No 1


THE RAMS, NENE TERRACE, CROWLAND.

EXISTING ELEVATIONS.

EXISTING VIEW "A" 1:100

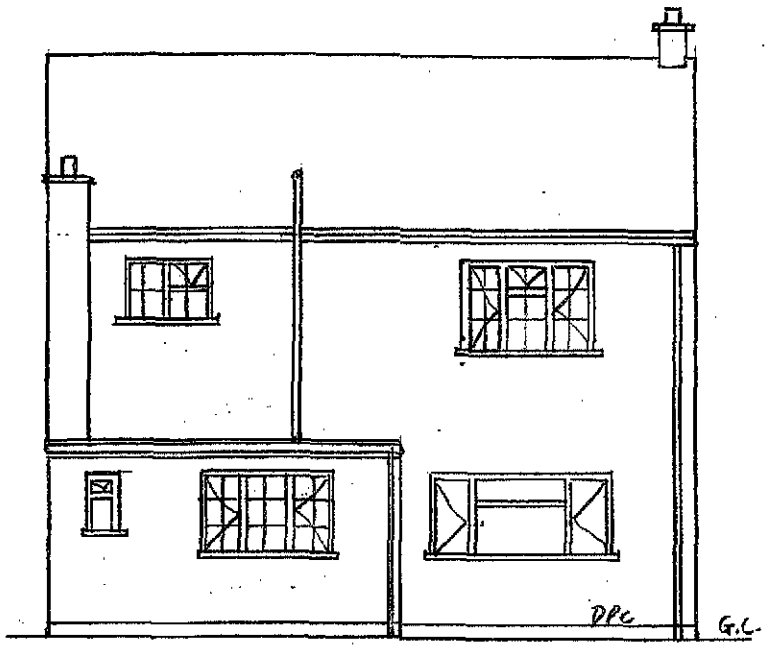


EXISTING VIEW "B" 1:100

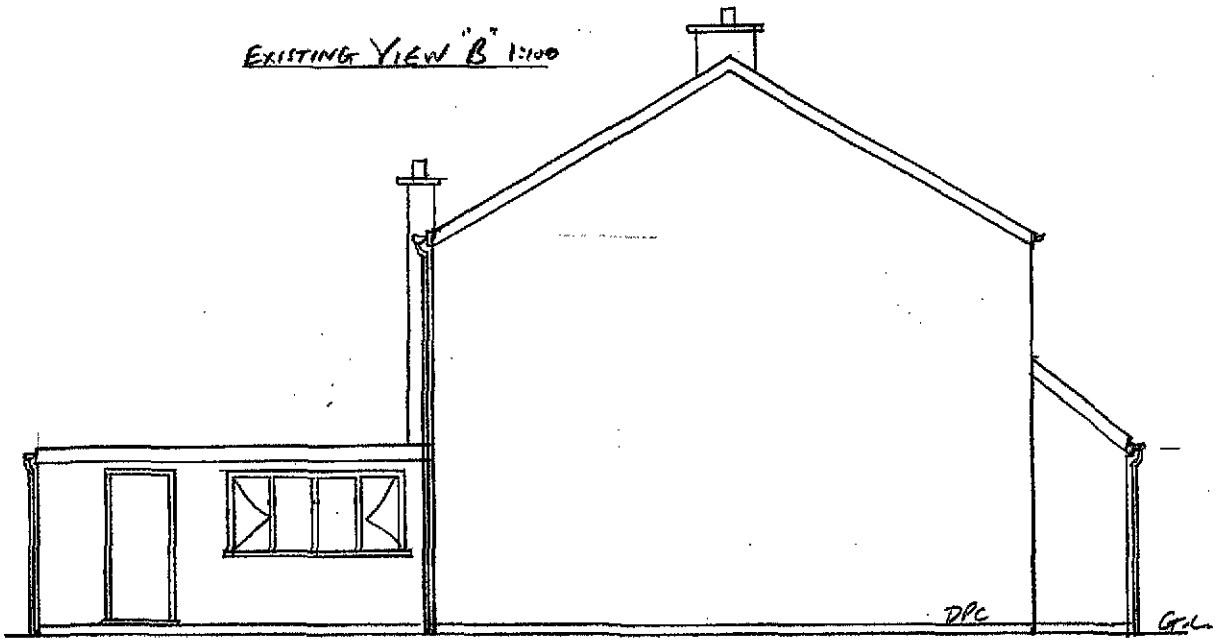


SCALE 1: 100

0 1·0 2·0 3·0 4·0 5·0

EXISTING VIEW "C" 1:100

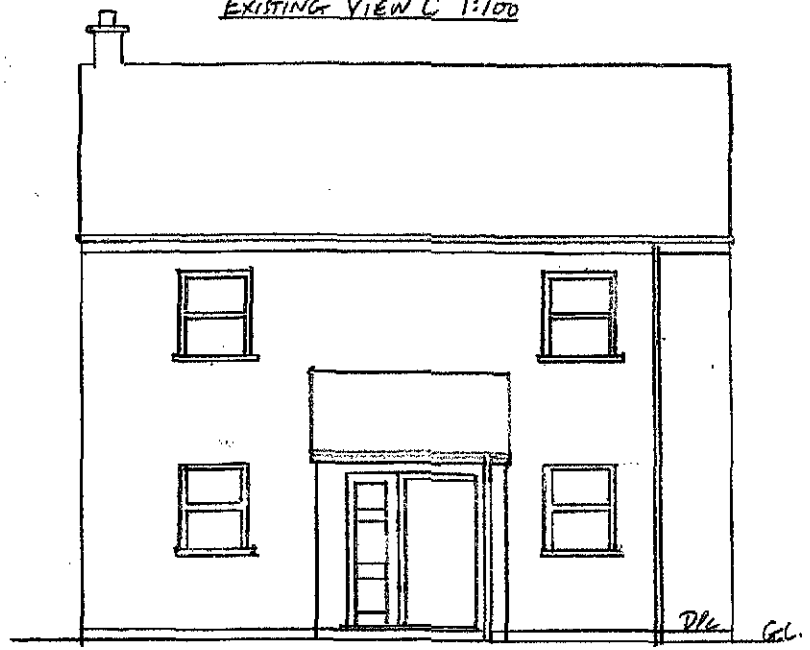

EXISTING VIEW "D" 1:100

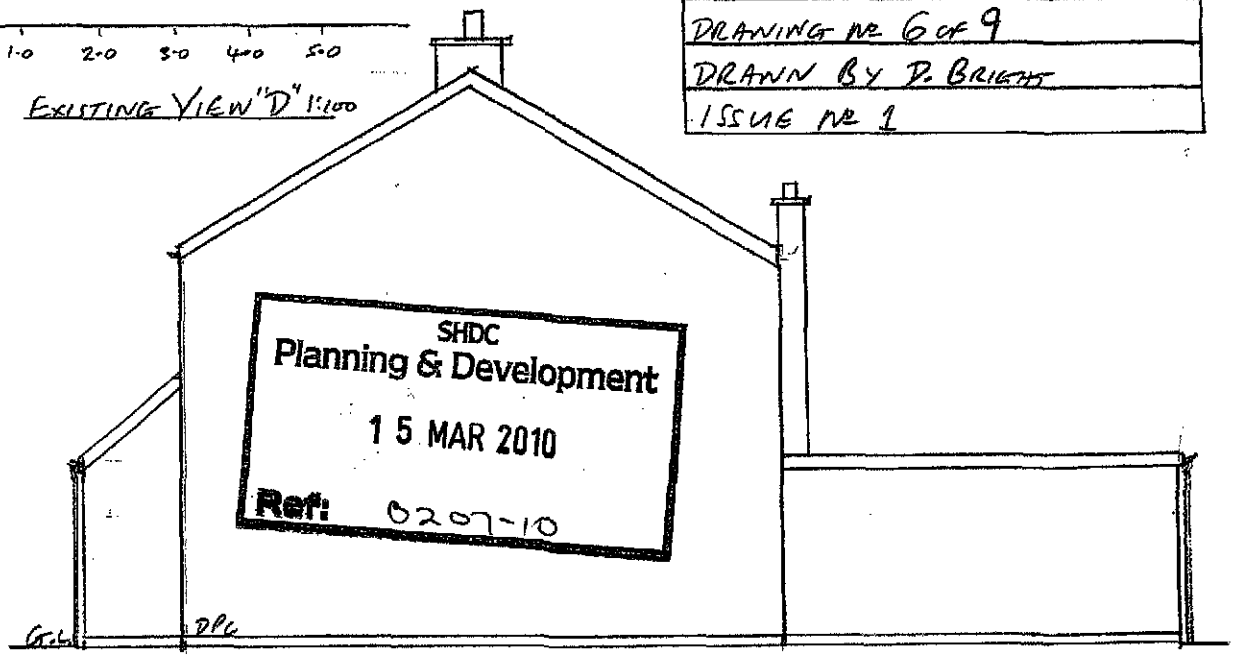

DRAWING No 6 of 9


DRAWN BY D. BRIGHT

ISSUE No 1

SHDC
Planning & Development
15 MAR 2010
Ref: 0207-10

THE "RAMS" NEVE TERRACE, GROWCAND


EXISTING GROUND FLOOR LAYOUT 1:100

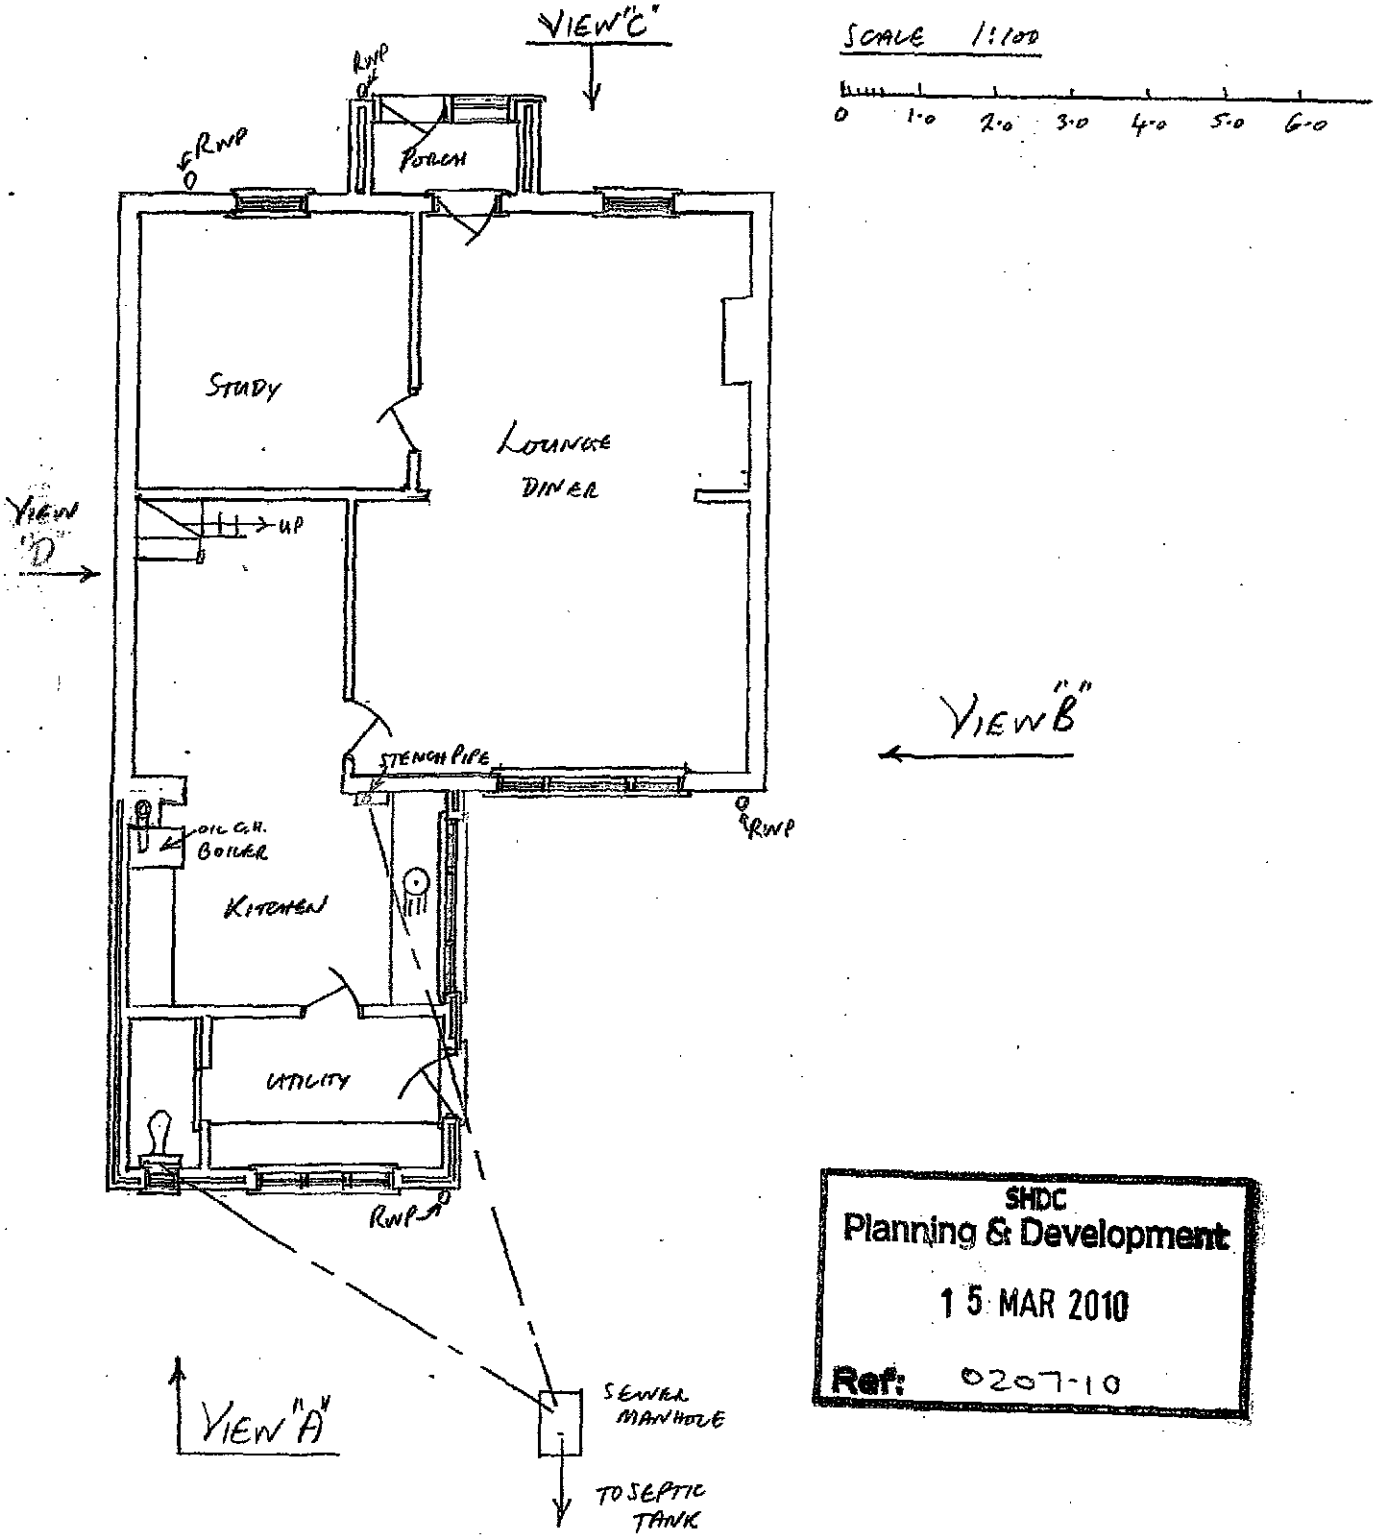

SHDC
Planning & Development
15 MAR 2010
Ref: 0207-10

THIS SERIES OF DRAWINGS HAVE BEEN	
PRODUCED FOR THE PURPOSE OF OBTAINING	
PLANNING PERMISSION AND BUILDING	
REGULATION APPROVAL AND SHOULD NOT	ALL MEASUREMENTS IN METRES
BE RELIED ON FOR SETTING OUT.	DRAWING Nº 1 of 9
	DRAWN BY D. BRIGHT
	ISSUE Nº 1

OS Sitemap®

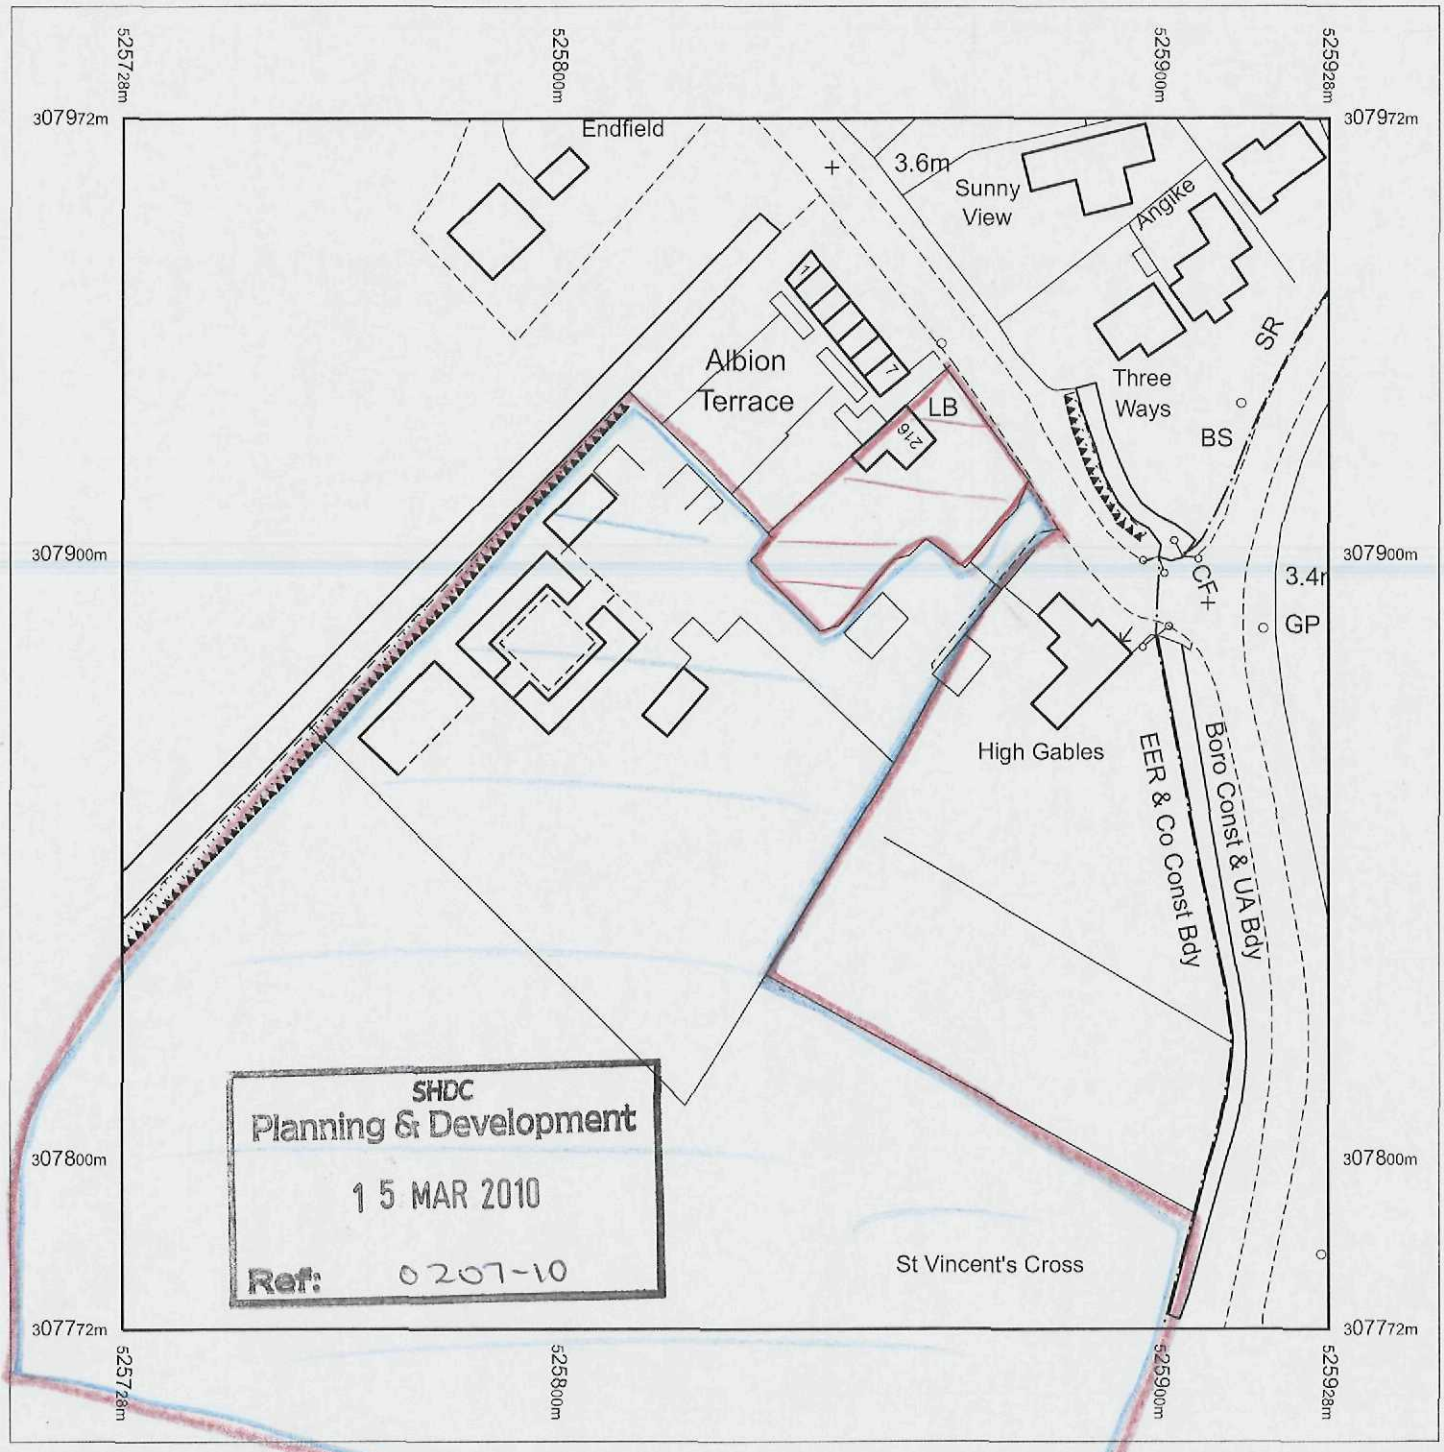

Produced 25.02.2010 from the Ordnance Survey National Geographic Database and incorporating surveyed revision available at this date. © Crown Copyright 2010.

Reproduction in whole or part is prohibited without the prior permission of Ordnance Survey.

Ordnance Survey, the OS Symbol and OS Sitemap are registered trademarks of Ordnance Survey, the national mapping agency of Great Britain.

The representation of a road, track or path is no evidence of a right of way.

The representation of features as lines is no evidence of a property boundary.

Part or all of this OS Sitemap is enlarged from mapping produced at one or more of the following scales: 1:1250, 1:2500, 1:10000.

Metres
0 20 40

Scale 1:1250

Supplied by: **Peterborough CC**
Serial number: 00033900
Centre coordinates: 525828 307871.75

Further information can be found on the OS Sitemap Information leaflet or the Ordnance Survey web site: www.ordnancesurvey.co.uk

The Rams

Nene Terrace

Crowland