



NORTH ELEVATION

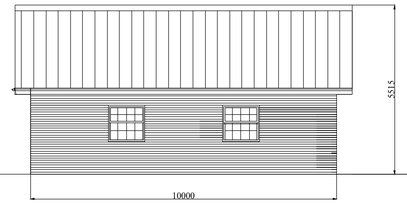


MATERIALS:
Roof: Slate or substitute slate
Walls: Reclaimed brick
Windows: Sash windows -Sage Green in colour
Doors: upvc -Sage Green in colour
ALL TO MATCH MAIN HOUSE

SOUTH ELEVATION

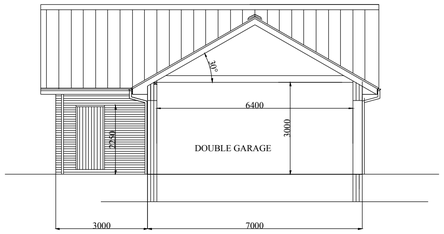


SECTION A-A

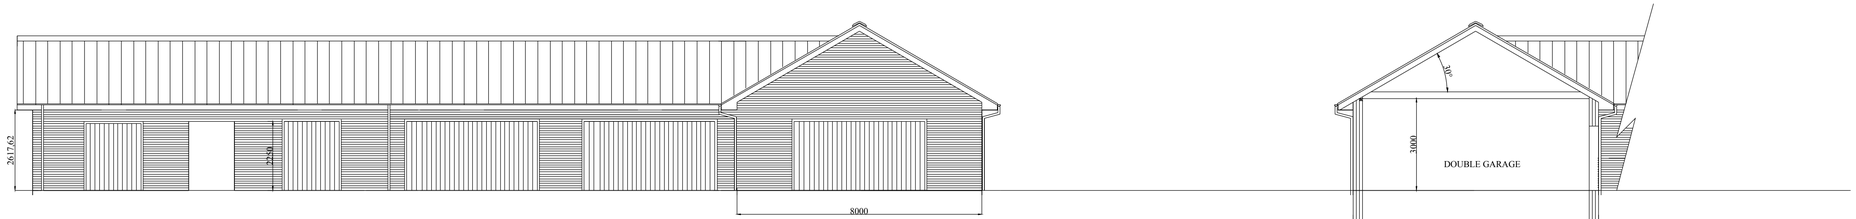

WEST ELEVATION

SECTION B-B

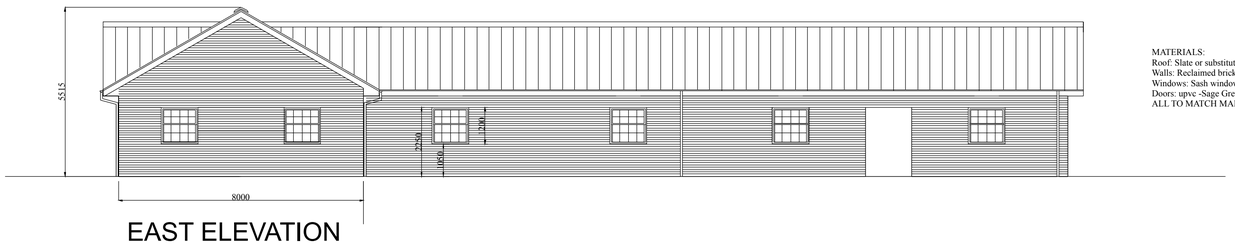


MATERIALS:
Roof: Slate or substitute slate
Walls: Reclaimed brick
Windows: Sash windows -Sage Green in colour
Doors: upvc -Sage Green in colour
ALL TO MATCH MAIN HOUSE

EAST ELEVATION

DO NOT SCALE THIS DRAWING. THE CONTRACTOR IS DEEMED TO HAVE CHECKED ALL DIMENSIONS

ANY DIMENSIONS NOT SHOWN ARE TO BE CHECKED

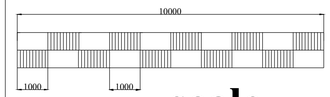

scale

Approvals:

Revision	Notes	Date	Signed	Checked

Queens Bank House,
Queens Bank,Crowland
PE6 0JR

NiCAD Consultancy Services Ltd
The Hollies, Thornimans Lane
Frampton, PE20 1AJ

E: NiCAD1@outlook.com M: 07775641461

Project:

Proposed extensions to form garage & storage

Drawing Title:

Proposed elevations

Date:	Scale:
Jan 2024	1:100 @ A1

Drawn by:	Date:	Checked by:	Date:
N.A.O	Jan 2024		

Drawing Number: 24/QBH/04 Rev:

Status: PLANNING APPLICATION