


DO NOT SCALE. IF IN DOUBT, ASK.

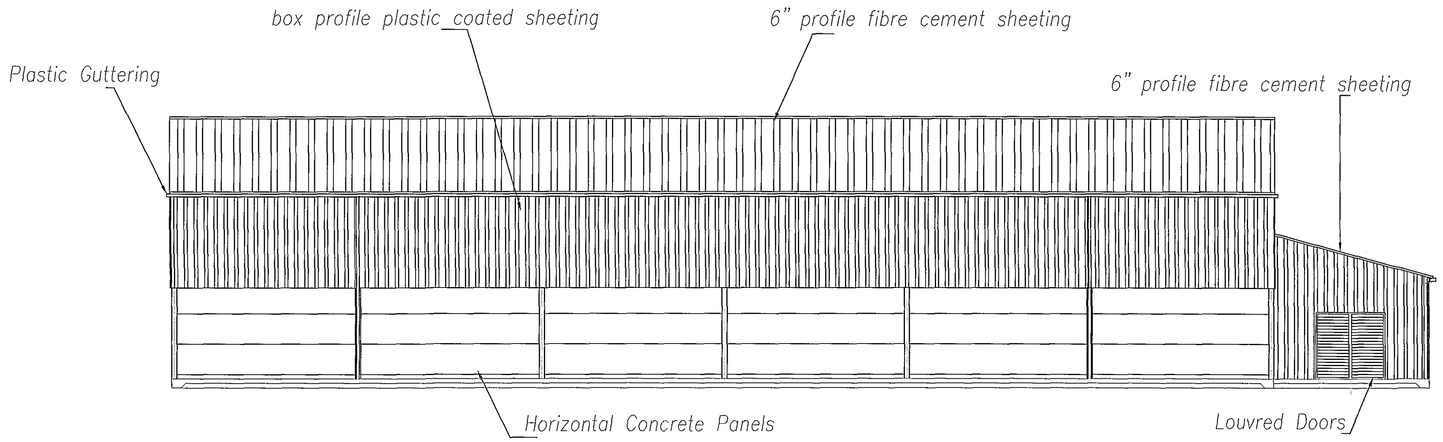


SIDE ELEVATIONS SIMILAR

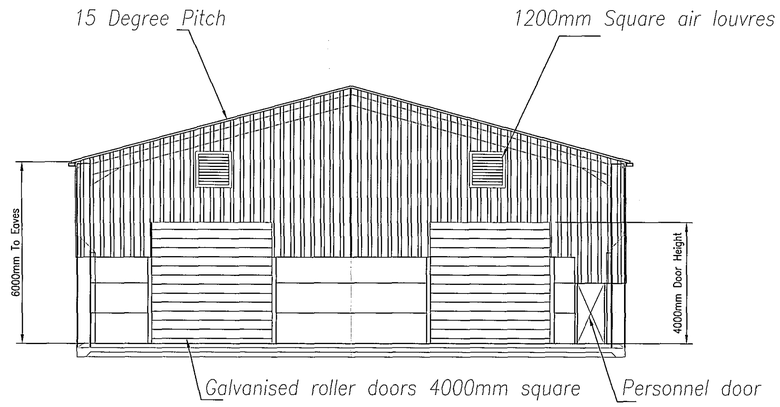


FRONT ELEVATION

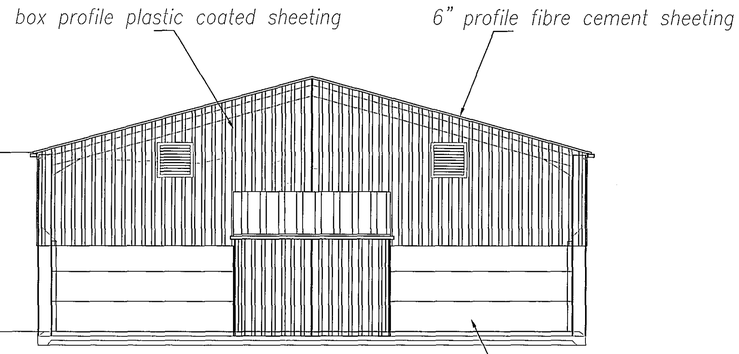

REAR ELEVATION

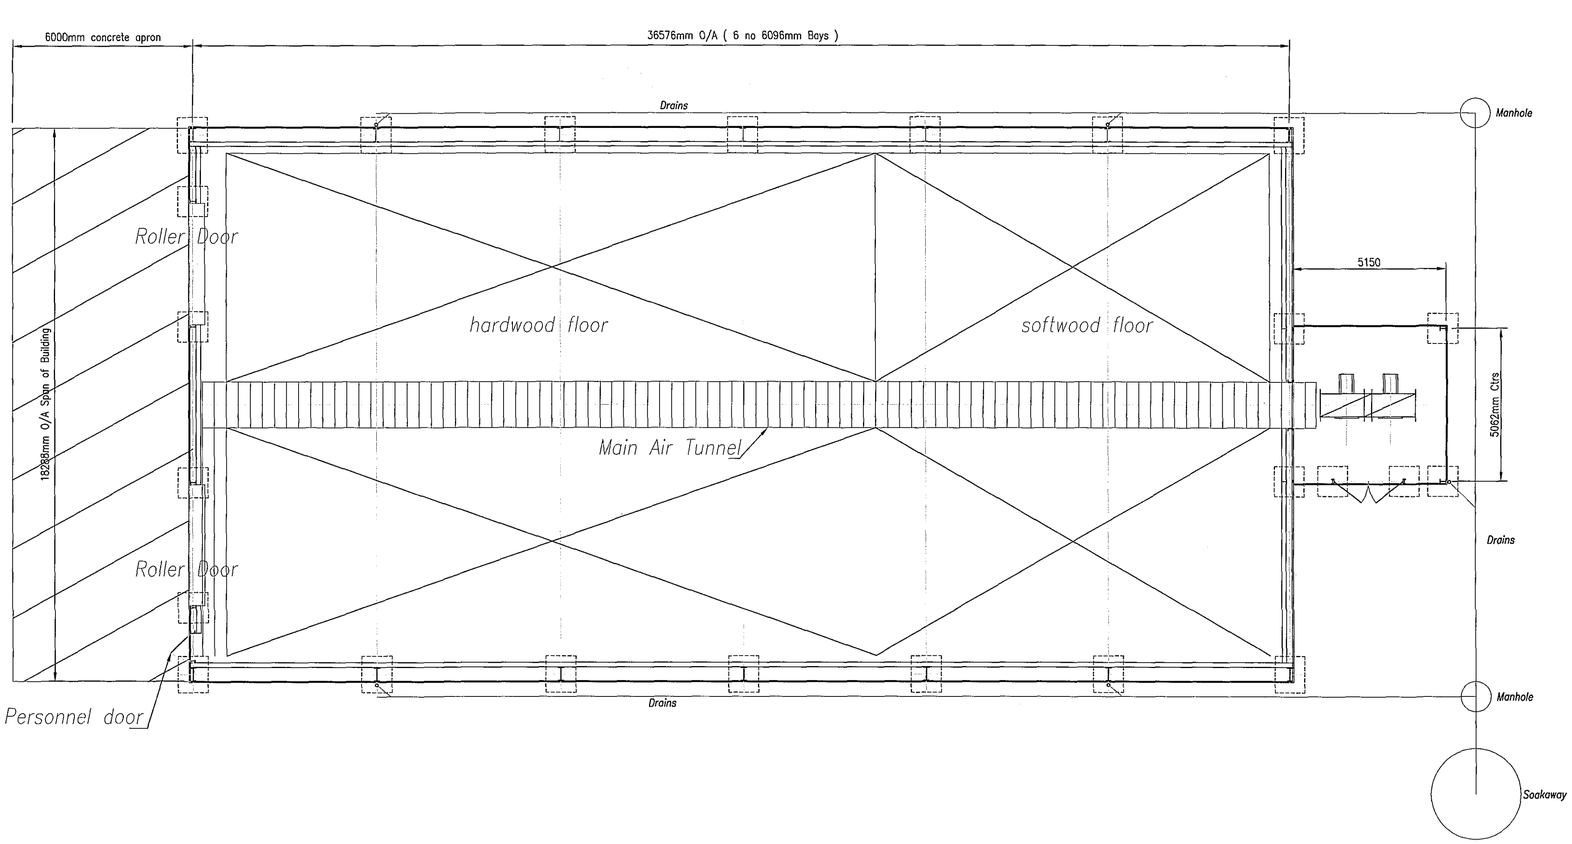

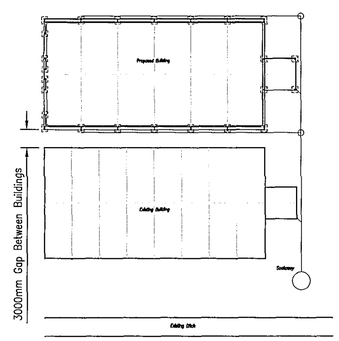

Site Plan
Scale 1:500

SHDC
PLANNING & DEVELOPMENT
14 FEB 2006
Ref. 0215/06

DETERMINED PLAN

CONCEPT GRAIN SYSTEMS LTD

Kettering Rd.
Islip.
Kettering.
Northants.
NN14 3JW

This drawing and information contained on it is the property of CONCEPT GRAIN SYSTEMS LTD and as such may not be copied wholly or partly nor passed to any third party without the written consent of the owner.

Client: Beeken Brothers
Site : Plank Drove

Project: Proposed 1200 Ton Grainstore

Scale: 1:100
Sheet Size: A1
Drawn: I Maggs
Date: 10th Feb 2006
Drwg N°: 1634
Rev: B