
This drawing is copyright of DT Architects. Do not scale from this drawing. Check all dimensions onsite. The contractor shall bring any discrepancies immediately to the notice of the Architect.

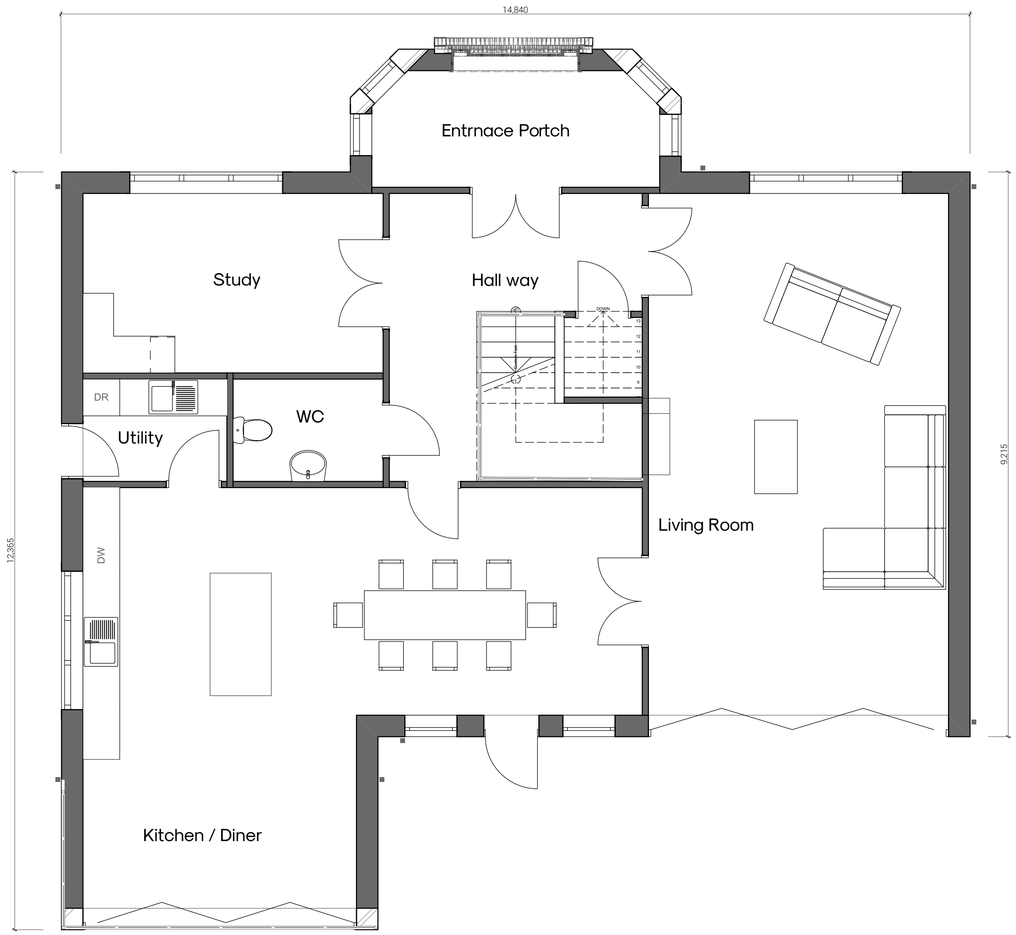

0 1 5m
Scale 1:50 @ A1

revision	note	date
P01	PLANNING APPLICATION ISSUE.	15.02.18

client
Graham Jones

project title
Chapel Street Crowland

drawing title
House Type A Proposed Ground Floor Plans

drawing status
Planning

scale	date	
1:50 @ A1	January 2018	
project number	drawing number	revision
2382	AB0201	P01

DT ARCHITECTS
01733 393010
www.dtarchitects.co.uk