This drawing is copyright of DT Architects. Do not scale from this drawing. Check all dimensions onsite. The contractor shall bring any discrepancies immediately to the notice of the Architect.




Front Elevation



Side Elevation



Rear Elevation

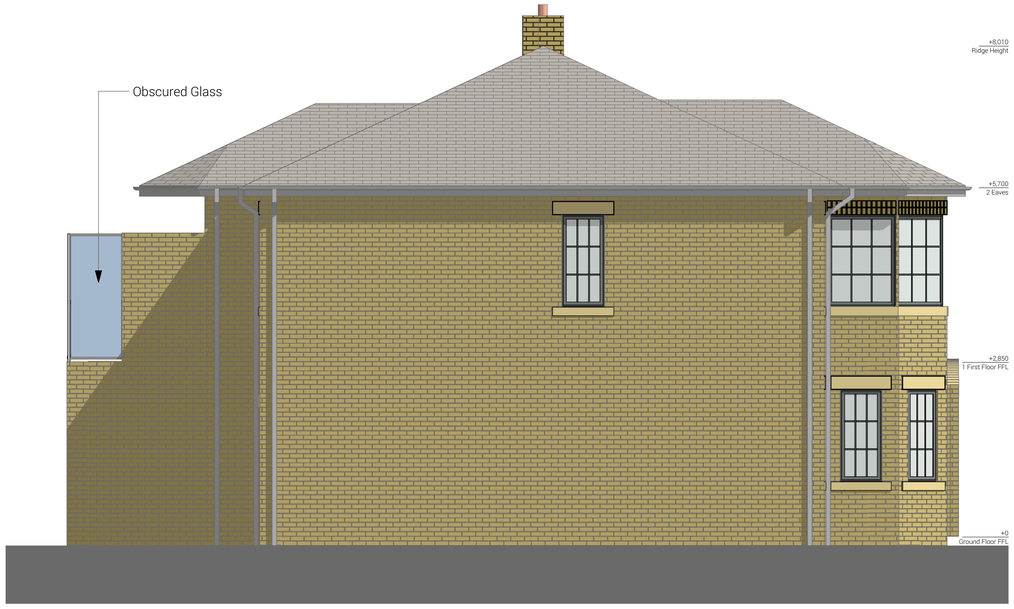

Side Elevation

0 1 5m
Scale 1:50 @ A1

Material Legend

Material 1	Facing Brickwork to be Buff.
Material 2	Roof tile to be slate, colour dark grey.
Material 3	Stone work detail to be Sandstone.
Material 4	Doors To Be Wood Effect UPVC Foil Coated Colour Grey (RAL 7016).
Material 5	Window Frames to Be UPVC Foil Coated Colour Grey (RAL 7016)
Material 6	Balustrading to balcony to be Frameless glazed system With Stainless steel hand rail. where required Balcony glass to be obscured.
Material 7	Rain water goods to be Square UPVC Colour Black.
Material 8	All facias and sofits to be UPVC in the colour Grey (RAL 7016)

revision	note	date
P01	PLANNING APPLICATION ISSUE.	15.02.18

client
Graham Jones

project title
Chapel Street Crowland

drawing title
House Type A Proposed Elevations

drawing status
Planning

scale	date	
1:50 @ A1	January 2018	
project number	drawing number	revision
2382	AB0801	P01

DT ARCHITECTS
01733 393010
www.dtarchitects.co.uk