
BARKER STOREY MATTHEWS
37 Priestgate , Peterborough

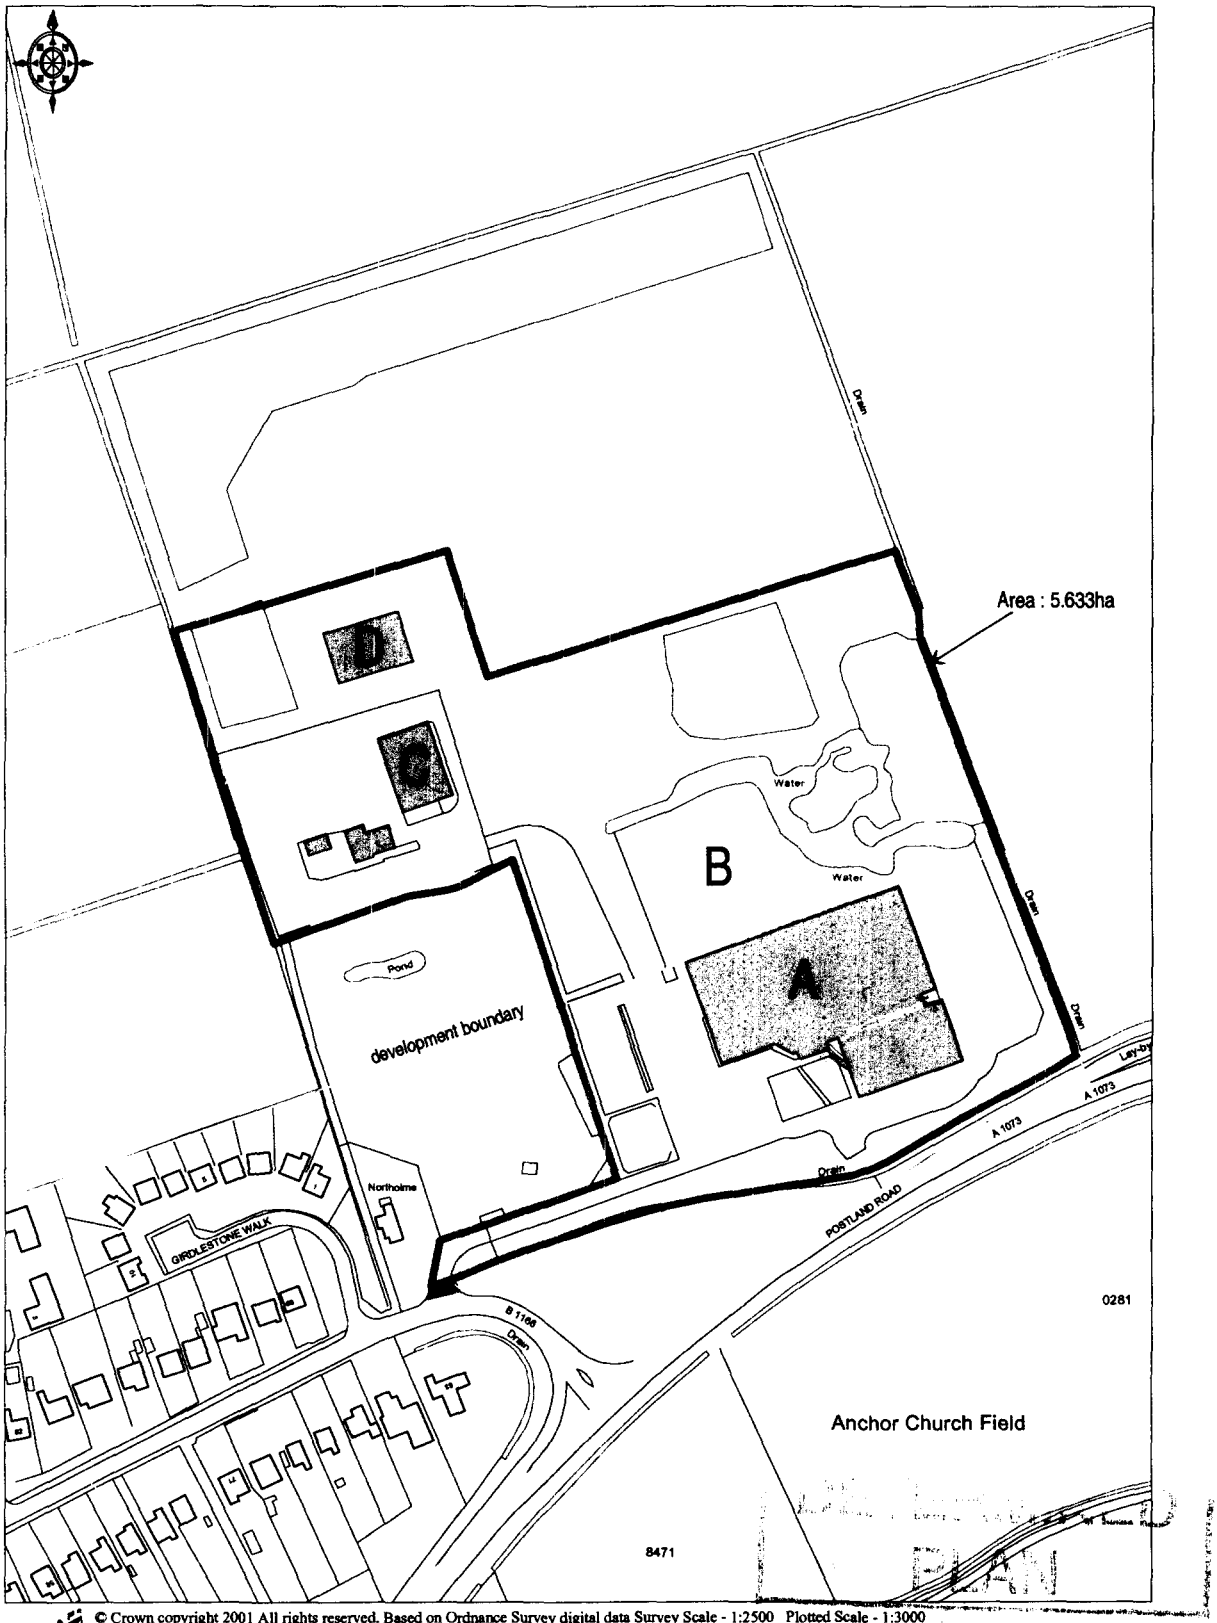

© Crown copyright 2001 All rights reserved. Based on Ordnance Survey digital data Survey Scale - 1:2500 Plotted Scale - 1:3000
(Scales other than at Survey Scale should not be used for accurate measurement). Business occupancy data ©2001 Thomson Directories Ltd.

Ordnance Survey
Value Added Reseller

WELLAND HOLIDAY HIRE,
POSTLAND ROAD, CROWLAND

0218/01

500 000 N

1 000 E

Open Fields

BT

400 000 N

Sign

Tarmac

Wooded

Grass

Main Building

Tarmac

Grass

Hard surface existing verge

New Shared Access

Existing access road marked with yellow hatching and lining for pedestrian access route.

Open up existing fence and construct new gate

New footbridge with handrail

signs Fig 4:62 Diag.544) DESTRIAN SING AHEAD.

Existing Ditch

Slab

El Sub Sta.

Remove dead tree as requested.

New drop kerbs

Sign moved approx 8metres

Tarmac existing footpath

Grass

Road sign Fig 4:62 (Diag.544) ROAD CROSSING AHEAD.

Road signs Fig 4:62 (Diag.544) PEDESTRIAN CROSSING AHEAD.

New pedestrian crossing

25x150 treated soft wood edging

Proposed new 1500 wide footpath 10mm. gravel topping on Type 1 base.

Wooded

Grass

HW

Lake


Postland Road B1166

500 000 N

CLIENT	WYEVALE GARDEN CENTRE PLC. Kings Acre Road Hereford HR4 0SE Tel 01432 276568 ext 159
SITE ADDRESS	Former Crowland Caravans Postland Road Crowland Peterborough PE6 0JR
DRAWING	PROPOSED FOOTPATH ENTRY

gates
new fence
fence
new fence
COPSE
PONDS
PONDS
PONDS
PONDS
compost
compost
grass
tarmac
storeware
storage yard and skips
Secure old concrete base and new surface good
outdoor seating area
SEE SEPERATE DRAWING FOR SHOP DETAILS
4400
BOWLAND STONE FRANCHISE AREA 17'652 sq.feet
hedge
tarmac
fence
ANGLIAN WINDOWS FRANCHISE AREA 5'170 sq.feet
fence
CAR PARKING
grass area
drain
Northholme
ENTRANCE
tarmac
grass
turning area
Conc tank at ground level
Propane tank
drain
B1166
drain
POSTLAND ROAD A1073

Wyevale Garden Centres plc
Crowland
Site plan rev03
Scale 1:500

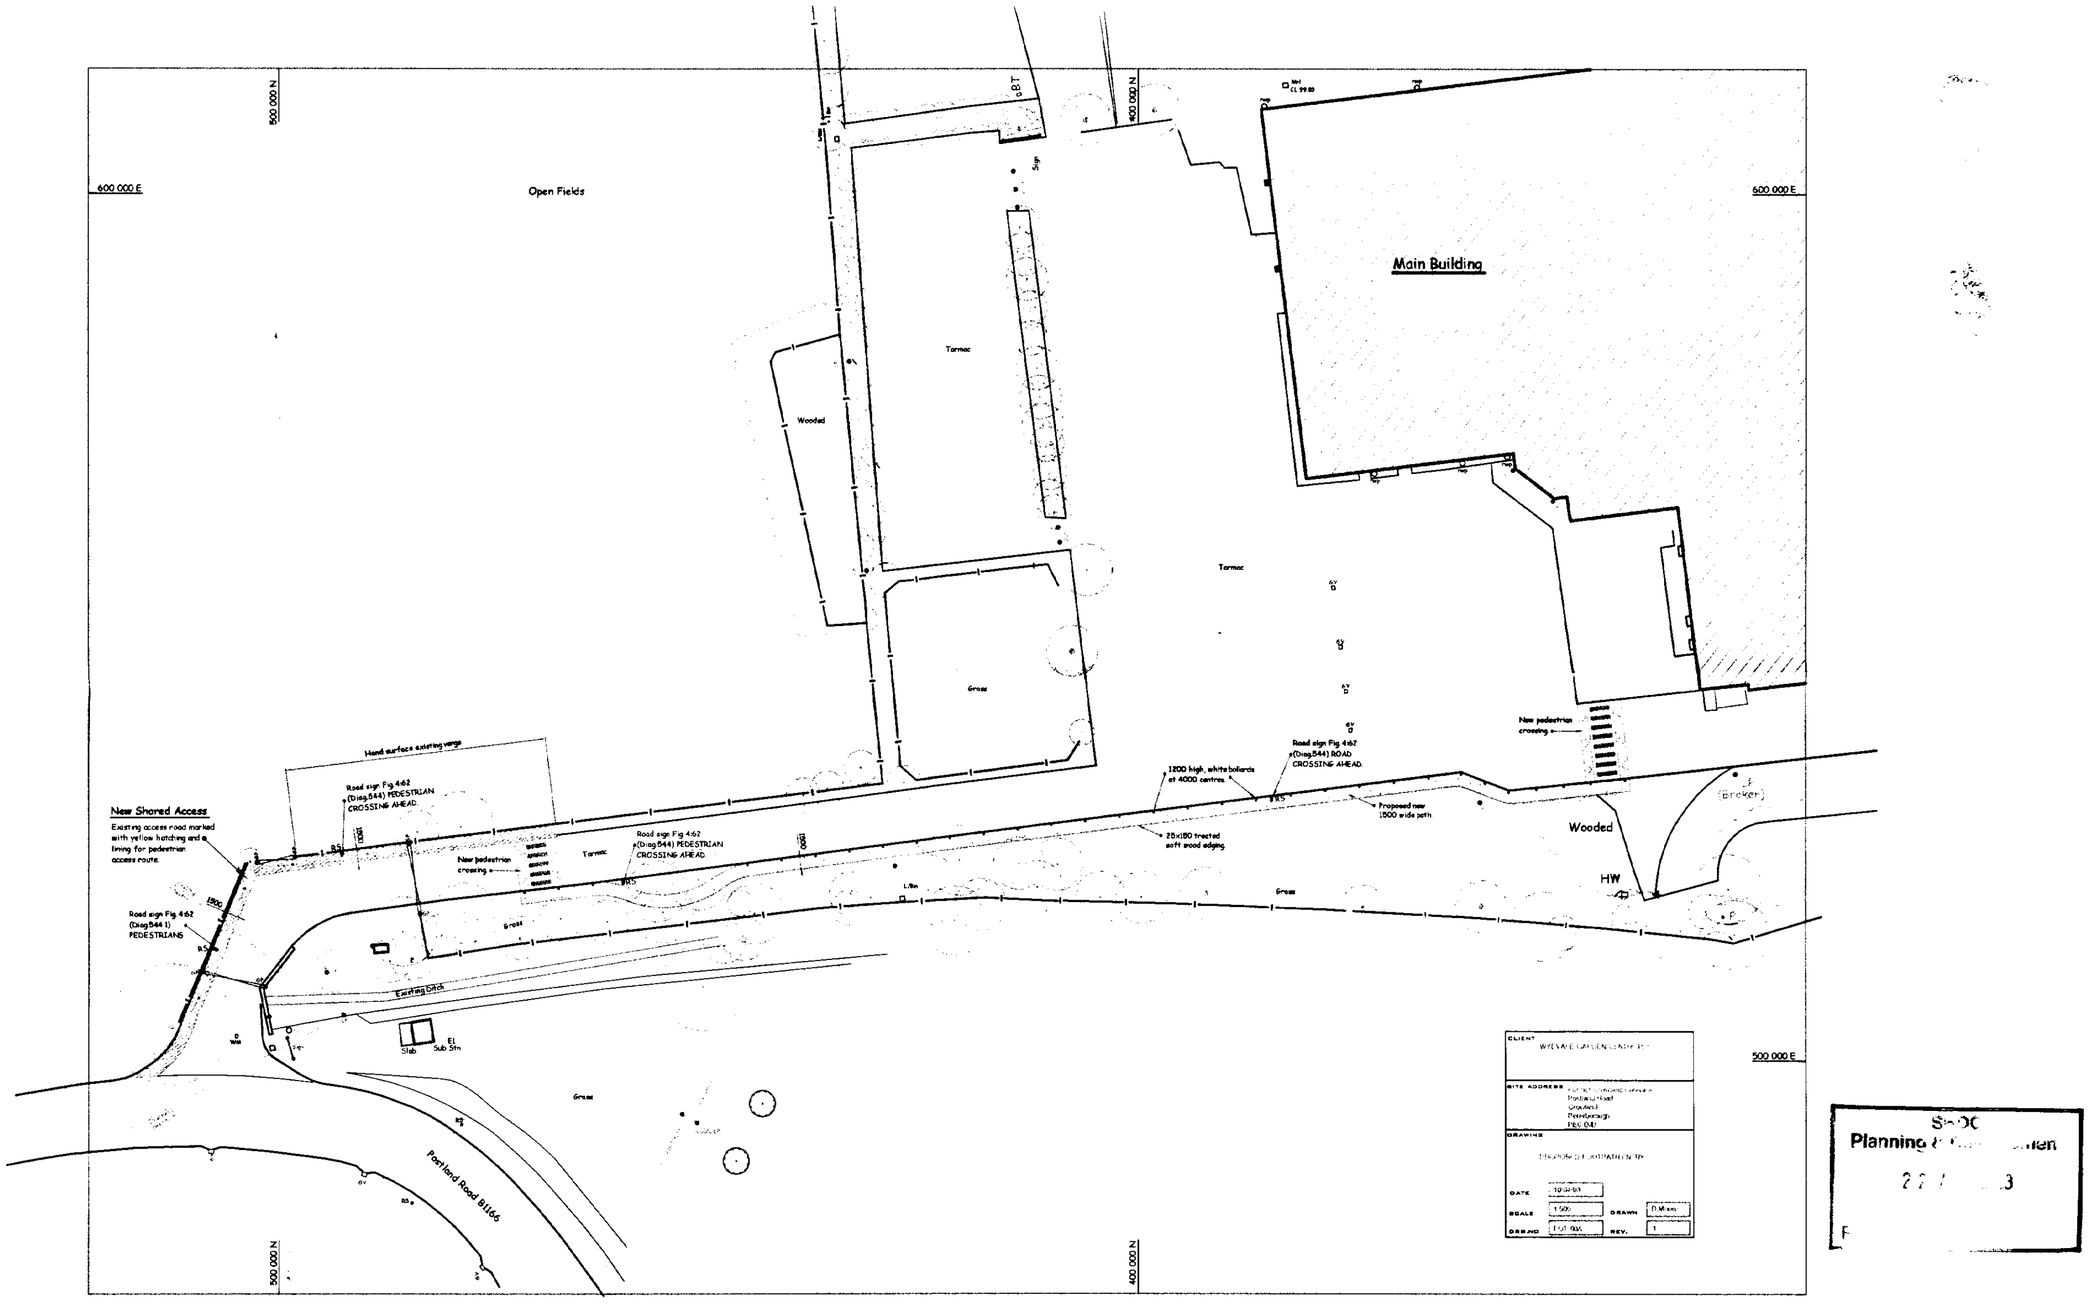
500 000 N
600 000 E
Open Fields
400 000 N
600 000 E
Main Building
Tarmac
Wooded
Grass
Tarmac
New pedestrian crossing
Road sign Fig 4.62 (Diag.544) ROAD CROSSING AHEAD.
1200 high, white bollards at 4000 centres
Proposed new 1500 wide path
25x150 treated soft wood edging
Wooded
Broken
HW
Hard surface existing verge
Road sign Fig 4.62 (Diag.544) PEDESTRIAN CROSSING AHEAD.
New pedestrian crossing
Tarmac
Road sign Fig 4.62 (Diag.544) PEDESTRIAN CROSSING AHEAD.
New Shared Access
Existing access road marked with yellow hatching and a lining for pedestrian access route.
Road sign Fig 4.62 (Diag.544.1) PEDESTRIANS
Existing Ditch
Slab
Sub Stn
EL
Grass
Portland Road B1166
500 000 N
400 000 N
500 000 E
CLIENT
SITE ADDRESS
Portland Road
Grosvenor
Peterborough
PE1 2UU
DRAWING
DATE
SCALE
1:500
DRAWN
DRWG NO
REV.
1
Planning