

Do not scale off this drawing.


All the dimensions to be checked before work commences.

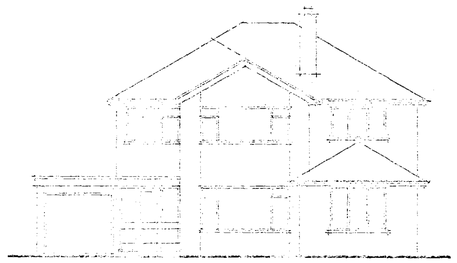


FRONT ELEVATION

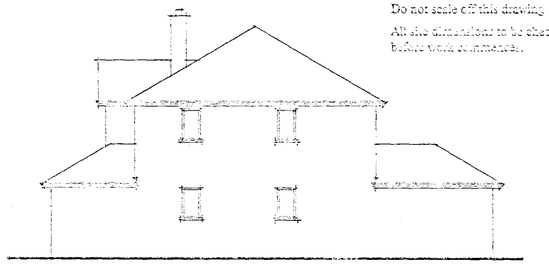


SIDE ELEVATION

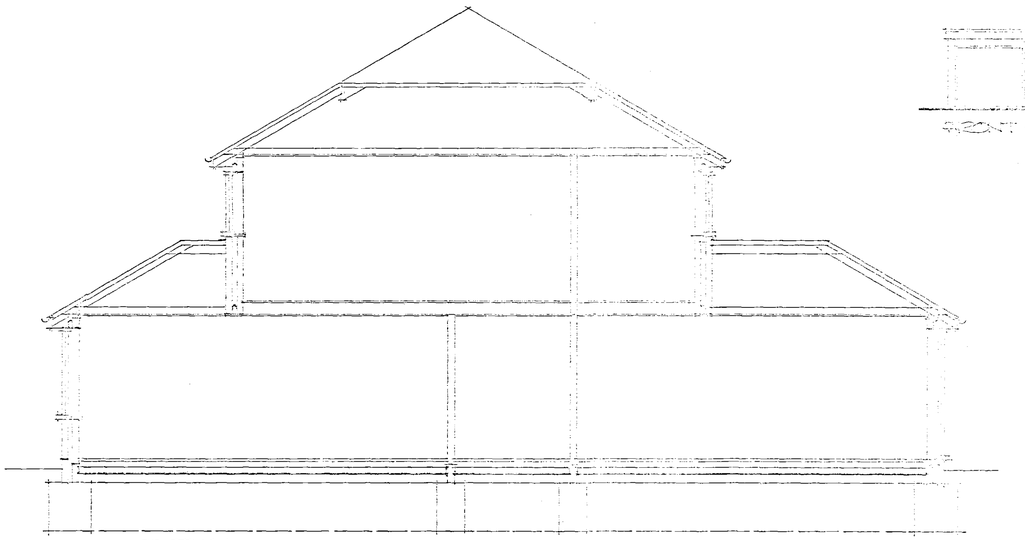


SECTION

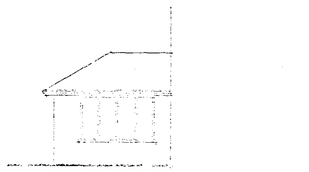


REAR ELEVATION

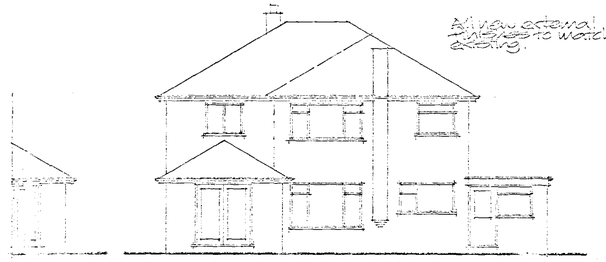

All new external finishes to match existing.

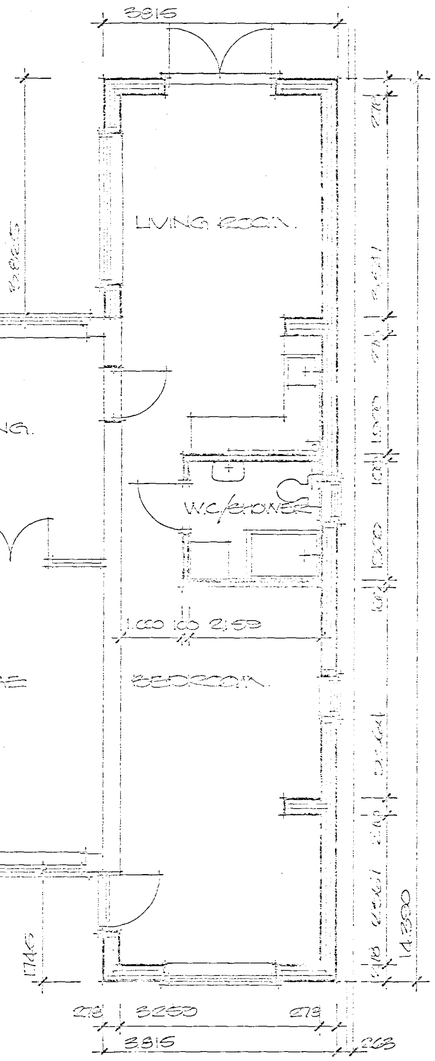

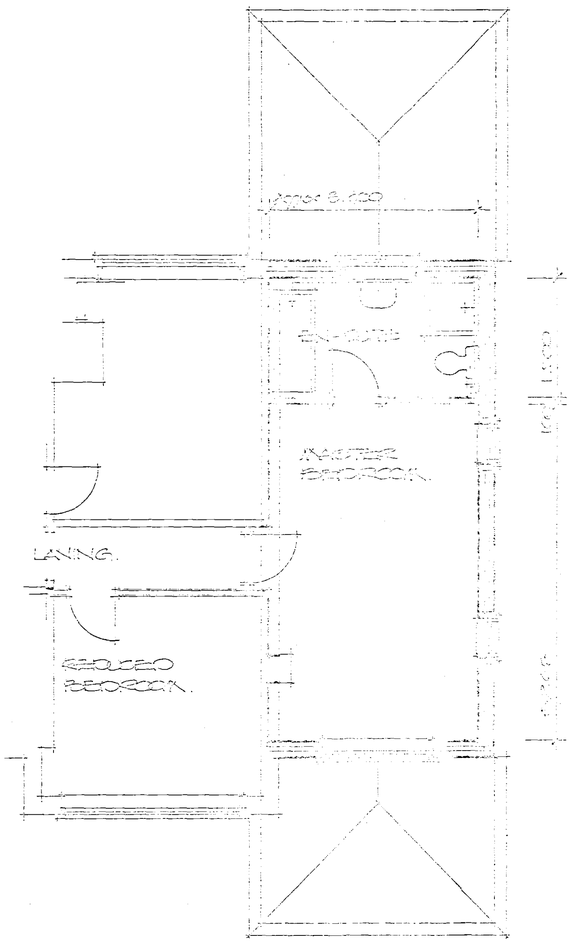

SMDC
Planning & Development
23 FEB 2004
DETERMINED PLAN

PROPOSED EXTENSIONS TO HOUSE 38 ROSELAND ROAD, CLEVELAND.

ALAN HORNSBY
ARCHITECTURAL SERVICES
Elm Acre
Pauli Hill, Corsin,
Spalding, Lincs. PE12 6AW
Tel/Fax (01406) 370591

Drawn: Mrs S.D. JESNEY

Scale 1:50/1:100

Date Feb. 04

Drg no. 04/02/01