


S W ELEVATION

pvc glazed screens and doors in antracite grey

all external walls, including extension to Entrance Area to be clad with profiled metal sheeting in "Merlin Grey"

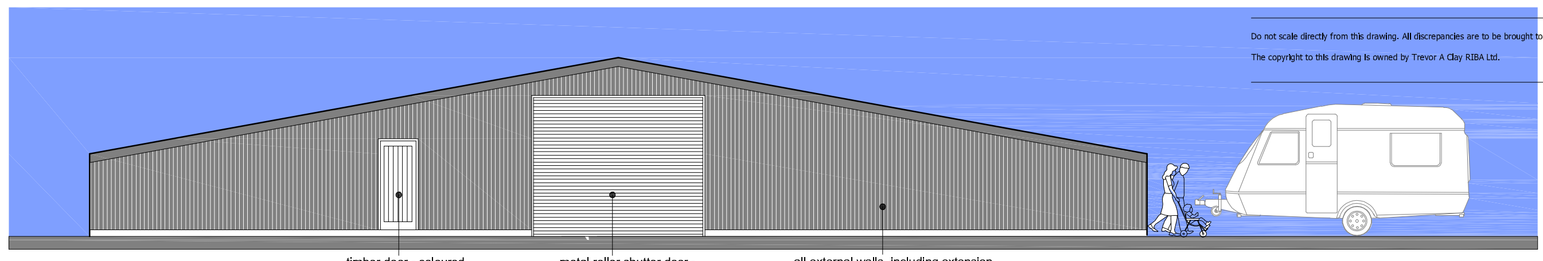

N E ELEVATION


timber door - coloured anthracite

metal roller shutter door - coloured anthracite

all external walls, including extension to Entrance Area to be clad with profiled metal sheeting in "Merlin Grey

Do not scale directly from this drawing. All discrepancies are to be brought to the attention of the Practice.


The copyright to this drawing is owned by Trevor A Clay RIBA Ltd.

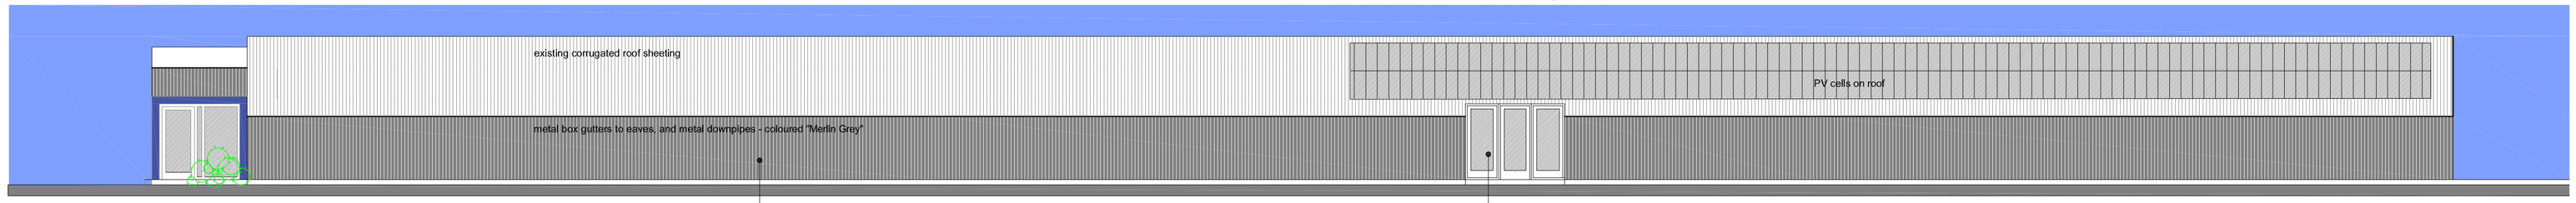

S E ELEVATION

all external walls, including extension to Entrance Area to be clad with profiled metal sheeting in "Merlin Grey"


glazed timber door and screen - coloured anthracite

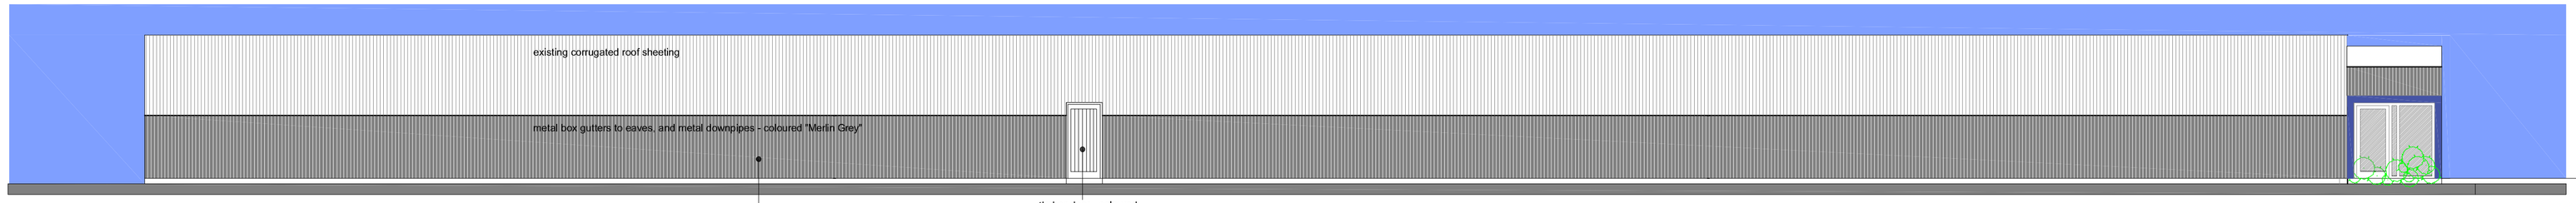

N W ELEVATION

all external walls, including extension to Entrance Area to be clad with profiled metal sheeting in "Merlin Grey"

timber door - coloured anthracite

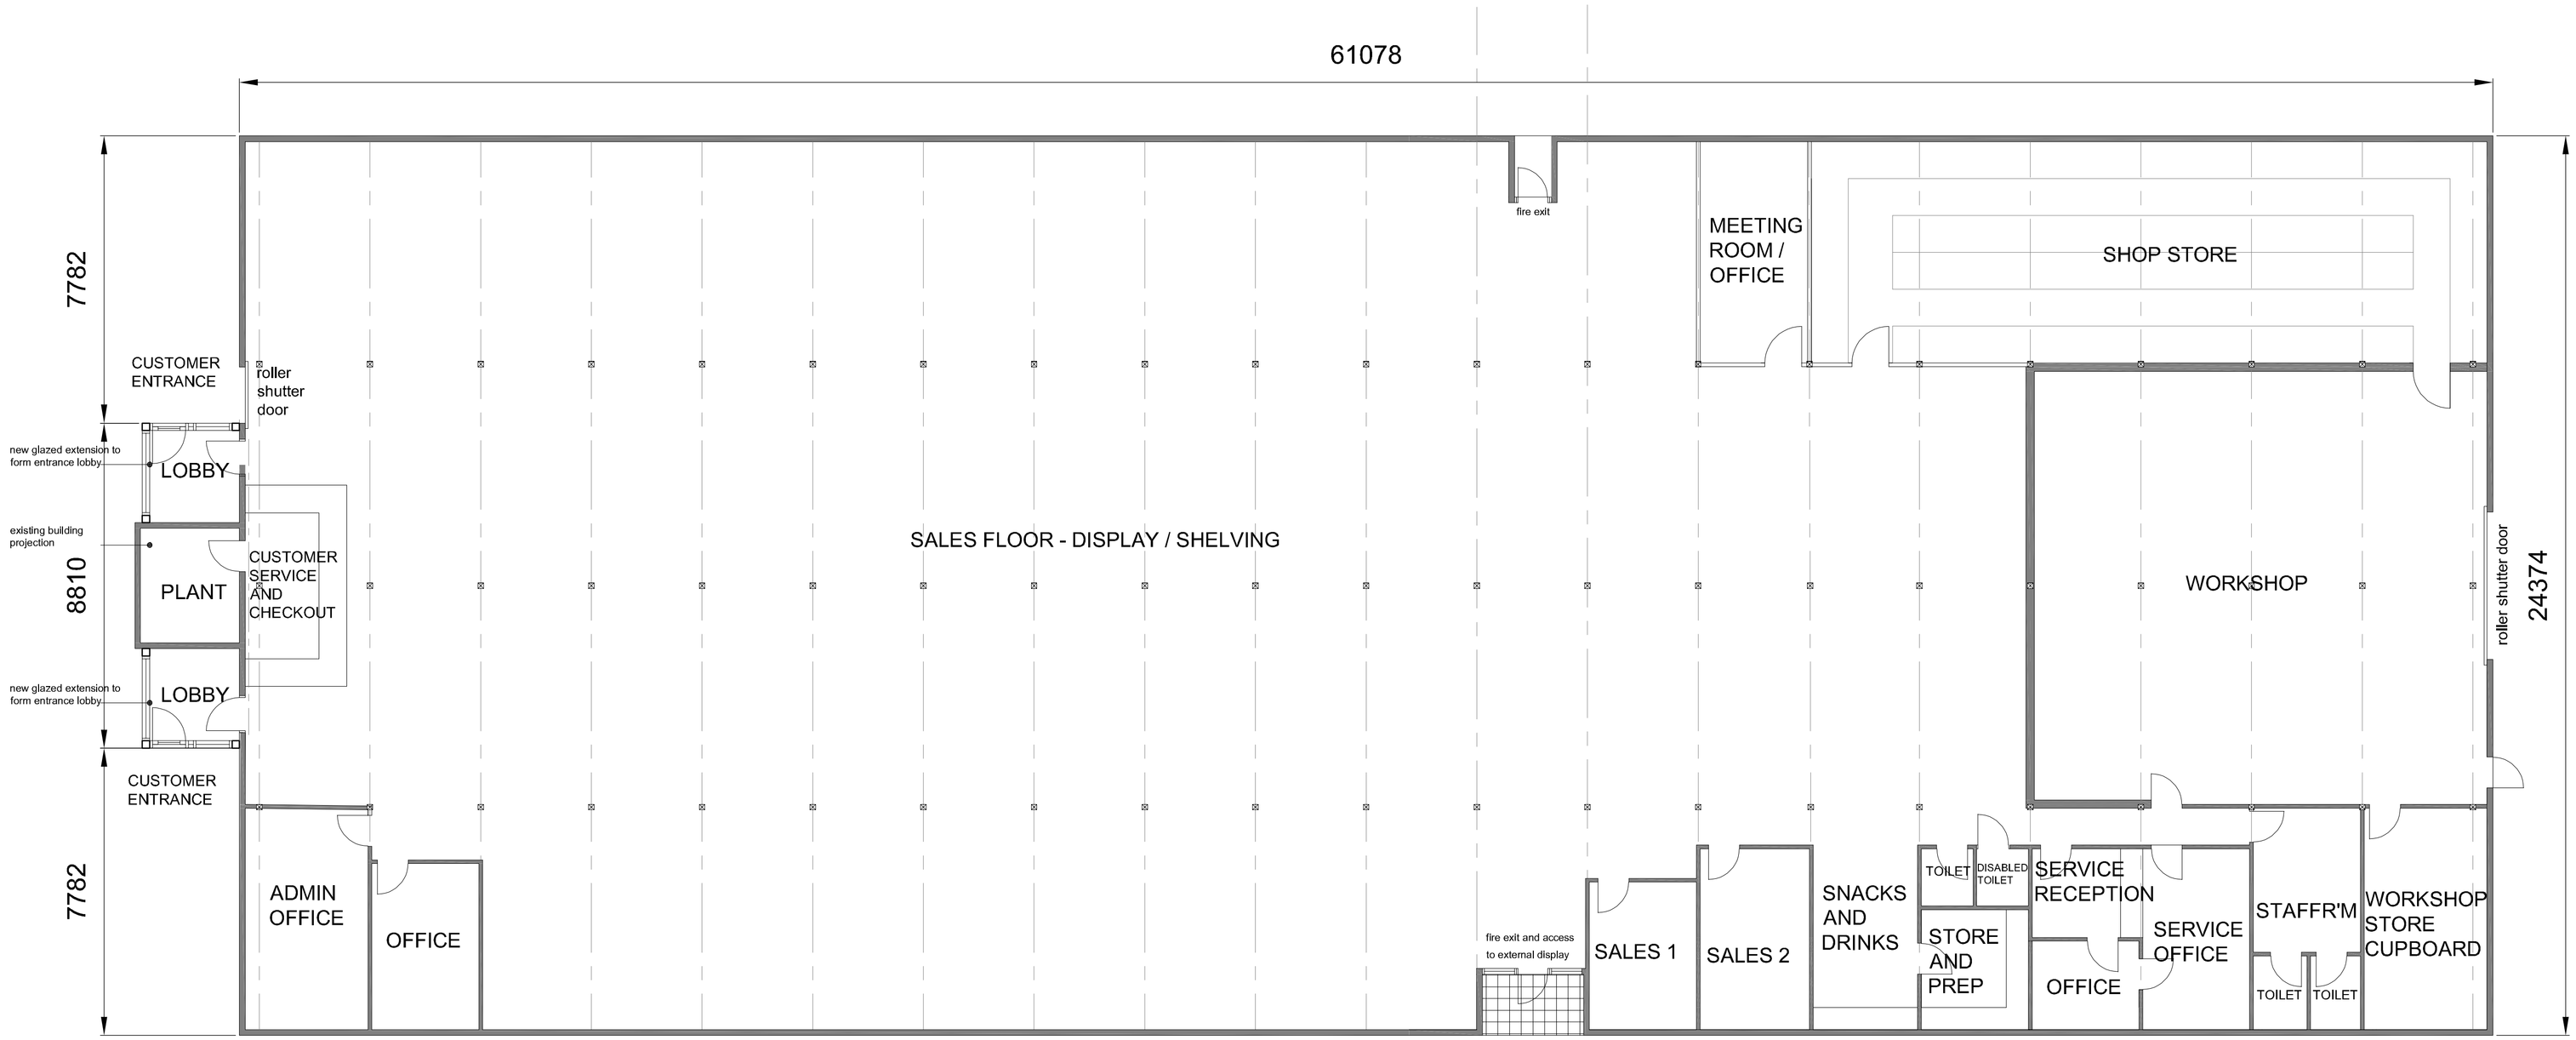

FLOOR PLAN OF POULTRY SHED CONVERSION 1:100

Revision	Date	Drawn	Description
A	01 March 23	TAC	General amendments to detail

Client: Ruthkay Ltd

Project: Proposed Fenland Caravan Centre at Carrington Drove, Crowland

Drawing: Floor Plan and Elevations

Scale 1:100 @ A1 Drawn TAC Chkd AWM Date 02/02/2023 Drawing No. 08/228/PA/15A

Trevor A Clay RIBA Ltd, 14 Old Fendike Road, Weston Hills, Spalding, Lincs. PE126DD
01406 380027 07778 597975 trevor@tacarchitects.co.uk www.tacarchitects.co.uk