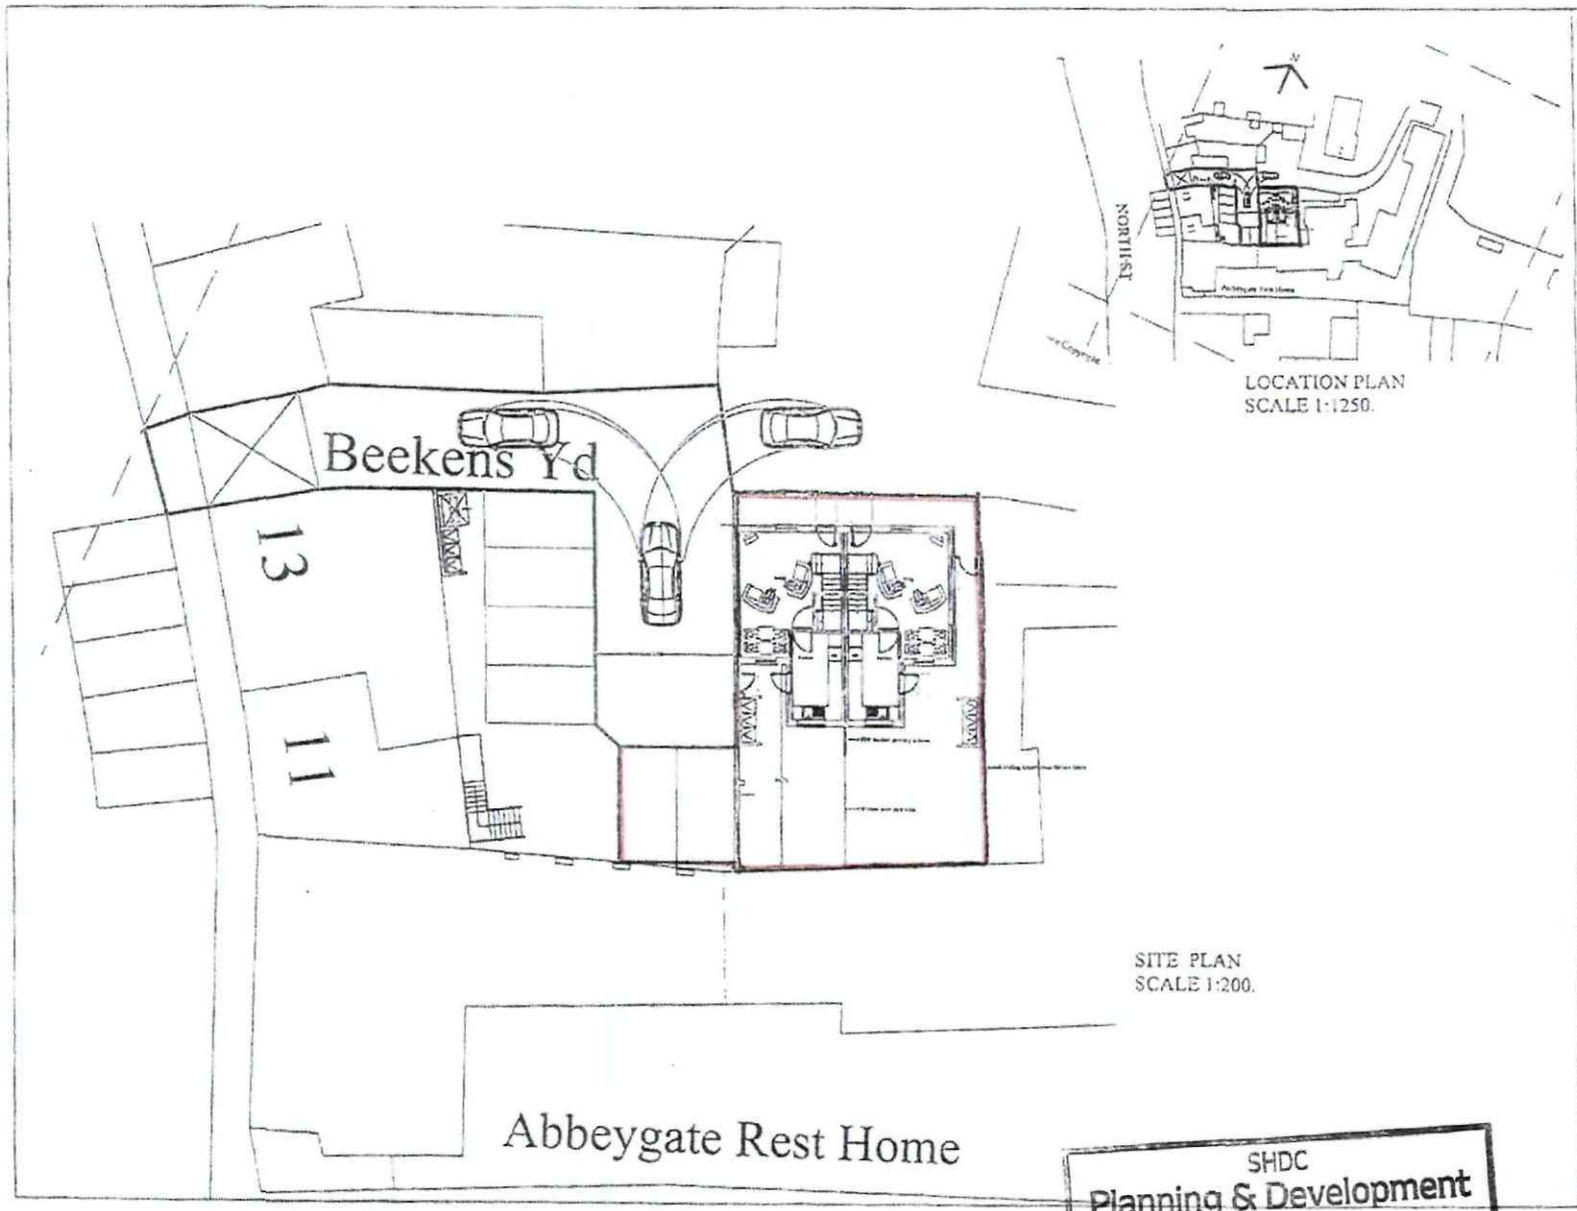


LOCATION PLAN
SCALE 1:1250.

SITE PLAN
SCALE 1:200.

© Copyright. All Rights Reserved. This drawing must not be reproduced without permission.

The Contractor is responsible for checking all dimensions.

Notes

date	revision

ACCENT WILKINSON
ARCHITECTS LANDSCAPE ARCHITECTS TOWN PLANNERS CONSERVATIONISTS

project

Proposed Residential Development to the rear of 11 to 13 North Street, Crowland

drawing title

Location and Site Plans


scale	@	date
1:1250, 1:200	A3	

project number / drawing number

89807/ SITE PLAN

revision

SHDC
Planning & Development
25 MAR 2010
Ref: 0242-10

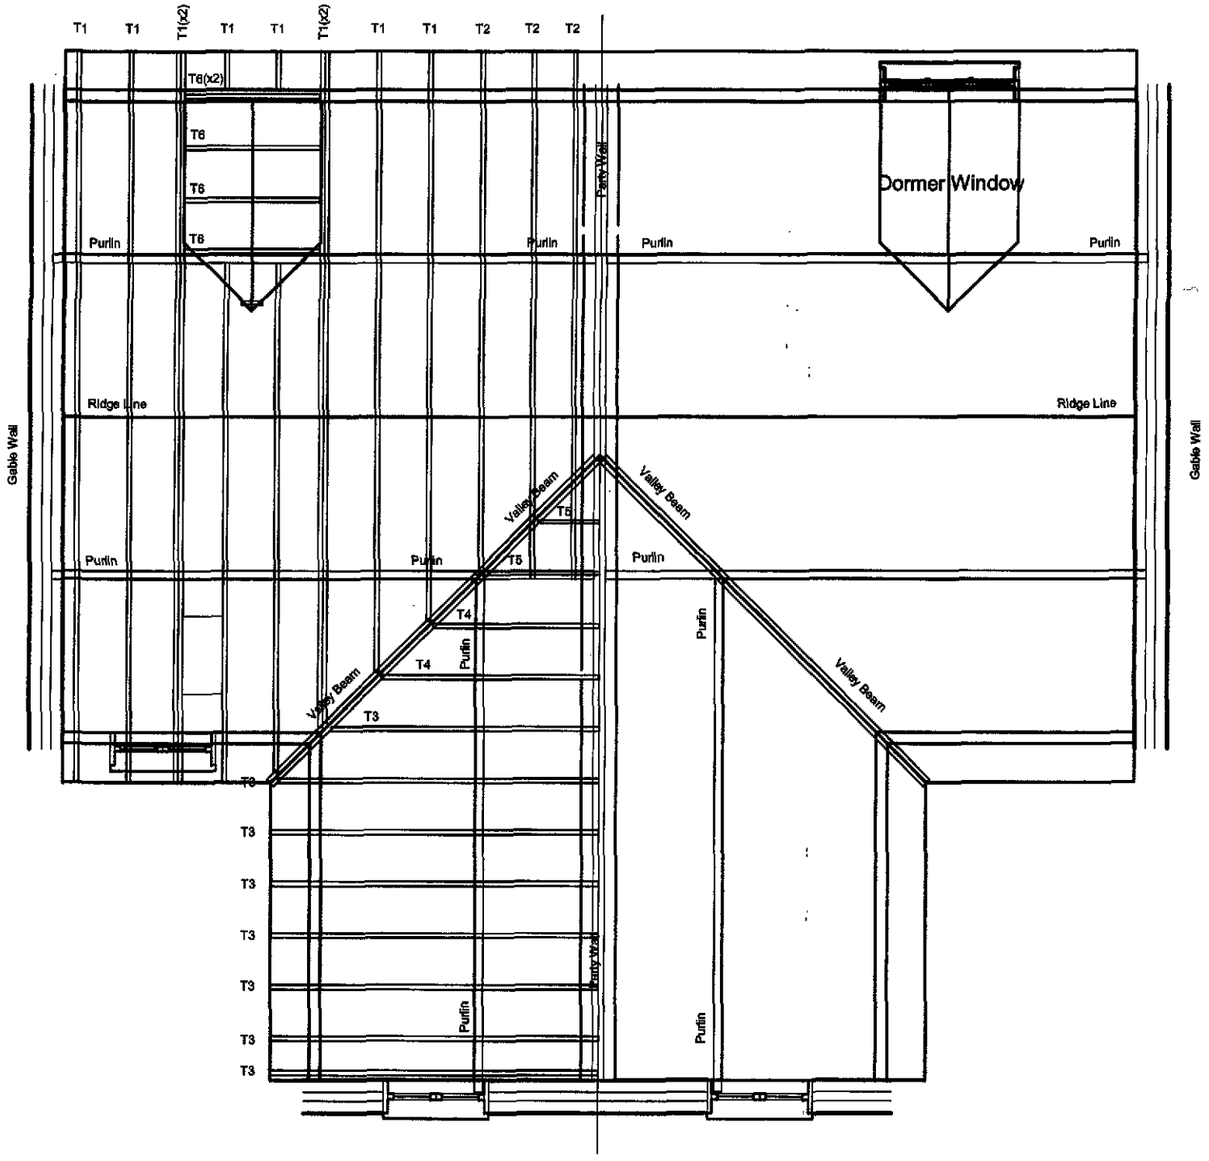

SHDC
Planning & Development
25 MAR 2010
Ref: 0242-10

Brannami

33A South Street Stanground Peterborough PE2 8EU
Telephone 01733 358817

Client

Brickbury Homes Ltd


Project

Land rear of 11-13 North Street
Crowland

Drawing Title

Roof Truss Layout

Drawing Nr	Revision	Date
P174-30A3		16 03 10

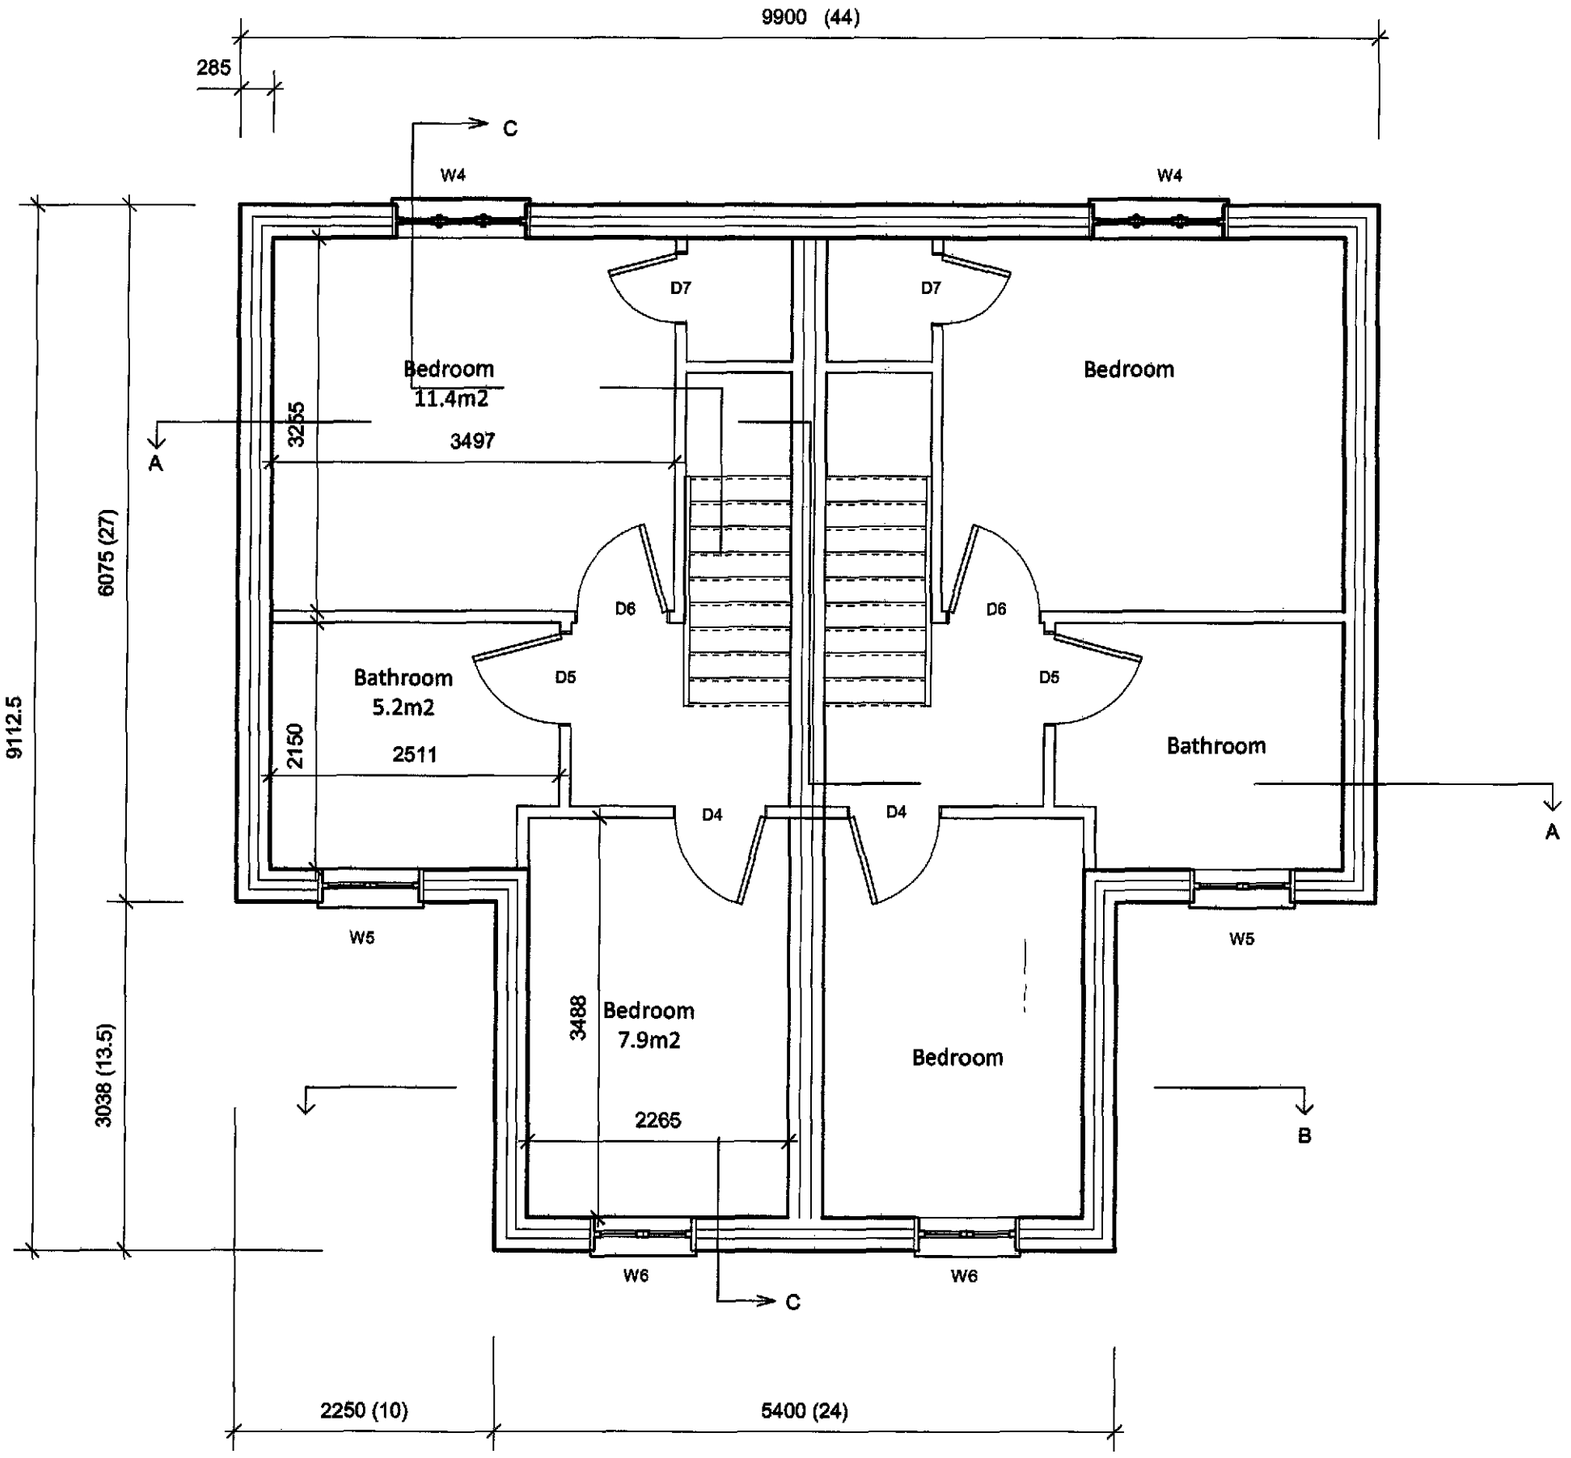

First Floor Plan Existing [1:50]

Windows

W4 - Bedroom 1	1200 x 900
W5 - Bathroom	900 x 900
W6 - Bedroom 2	1200 x 900

Doors

D4 - Bedroom 2	760 x 1950
D5 - Bathroom	760 x 1950
D6 - Bedroom 1	760 x 1950
D7 - Cupboard	600 x 1950

Floor Area GF	31.7m2
Floor Area FF	28.8m2 (60.5m2)

SHDC
Planning & Development
25 MAR 2010
Ref: 0242-10


Brannami
33A South Street Stanground Peterborough PE2 8EU
Telephone 01733 358817

Client
Brickbury Homes Ltd

Project
Land rear of 11-13 North Street
Crowland

Drawing Title
First Floor Plan

Drawing Nr	Revision	Date
P174-20 A3		16 03 10

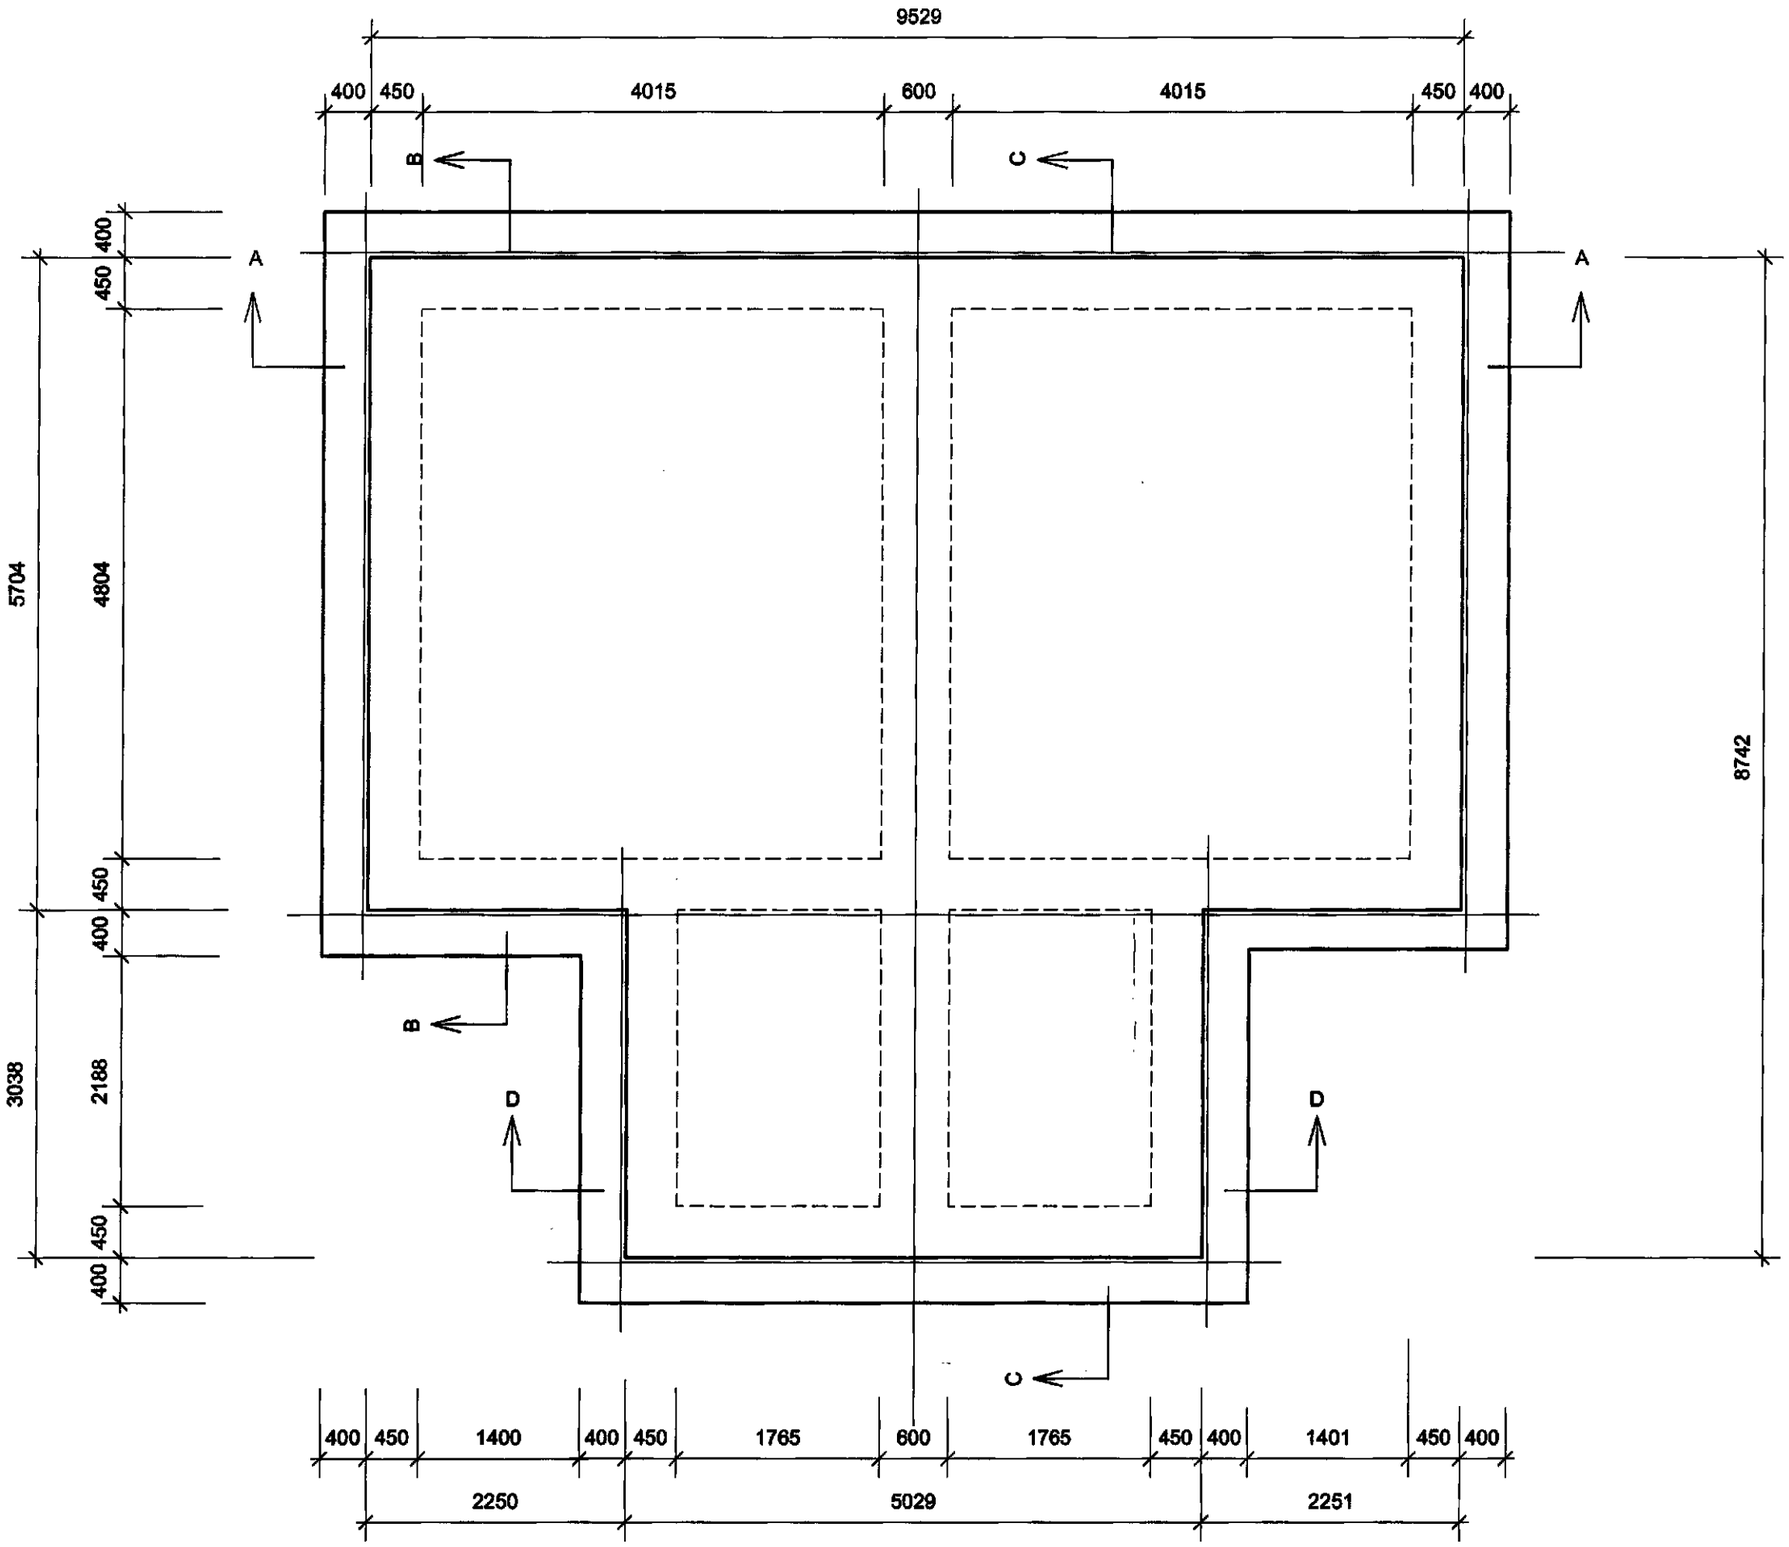

SHDC
Planning & Development
25 MAR 2010
Ref: 0242-10


Brannami
33A South Street Stanground Peterborough PE2 8EU
Telephone 01733 358817

Client
Brickbury Homes Ltd

Project
Land rear of 11-13 North Street
Crowland

Drawing Title
Raft Foundation - Setting Out

Drawing Nr	Revision	Date
P174-05A3		10 03 10

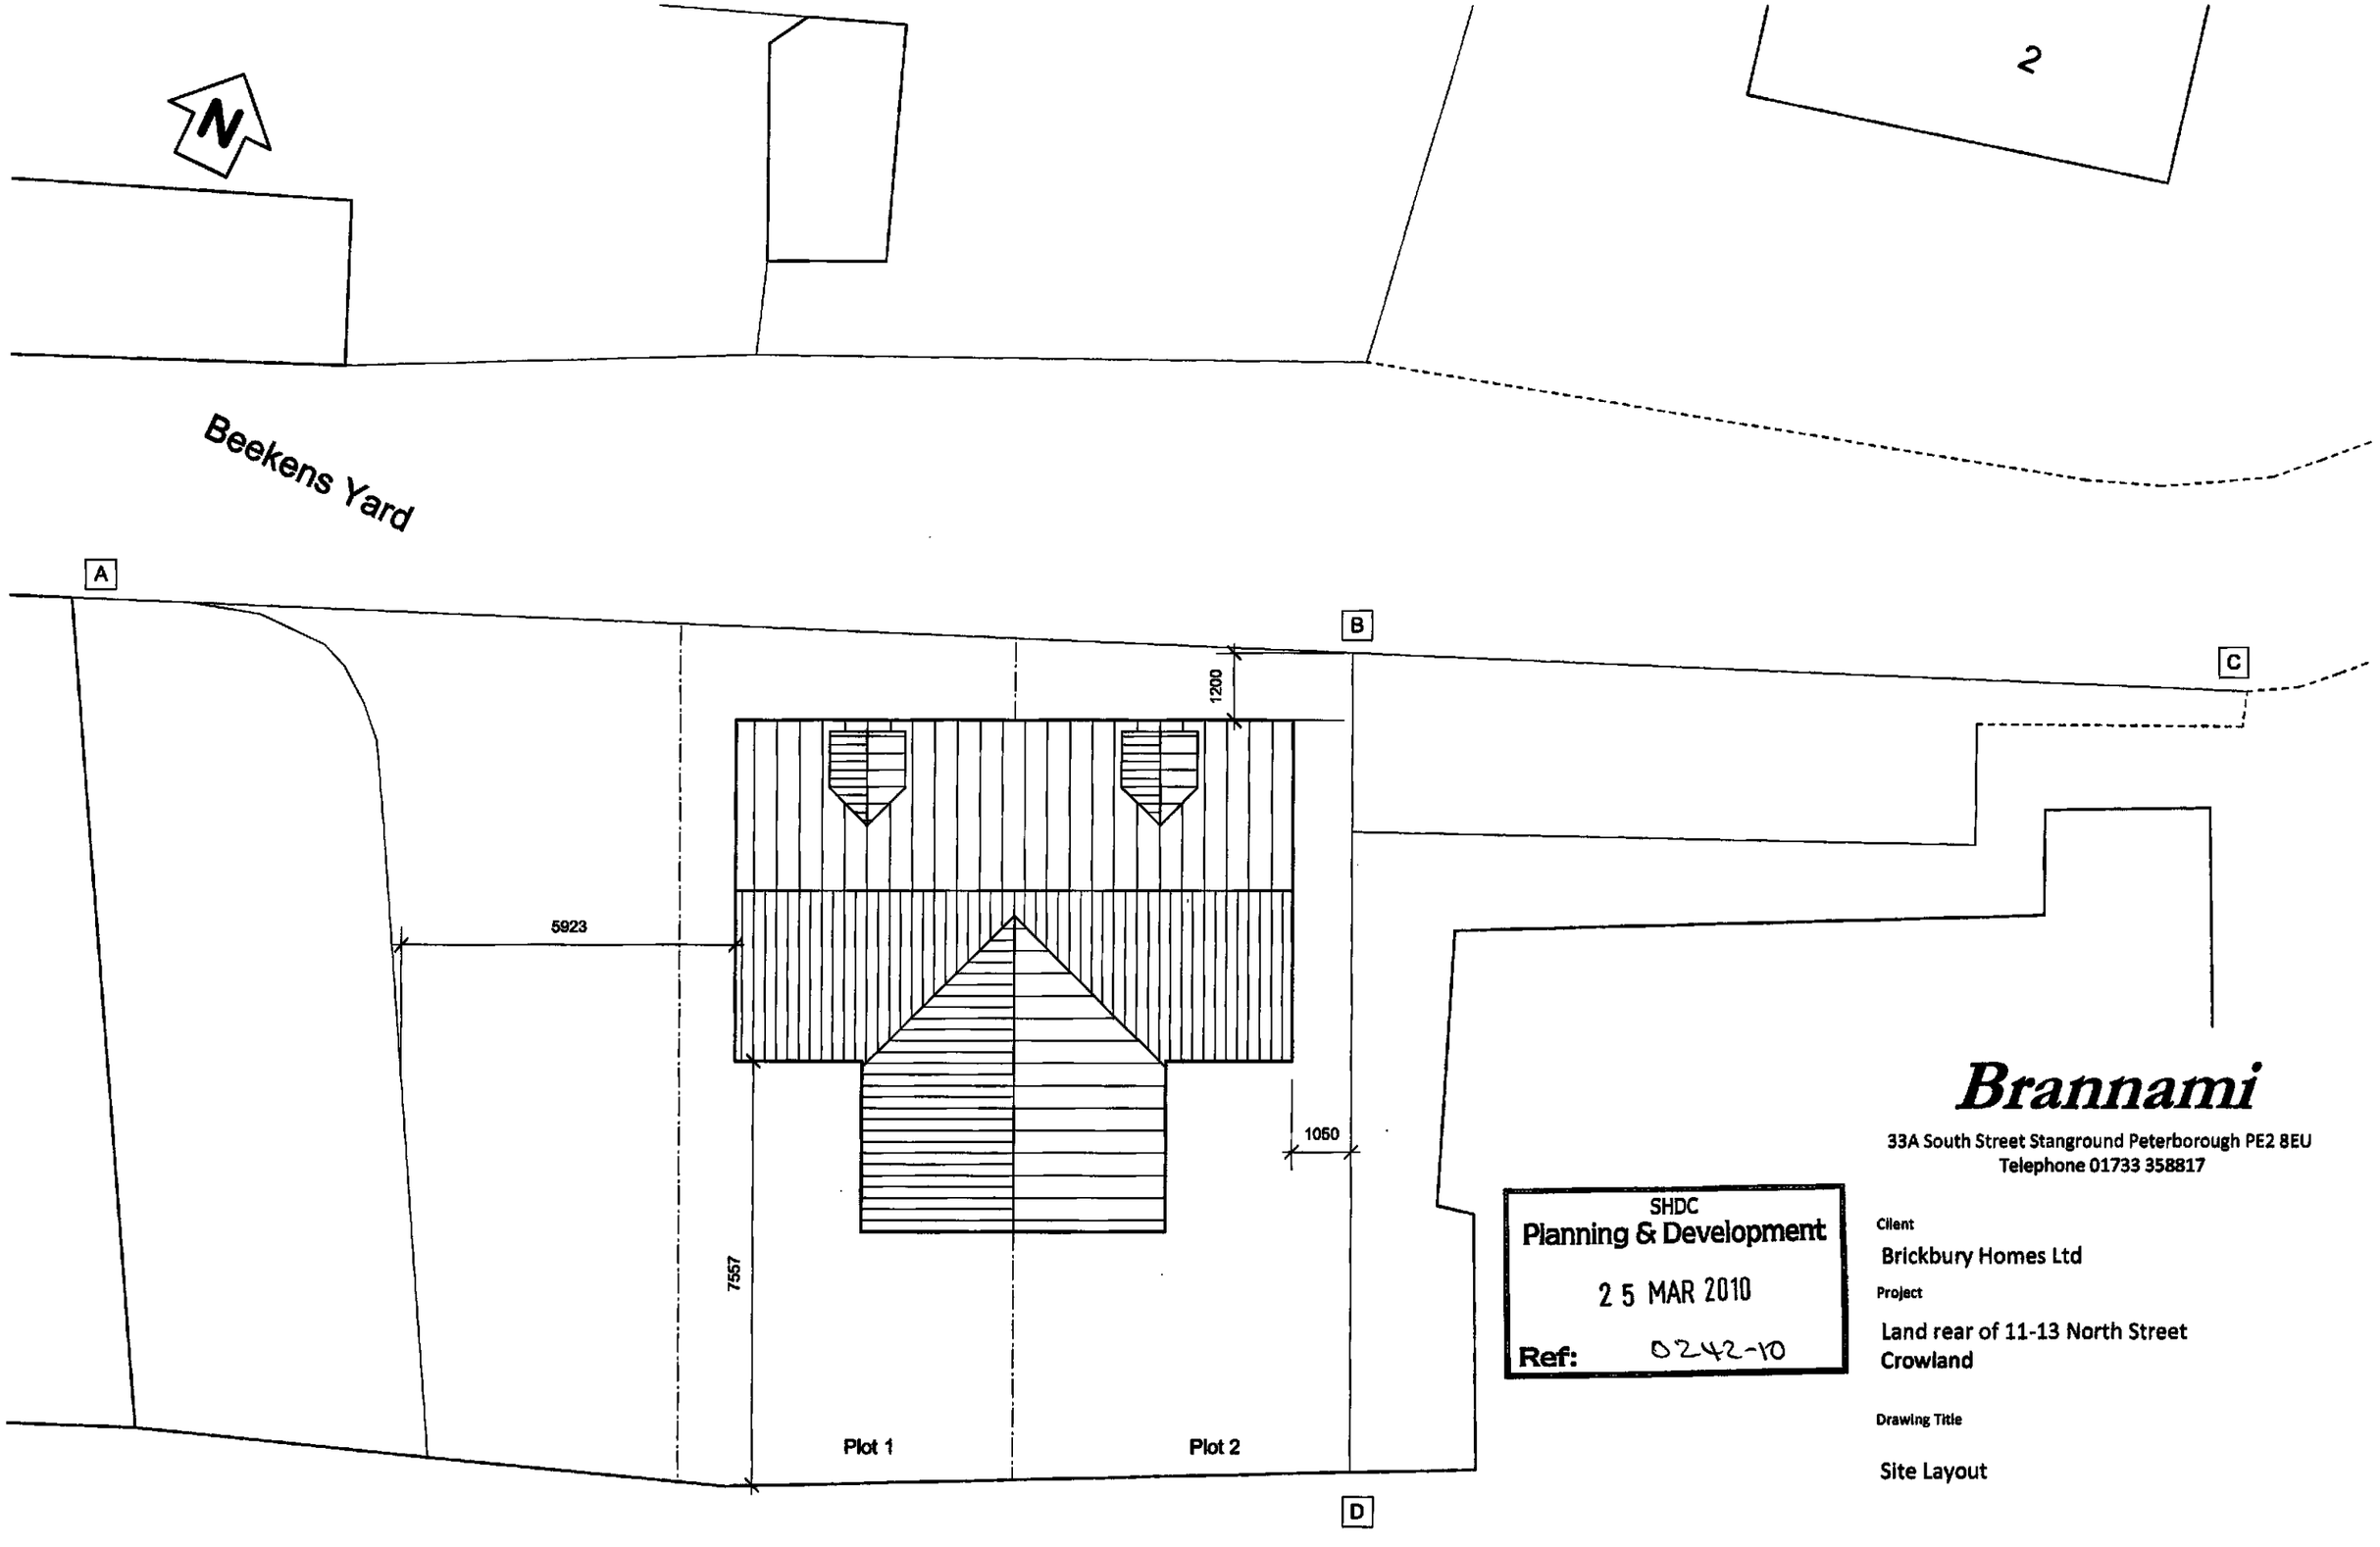

SHDC
Planning & Development
25 MAR 2010
Ref: 0242-10


Brannami
33A South Street Stanground Peterborough PE2 8EU
Telephone 01733 358817

Client
Brickbury Homes Ltd


Project
Land rear of 11-13 North Street
Crowland

Drawing Title
Site Layout


Drawing Nr	Revision	Date
P174 - 02 A3		20 02 10

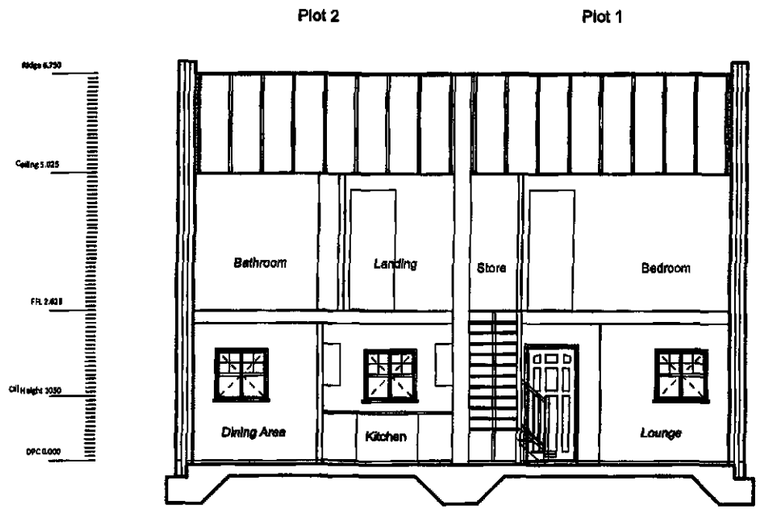

Section A - A

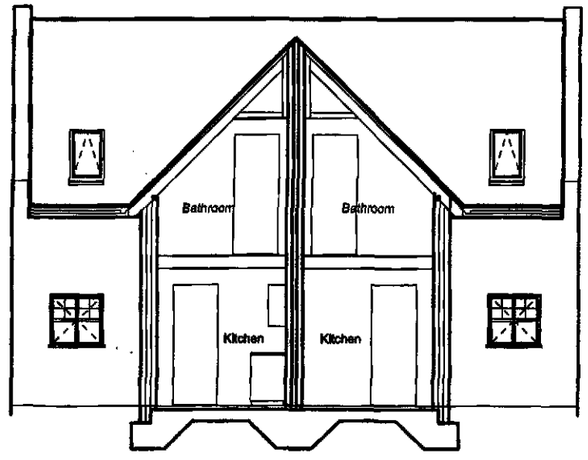

Section B - B

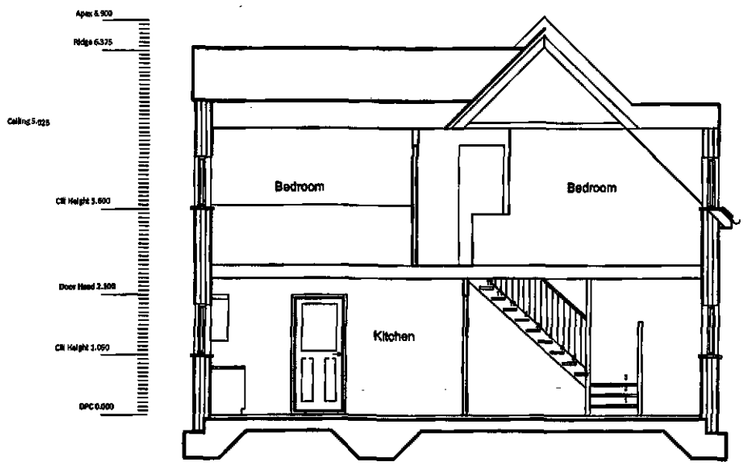

Section C - C

SHDC
Planning & Development
25 MAR 2010
Ref: 0242-10

Brannami

33A South Street Stanground Peterborough PE2 8EU
Telephone 01733 358817

Client

Brickbury Homes Ltd

Project

Land rear of 11-13 North Street
Crowland


Drawing Title

Building Sections

Drawing Nr	Revision	Date
P174-41A3		25 02 10




Front Elevation - South

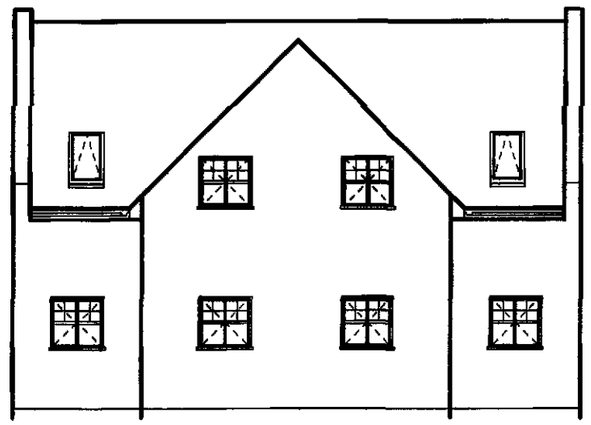


Rear Elevation - North

SHDC
Planning & Development
25 MAR 2010
Ref: 0242-10

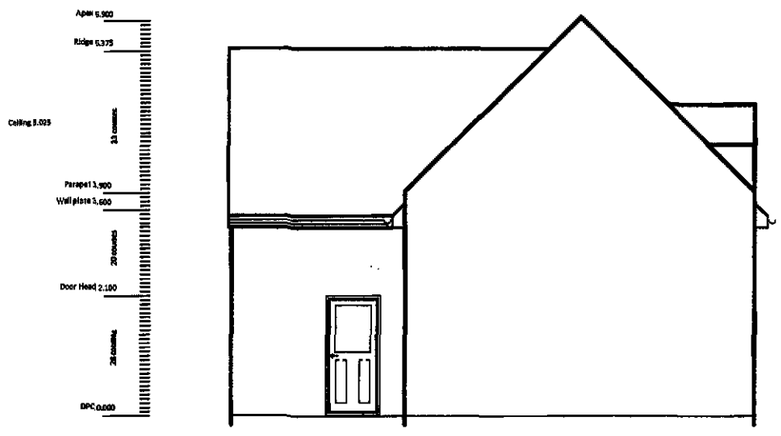

Gable Elevation - West

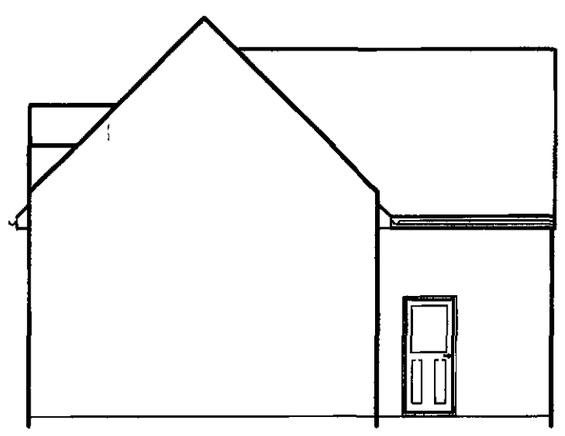

Gable Elevation - East

Brannami

33A South Street Stanground Peterborough PE2 8EU
Telephone 01733 358817

Client

Brickbury Homes Ltd


Project

Land rear of 11-13 North Street
Crowland

Drawing Title

Building Elevations 1:100 Scale

Drawing Nr	Revision	Date
P174-40A3		25 02 10

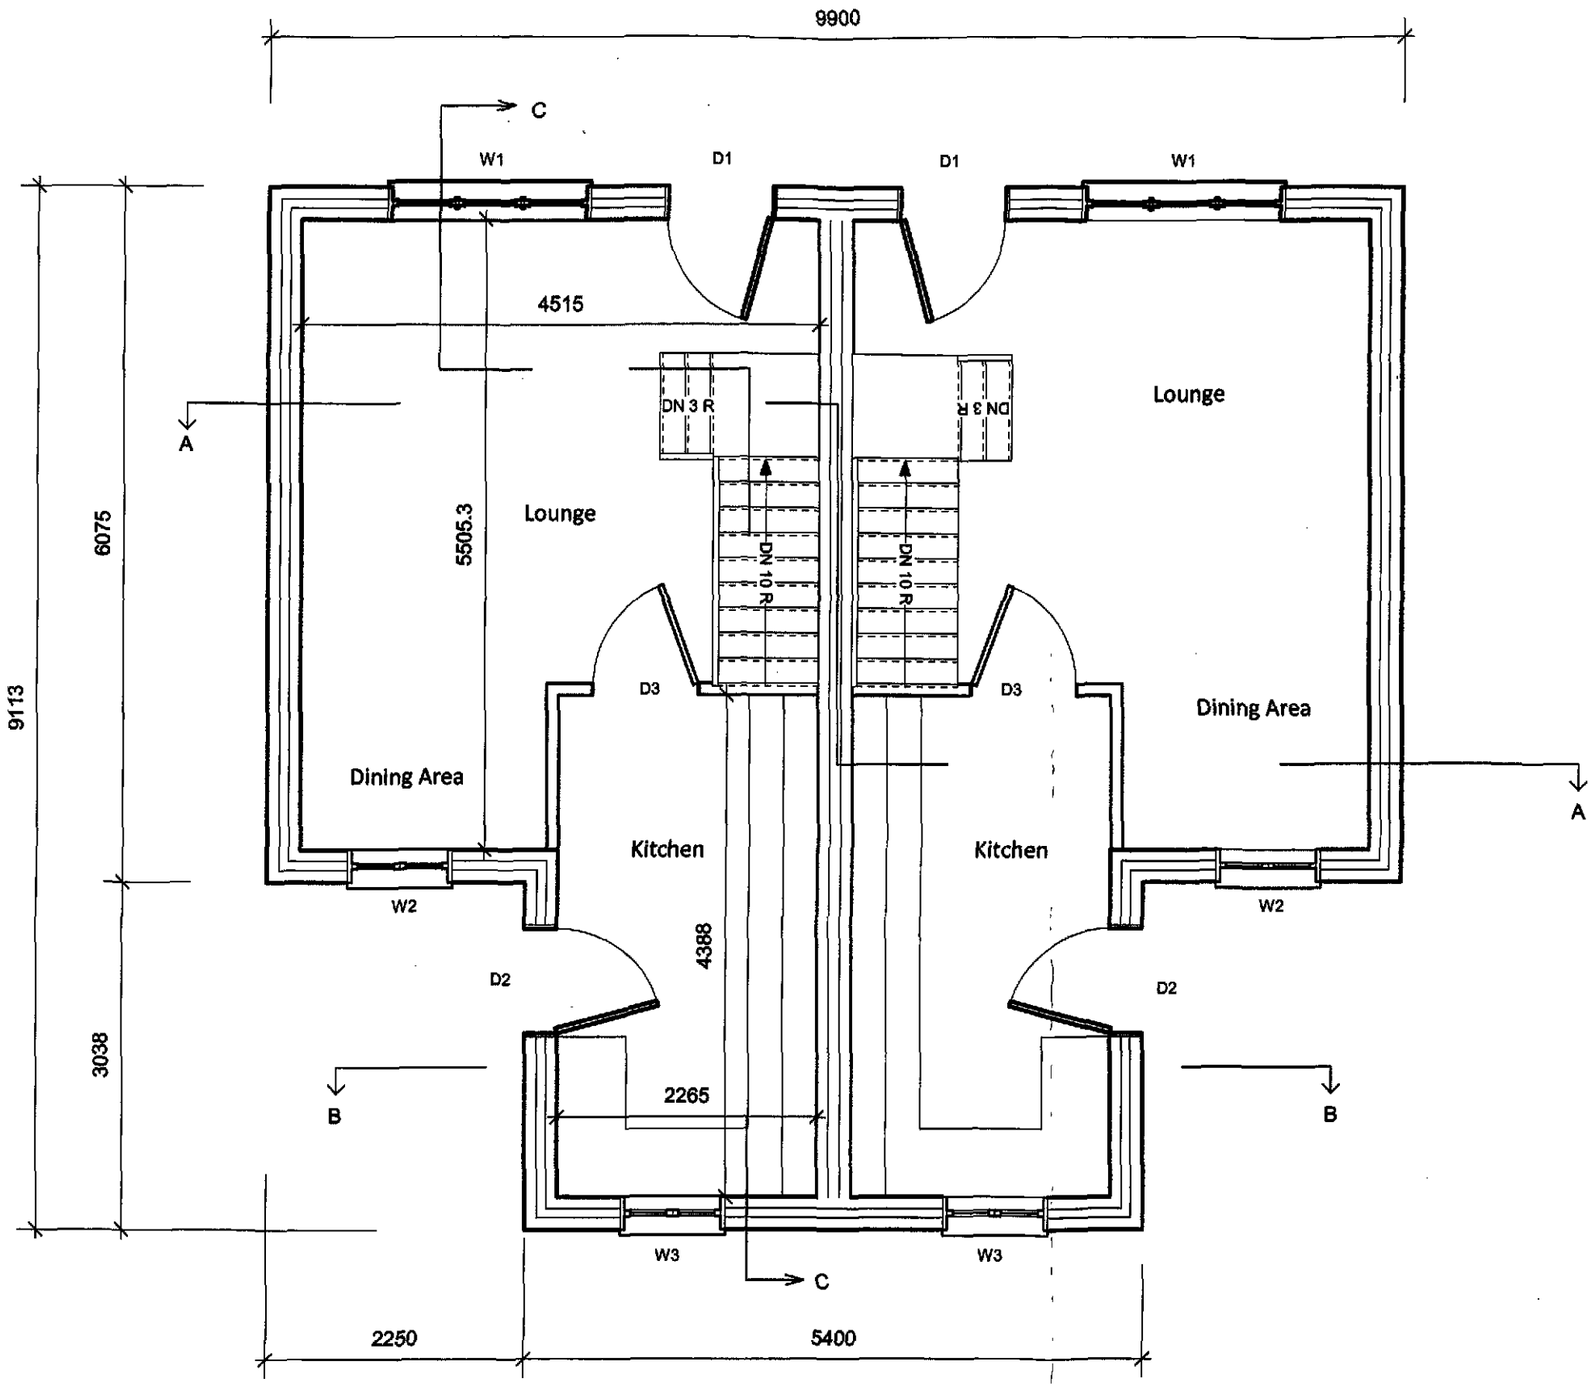

Ground Floor Plan - Existing [1:50]

Windows

W1 - Lounge	1770 x 1200
W2 - Dining Room	915 x 1200
W3 - Kitchen	915 x 1050

Doors

D1 - Front Entrance	2100 x 856
D2 - Rear Entrance	2100 x 856
D3 - Internal	2032 x 762

SHDC
Planning & Development
25 MAR 2010
Ref: 0242-10

Brannami
33A South Street Stanground Peterborough PE2 8EU
Telephone 01733 358817

Client
Brickbury Homes Ltd

Project
Land rear of 11-13 North Street
Crowland

Drawing Title
Ground Floor Plan

Drawing Nr	Revision	Date
P174 - 10 A3		19 02 10