
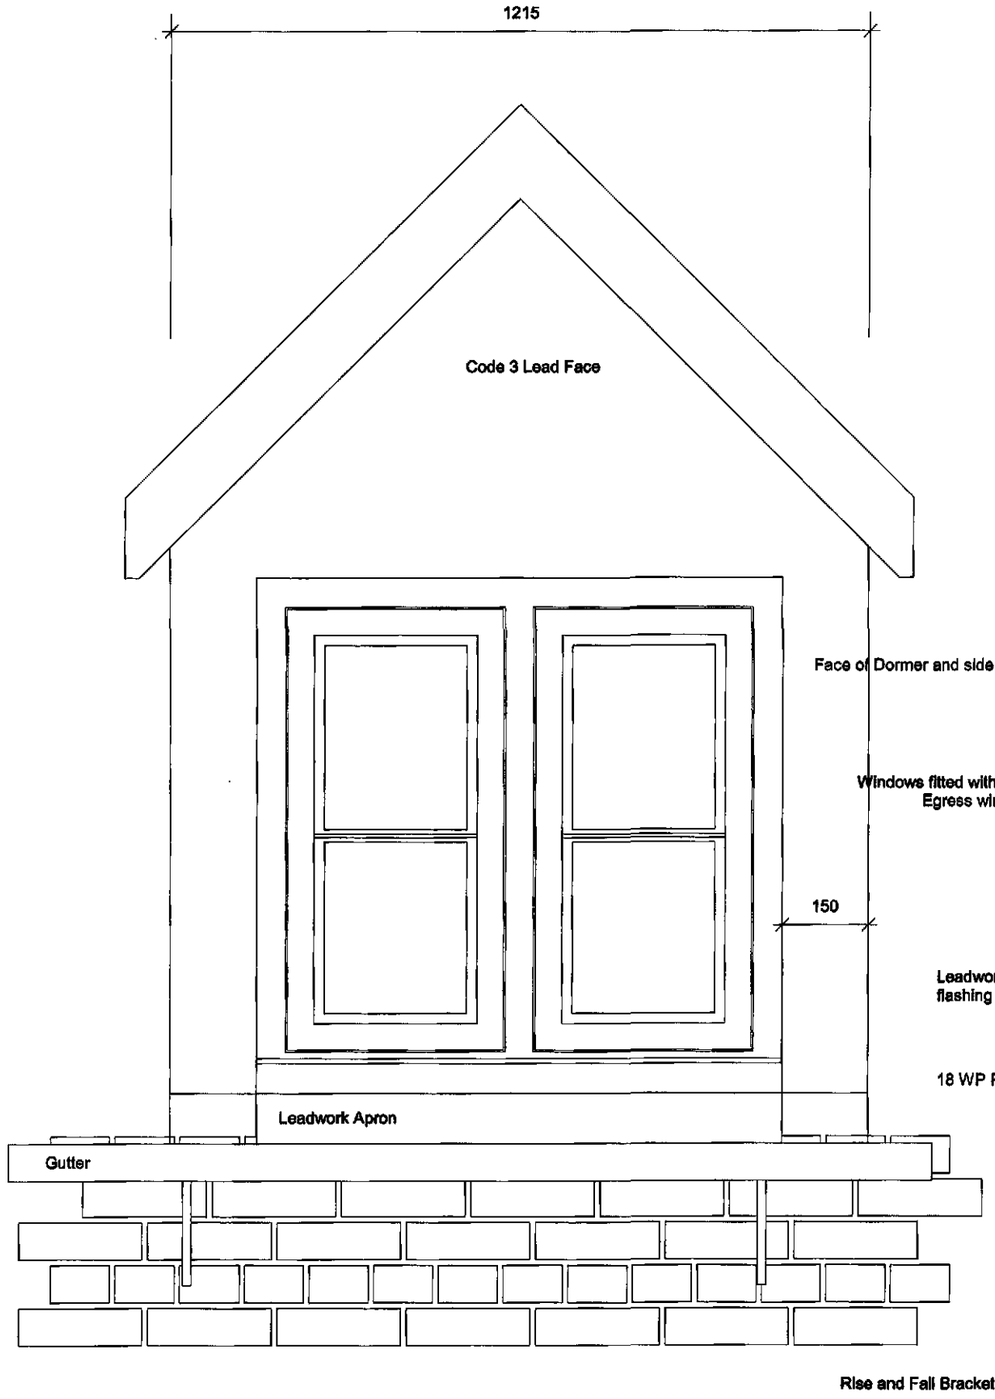



**DORMER Window - Front Elevation**

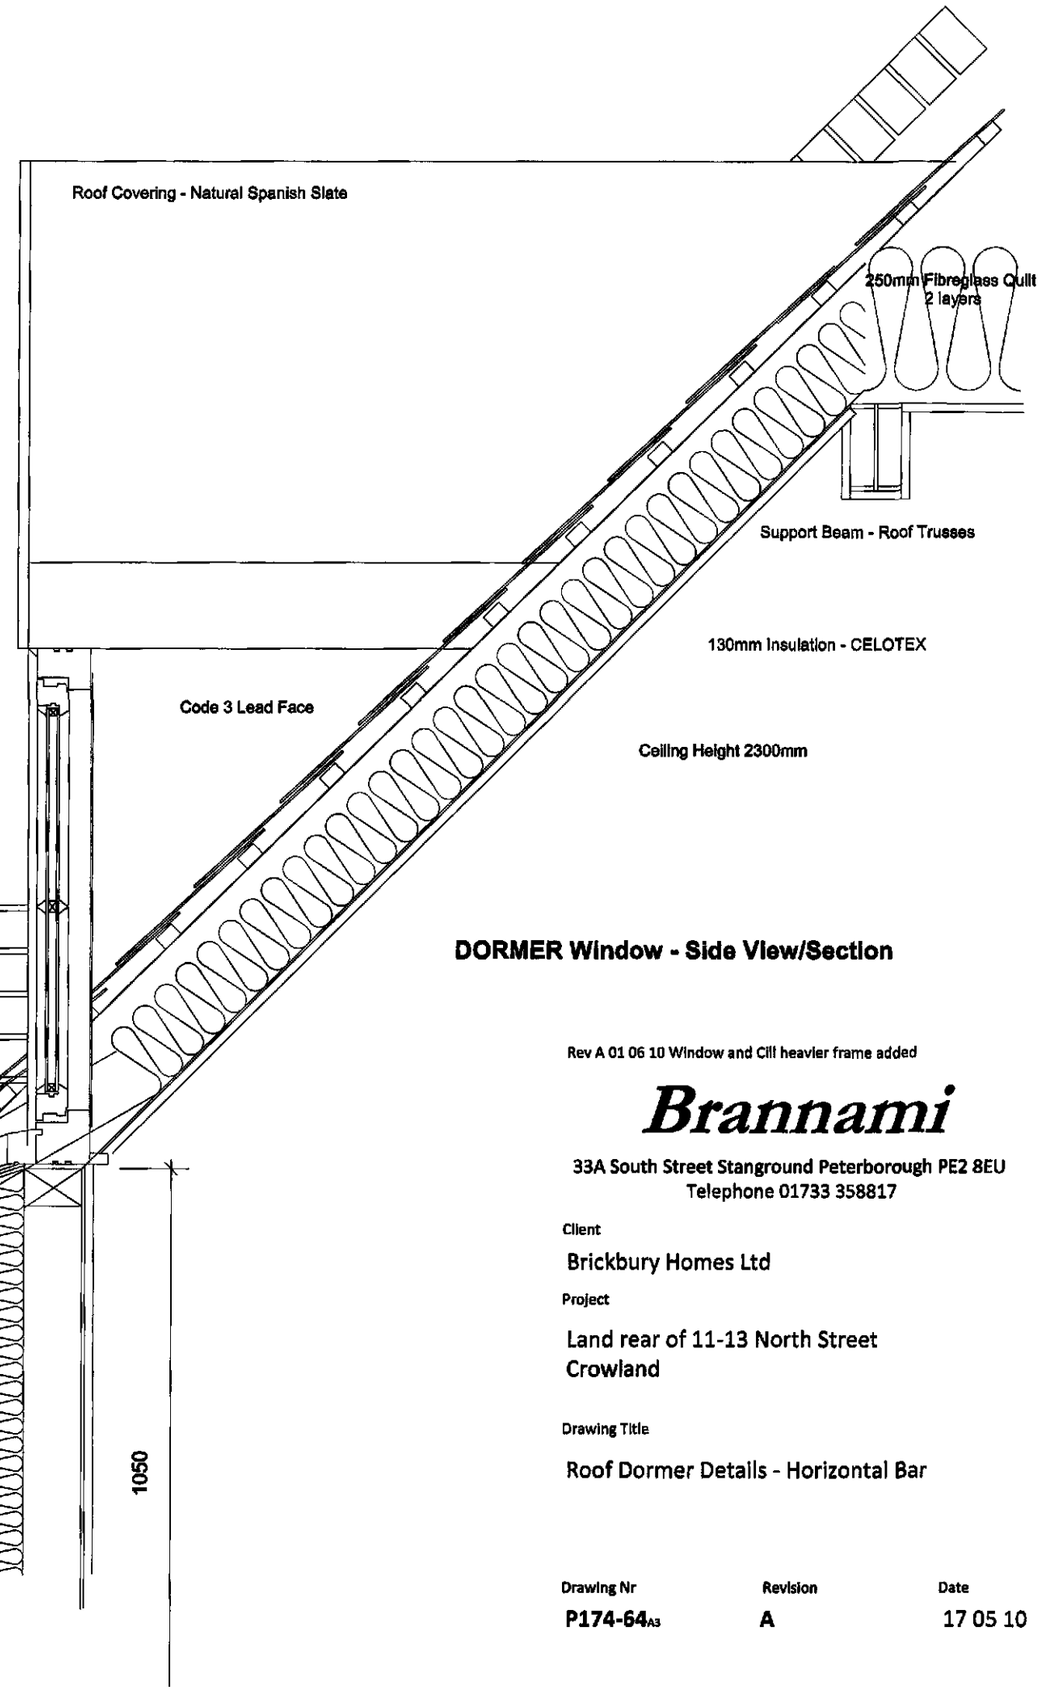


**DORMER Window - Side View/Section**

Rev A 01 06 10 Window and Cill heavier frame added

*Brannami*

33A South Street Stanground Peterborough PE2 8EU
Telephone 01733 358817

Client

Brickbury Homes Ltd

Project

Land rear of 11-13 North Street
Crowland

Drawing Title

Roof Dormer Details - Horizontal Bar

| Drawing Nr | Revision | Date |
|---|---|---|
| P174-64$_{A3}$ | A | 17 05 10 |