




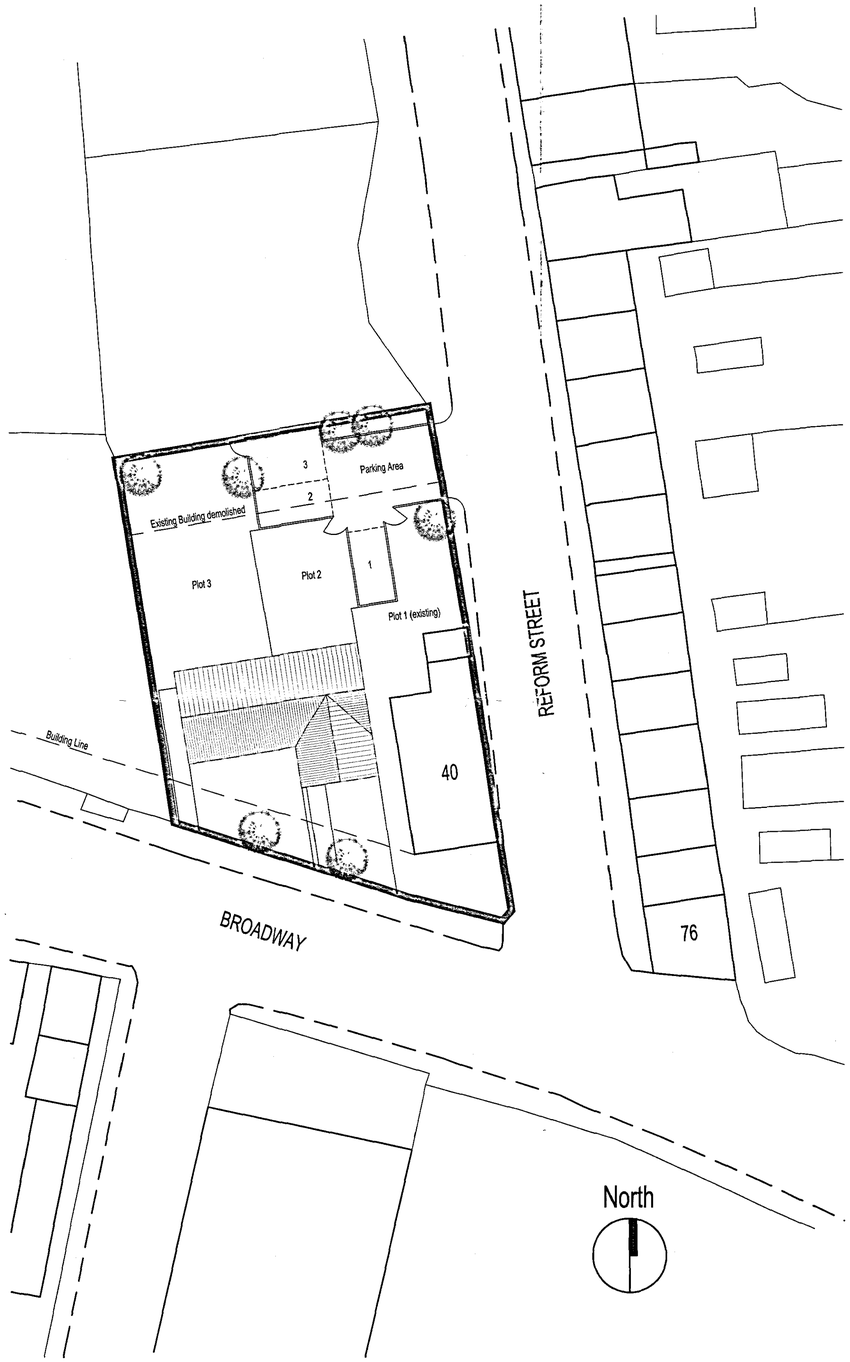



REAR ELEVATION - SOUTH

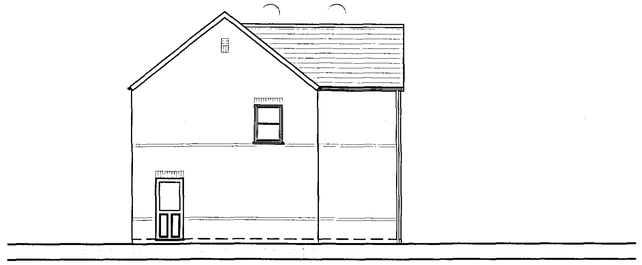


SIDE ELEVATION - WEST

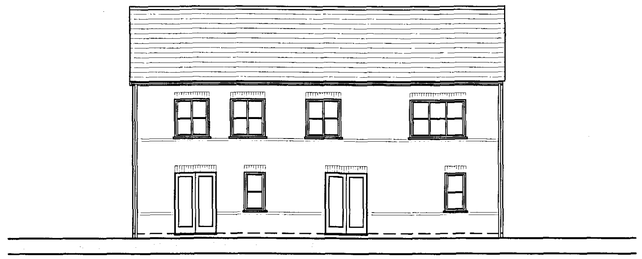


FRONT ELEVATION - NORTH

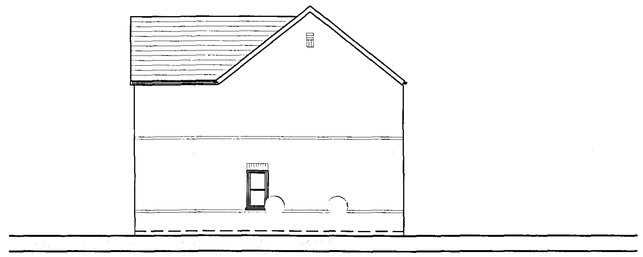

SIDE ELEVATION

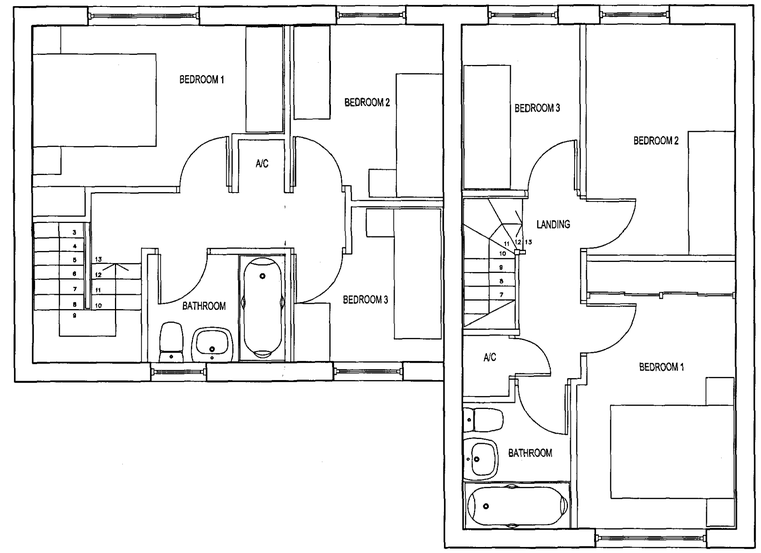


FIRST FLOOR PLAN

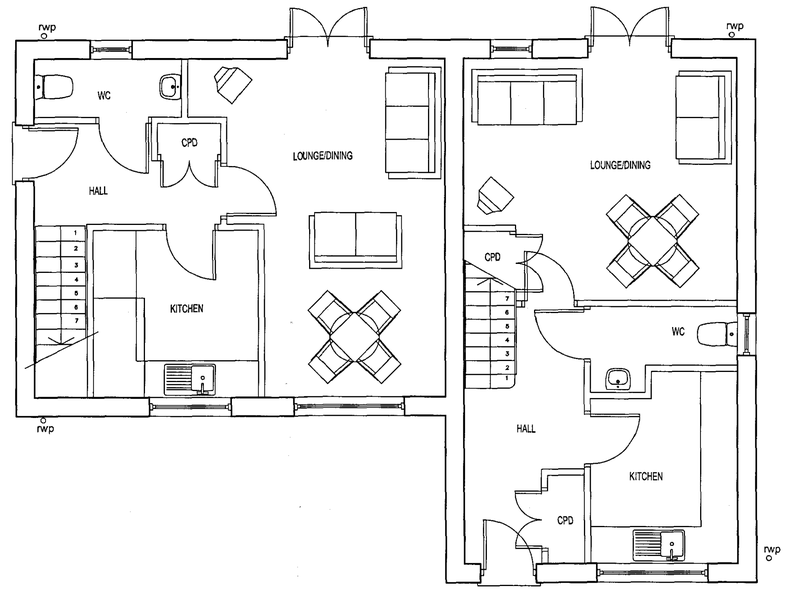


GROUND FLOOR PLAN

# 40 BROADWAY CROWLAND
# PROPOSED HOUSE PLANS (option A)

PROJECT No: 1174 SCALE: 1:200/100&50@A1

DRAWING No: AK006 DATE: January 06


## DAVID TURNOCK ARCHITECTS

Datum House 3 Commerce Road
Lynch Wood Peterborough PE2 6LR
Phone 01733 393010 Fax 01733 393013
Email info@dtarchitects.co.uk