

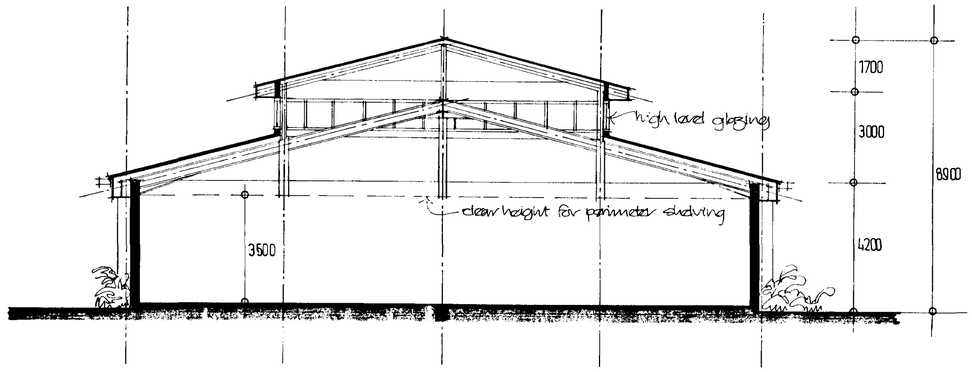



SECTION A A

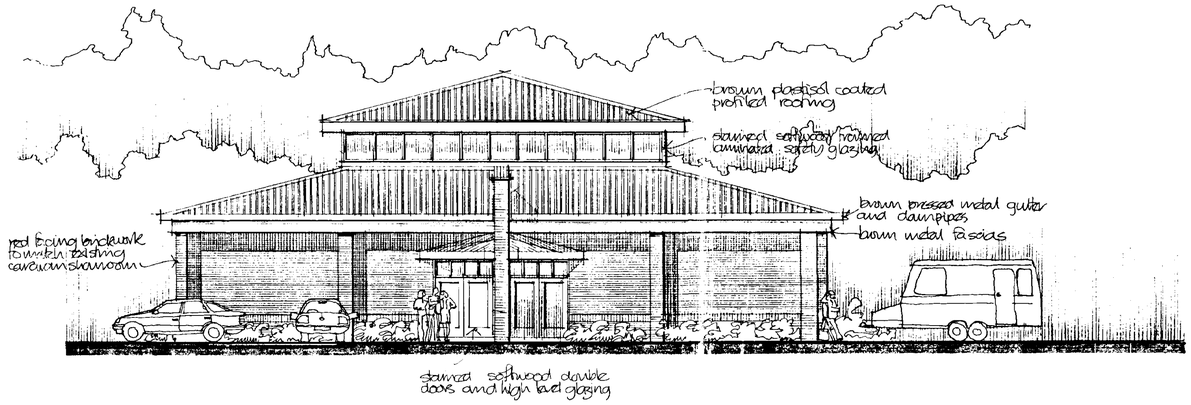


EAST ELEVATION [to car park]

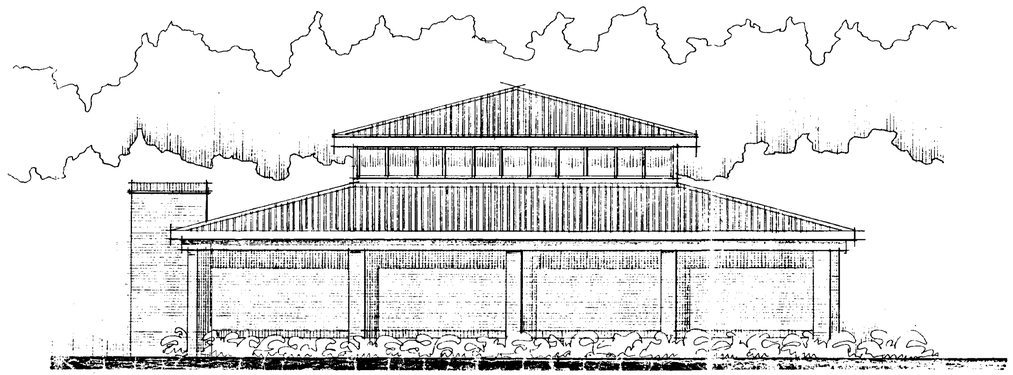

NORTH ELEVATION [south + west elevations similar]

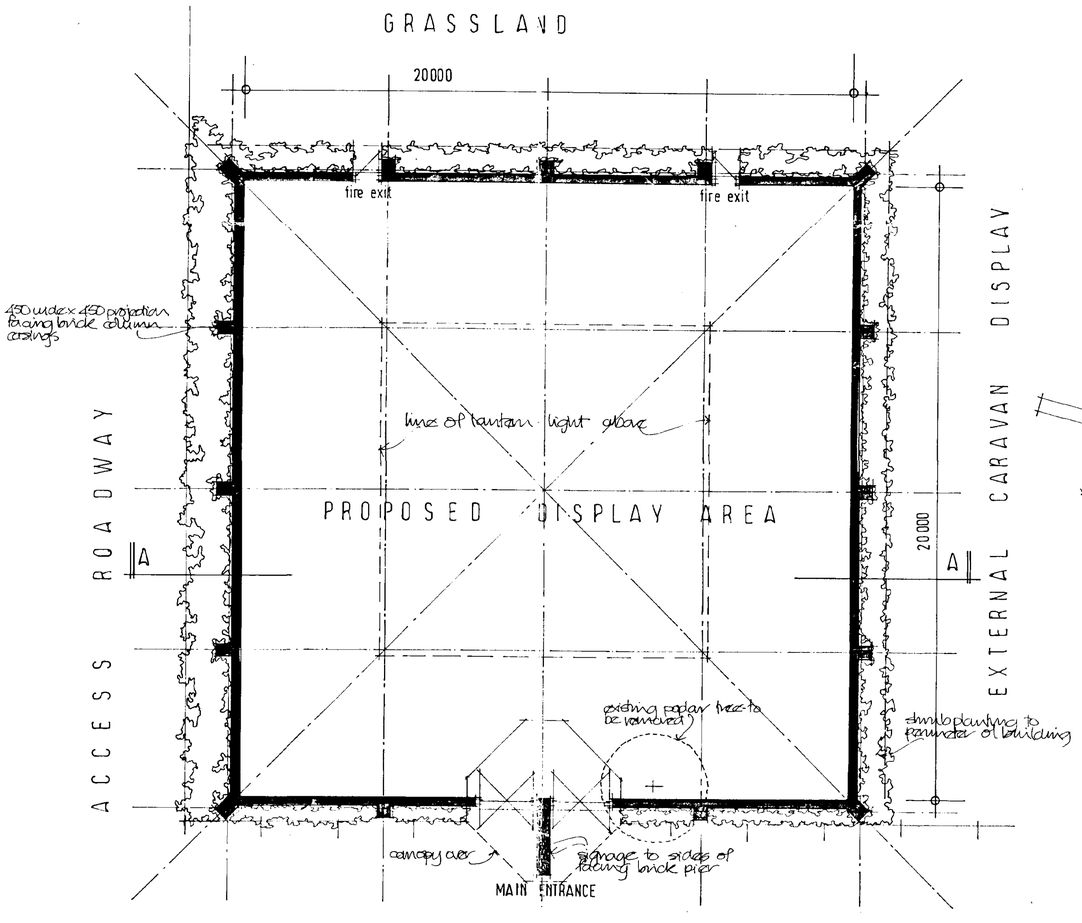

LAYOUT PLAN

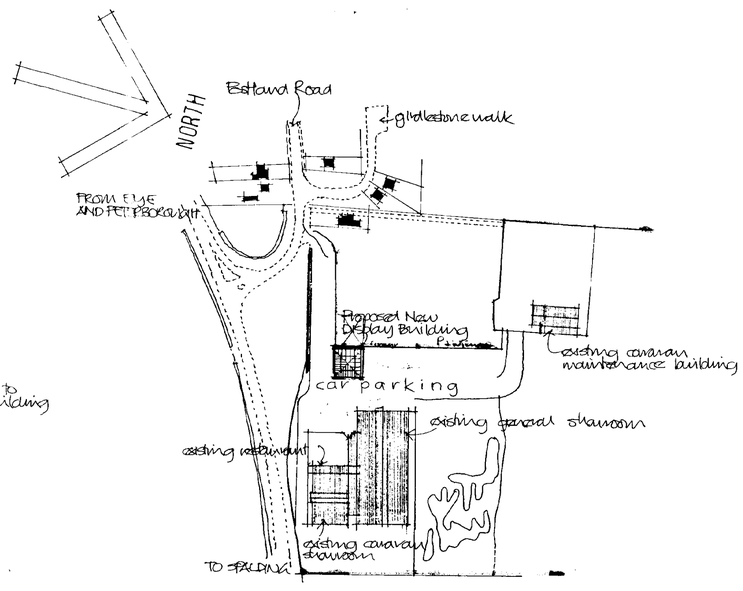

LOCATION PLAN [1:2500]

DETER... PLAN


... HOUSING
21 MAR 1996
Ref: 0263/016

PROPOSED NEW DISPLAY BUILDING AT WELLAND HOLIDAY HIRE AND SALES LTD. POSTLAND ROAD, CROWLAND


DESIGN PROPOSALS.

scale: 1:100 1:2500
date: 17·03·96


drg. no. W/96/well/2

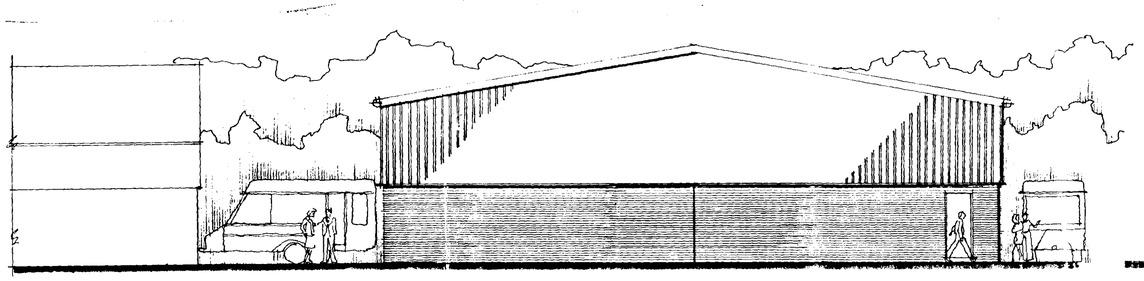


EAST ELEVATION

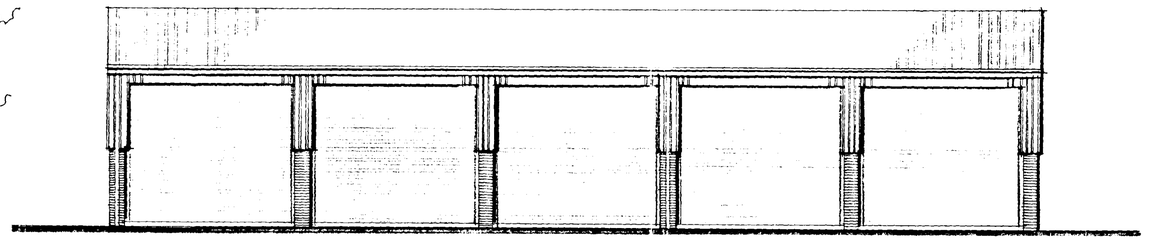


SOUTH ELEVATION

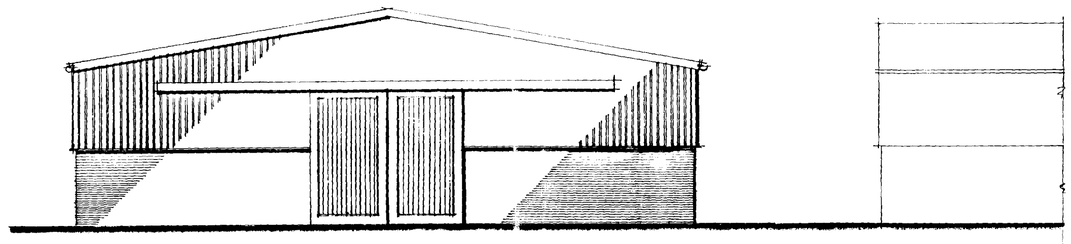


WEST ELEVATION

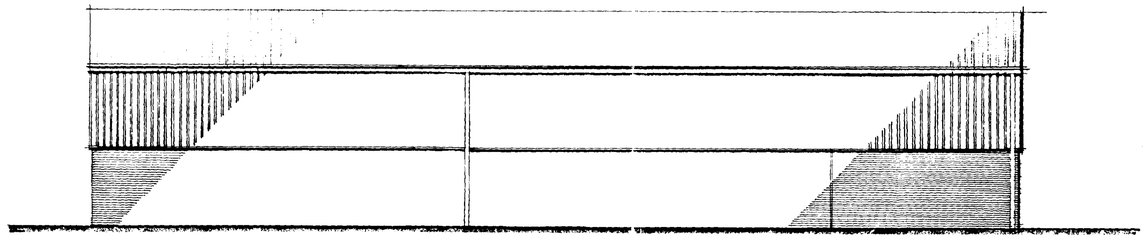


NORTH ELEVATION

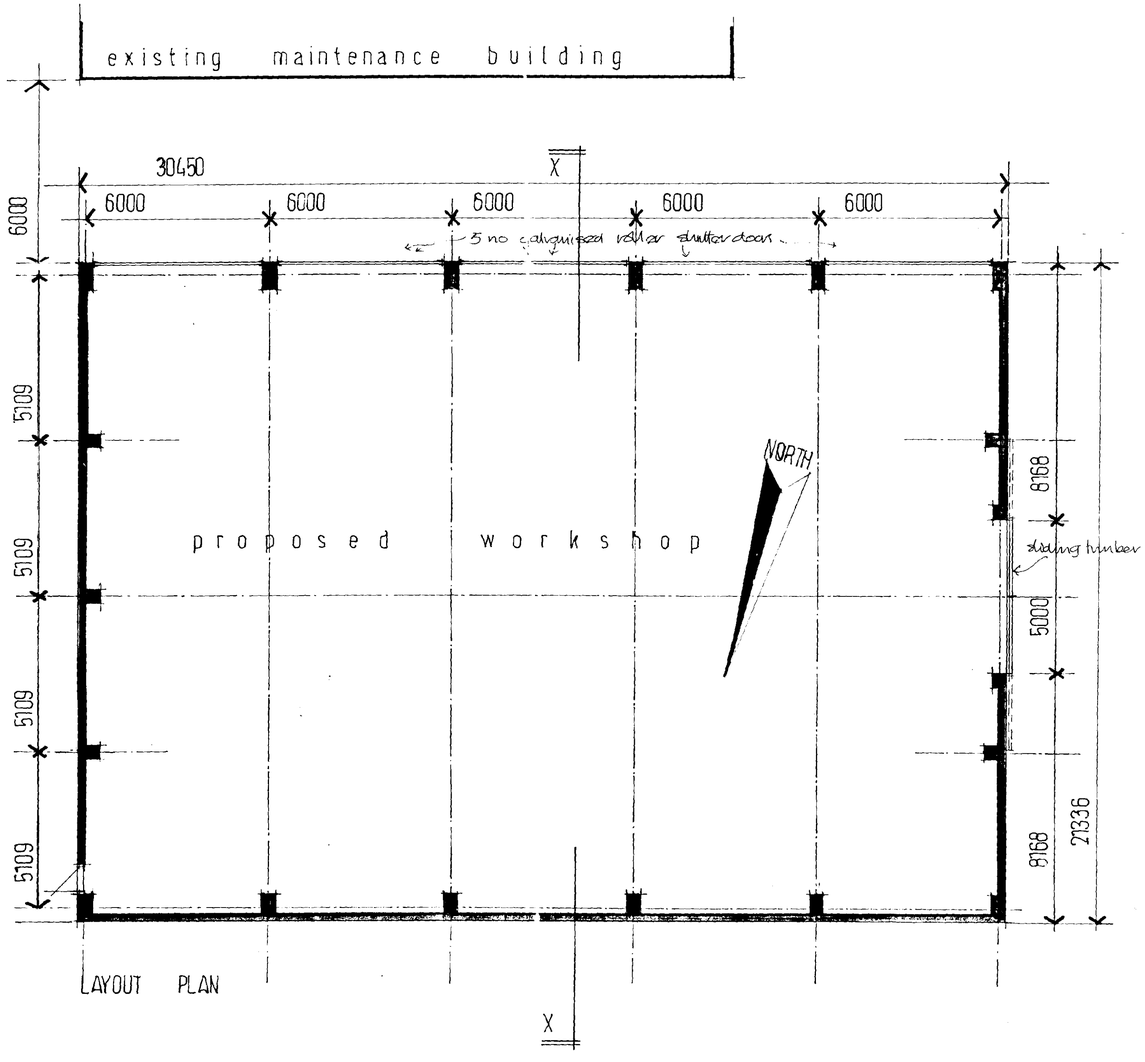

LAYOUT PLAN

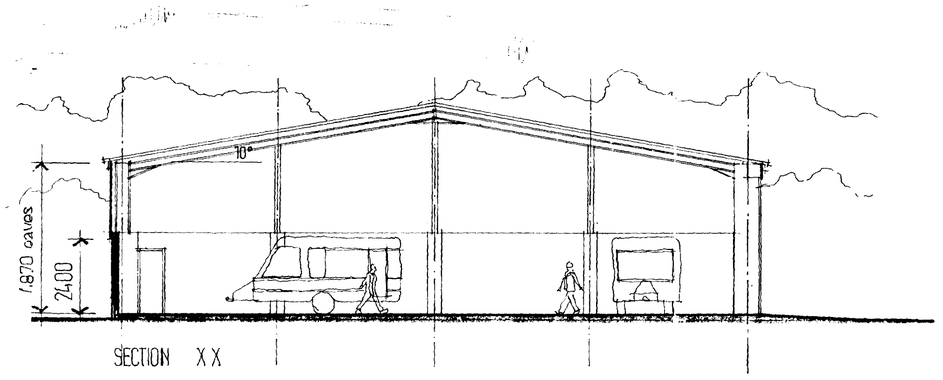

SECTION XX

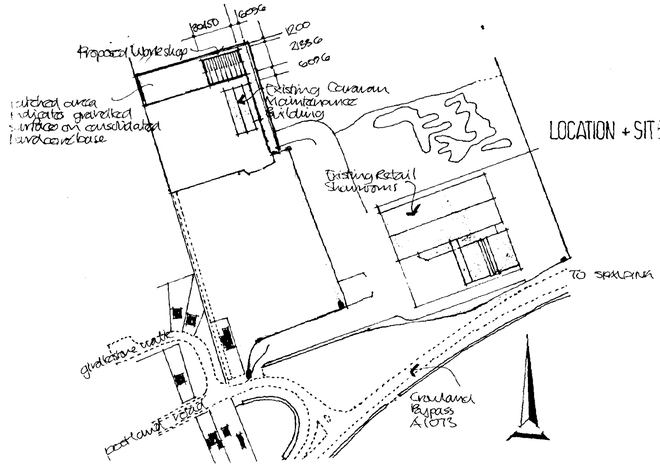

LOCATION + SITE PLAN [1:2500]

BRIEF SPECIFICATION

Roof: to be natural fibre cement with insulation board fitted over purlins.

Vertical cladding:
all vertical cladding to comprise Wickes 686 x 1000 profile plastic coated galvanised steel cladding 0.5mm thick complete with CELOTEX insulation in a galvanised steel grid system fixed outside of walls.

Brick / block walls:
cavity walls to be faced externally with red facing bricks to match existing Caravan Maintenance Building adjacent. Internal leaf to be in fair faced concrete blockwork


HOUSE
MAR 1996
Ref: 0263/016

PROPOSED NEW CARAVAN WORKSHOP AT WELLAND HOLIDAY HIRE AND SALES LTD. POSTLAND ROAD CROWLAND


DESIGN PROPOSALS

scale : 1:100 1:2500
date : 27.02.96


drg. no. W/96/well/1

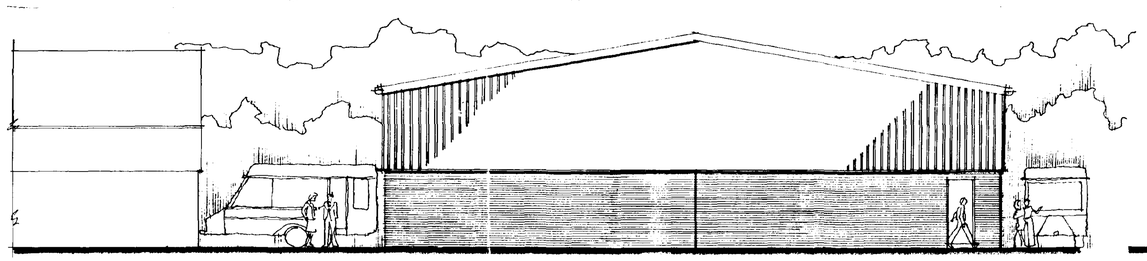


EAST ELEVATION

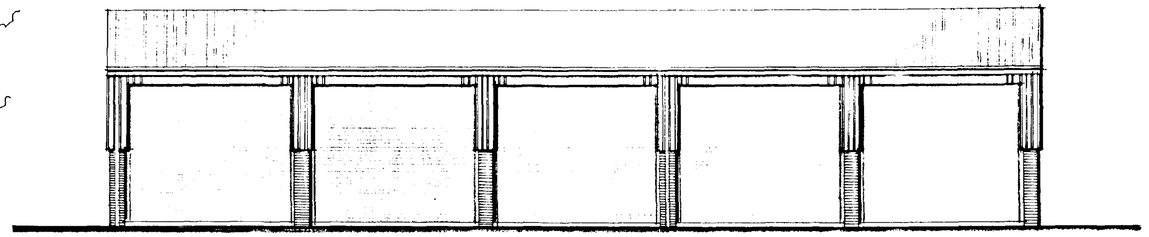

SOUTH ELEVATION

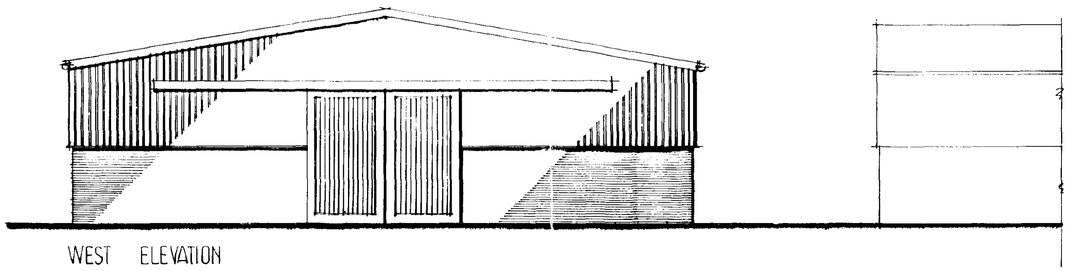


WEST ELEVATION

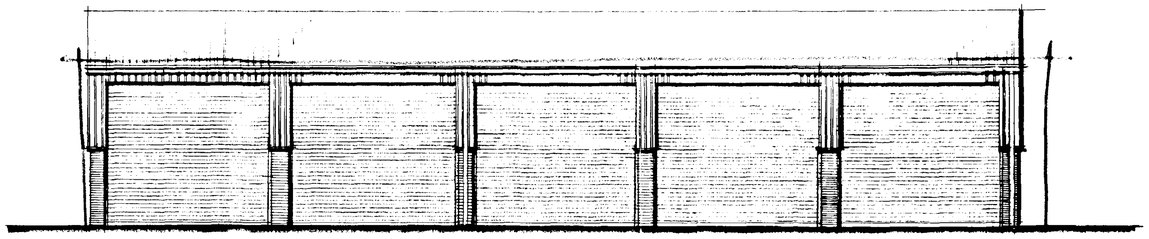


NORTH ELEVATION

Amendments to elevation

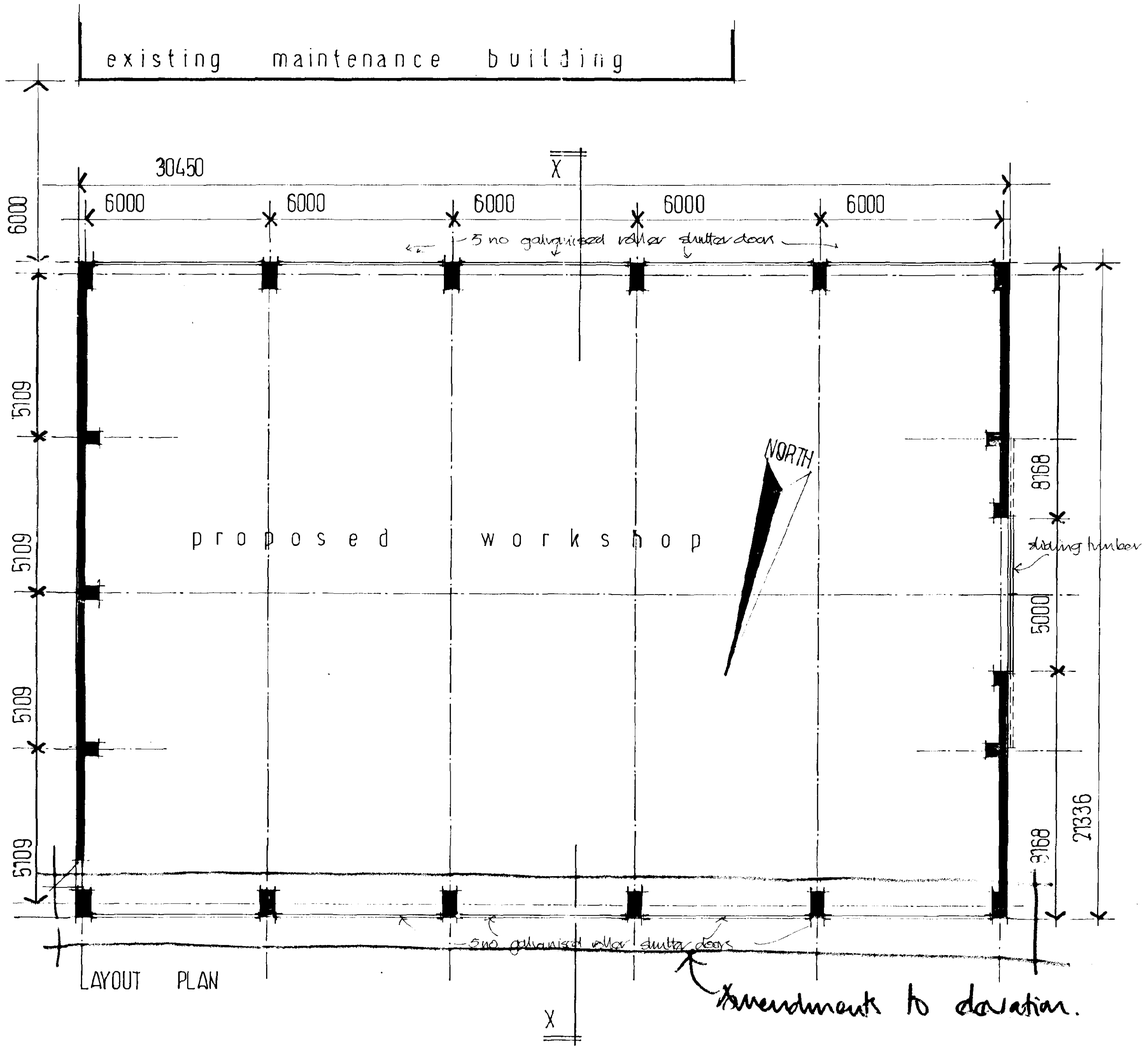

LAYOUT PLAN

Amendments to elevation.

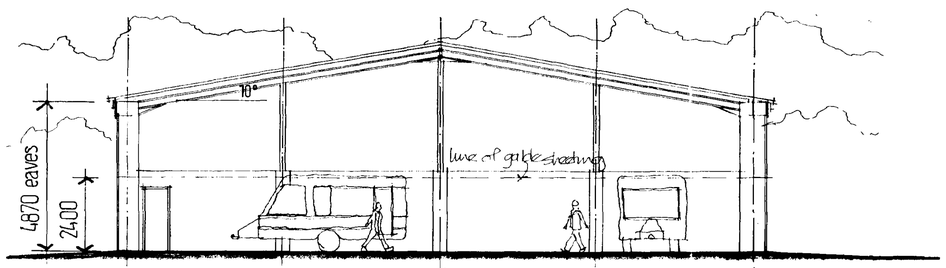

SECTION XX

BRIEF SPECIFICATION

Roof: to be natural fibre cement with insulation board fitted over purlins.

Vertical cladding:
all vertical cladding to comprise WRKD 686 CID A 1000 profile plastic coated galvanised steel cladding 0.5mm thick, complete with GEOTEX insulation on a galvanised tee grid system fixed outside of walls.

Brick/block walls:
cavity walls to be faced externally with red facing bricks to match existing caravan maintenance building adjacent. internal leaf to be in buff faced concrete blockwork

PLANNING PLAN
No. A1.

SOUTH HOLLAND DC
HOUSING & PLANNING
12 DEC 1997
Ref: 0263/96

Revision A. Doors added to N. Elevation 15 DEC 97
. Site limits and site surfacing amended

PROPOSED NEW CARAVAN WORKSHOP AT WELLAND HOLIDAY HIRE AND SALES LTD POSTLAND ROAD CROWLAND

DESIGN PROPOSALS

scale: 1:100 1:2500
date: 27-02-96

drg. no. W/96/well/1 A