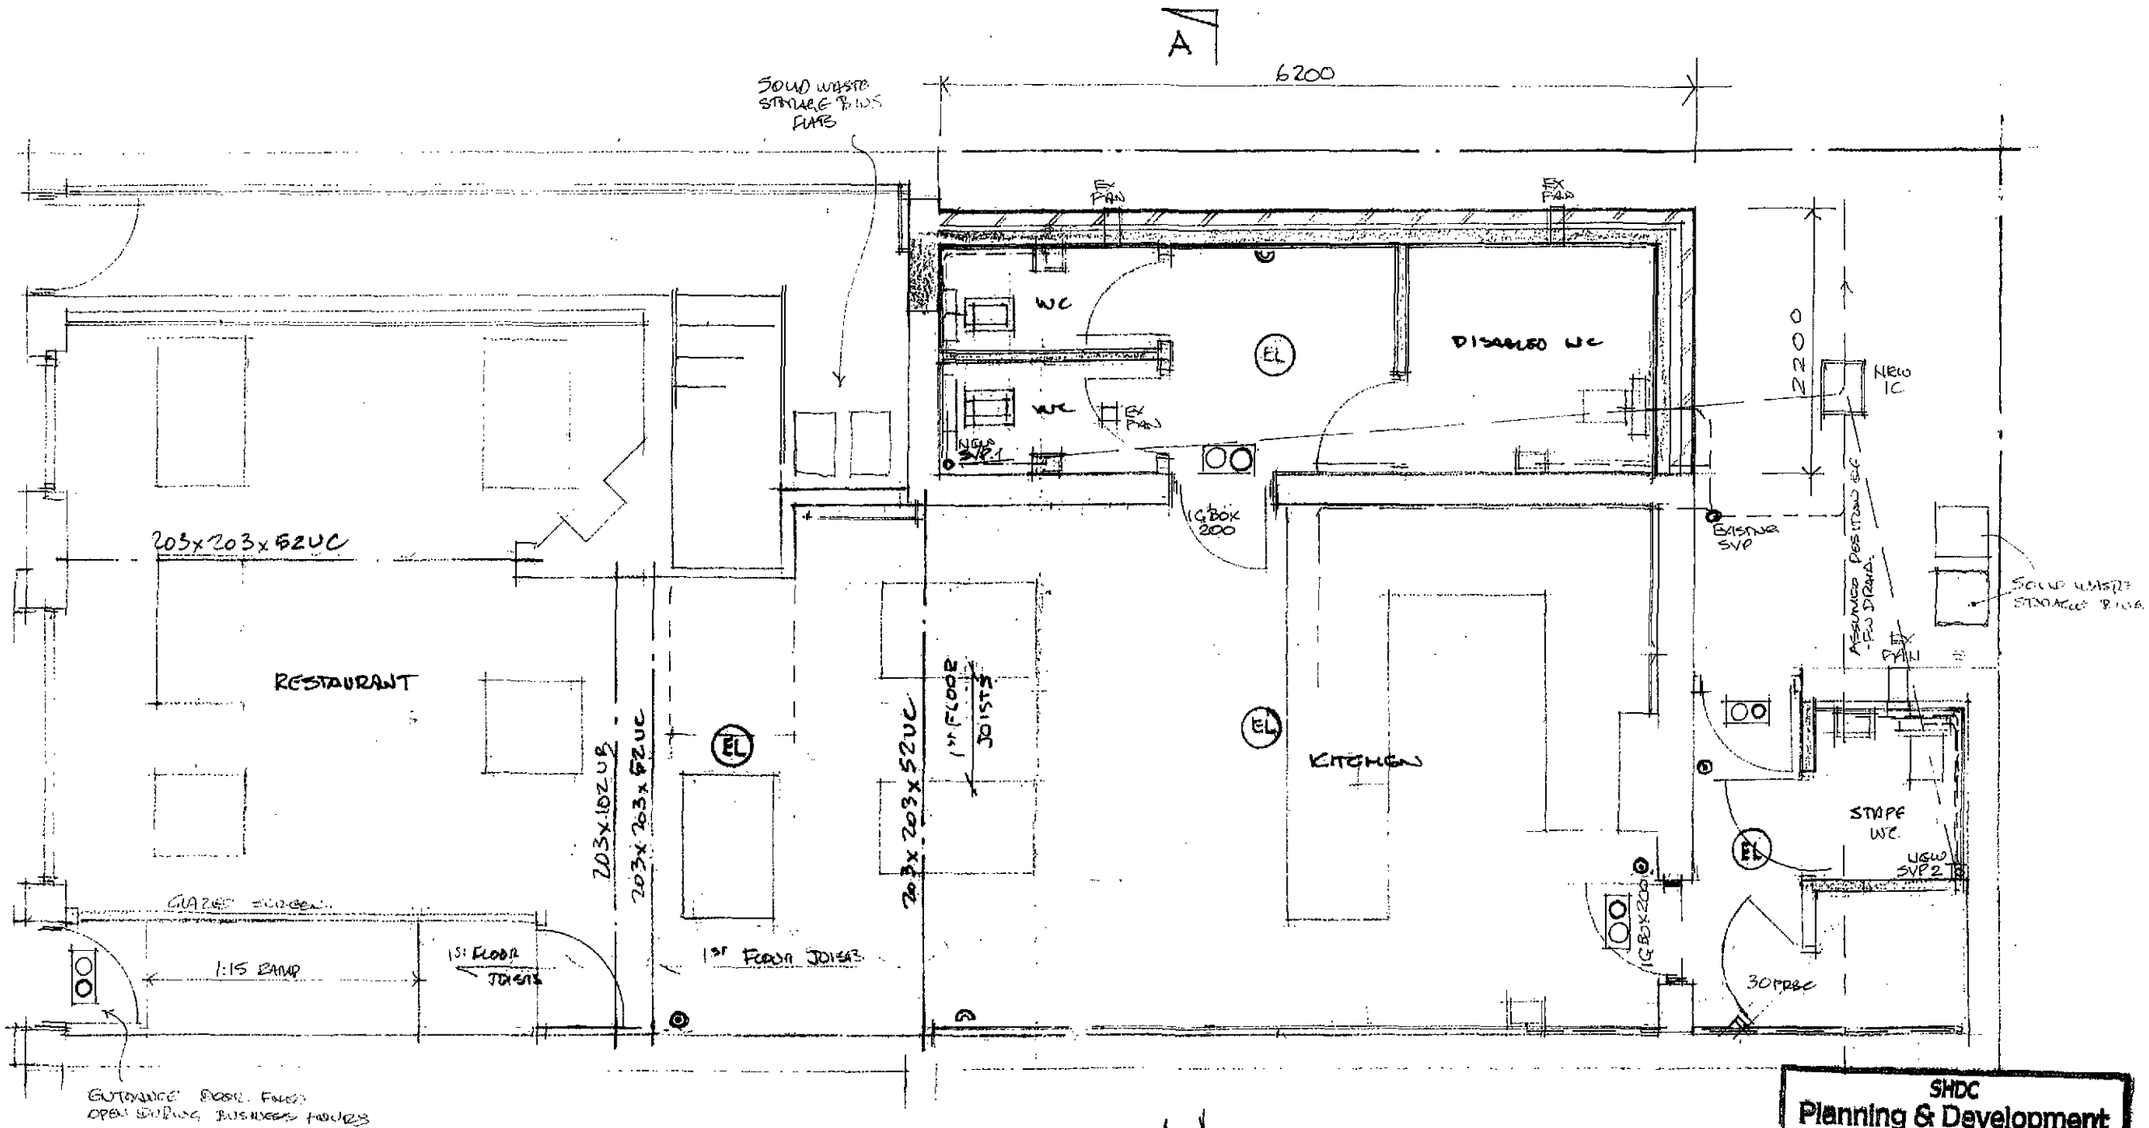


SHDC
Planning & Development
- 1 APR 2010
Ref: 0268-10

B02/1144/08

SINGLE STOREY EXTENSION &
Proposed Change Of Use To Ground Floor Restaurant & Two 1st Floor Flats At 8 – 10 East St. Crowland

DRG No 3844/2 SCALE 1:50
PROPOSED 1ST FLOOR PLAN