

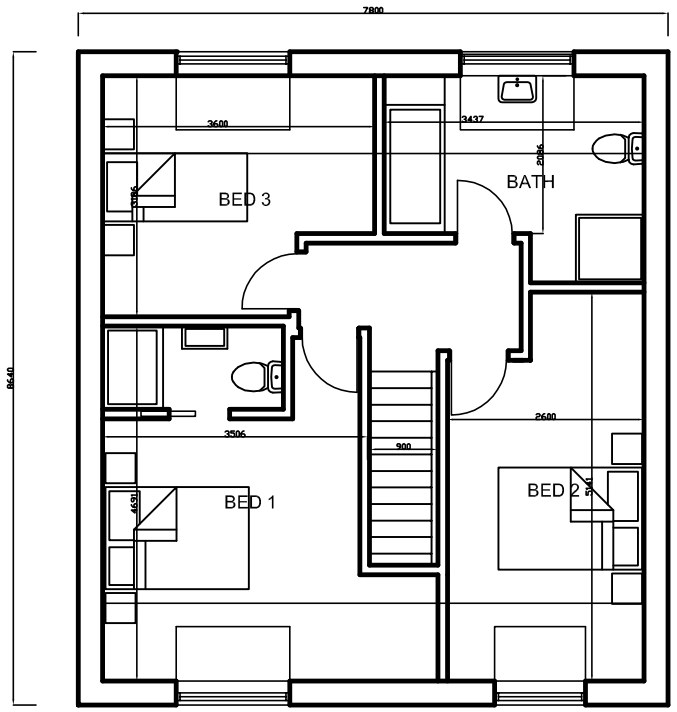


PLOT A FIRST FLOOR PLAN

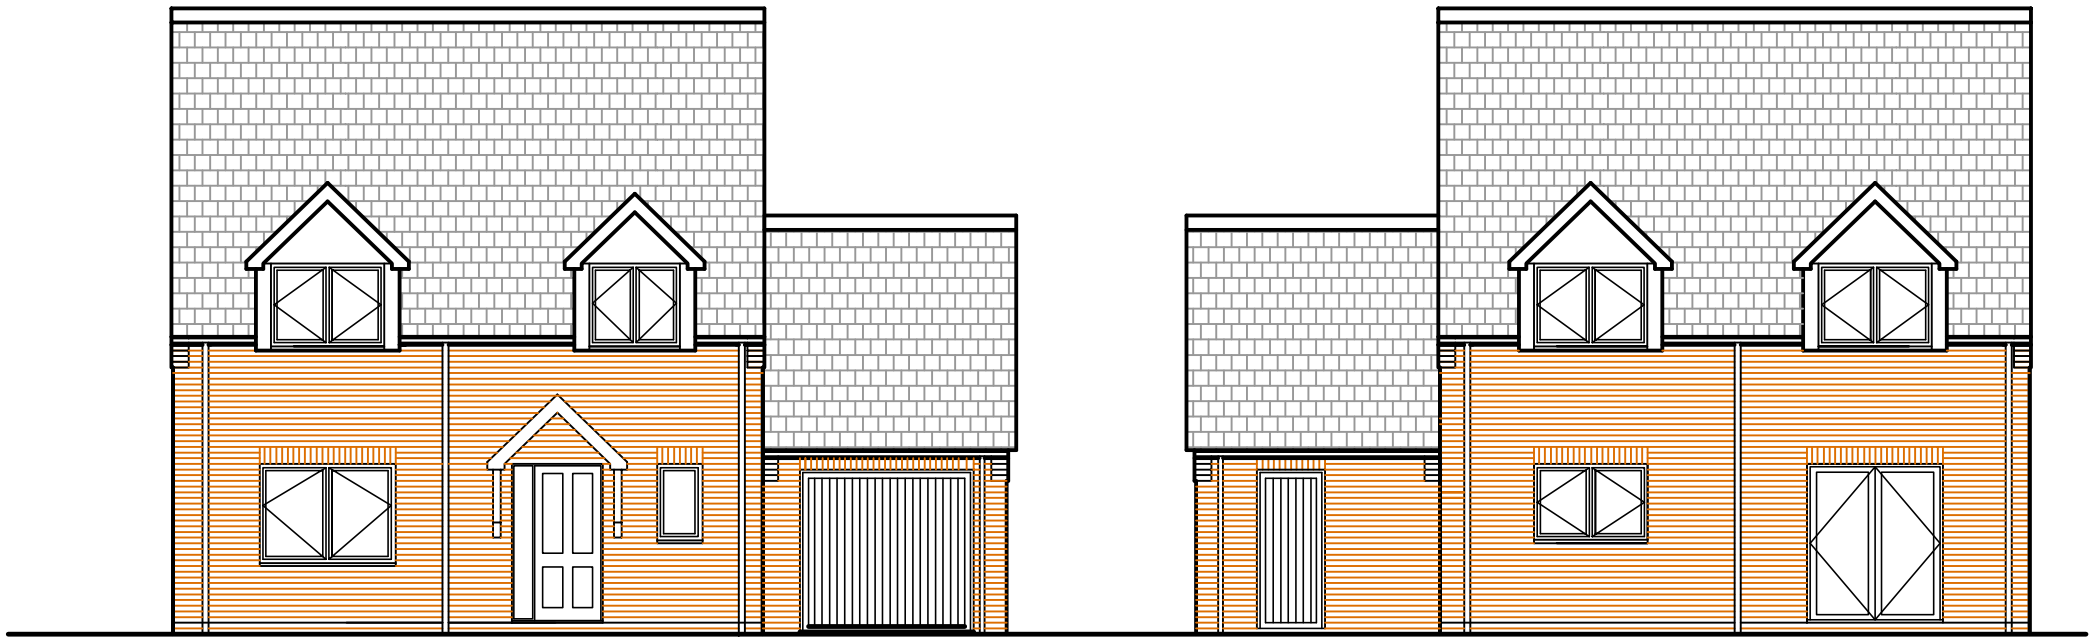


PLOT A SOUTH ELEVATION

PLOT A NORTH ELEVATION

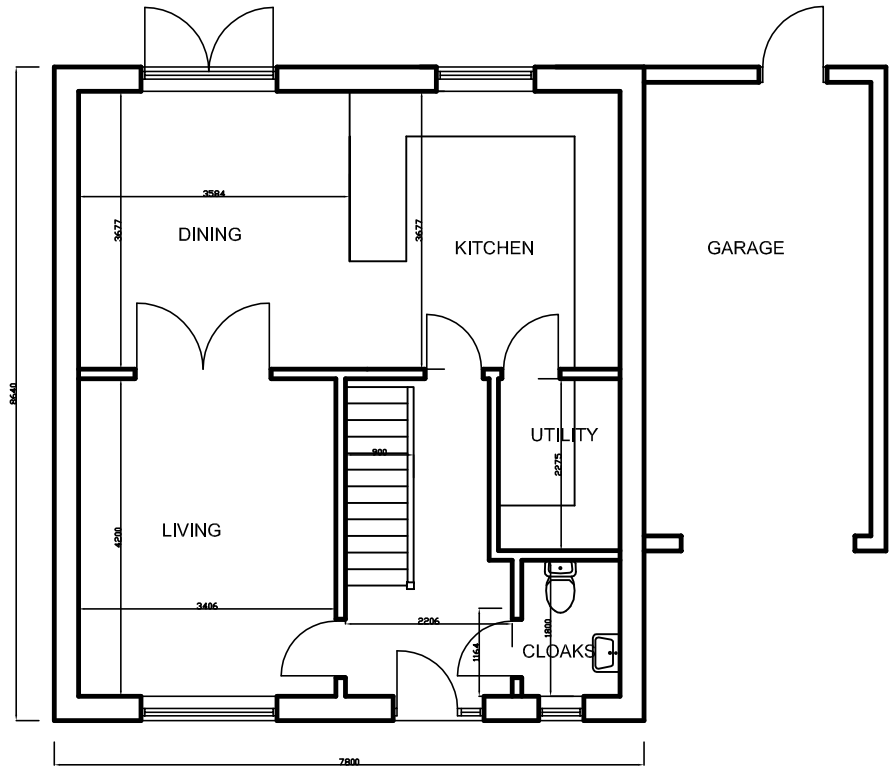


PLOT A GROUND FLOOR PLAN

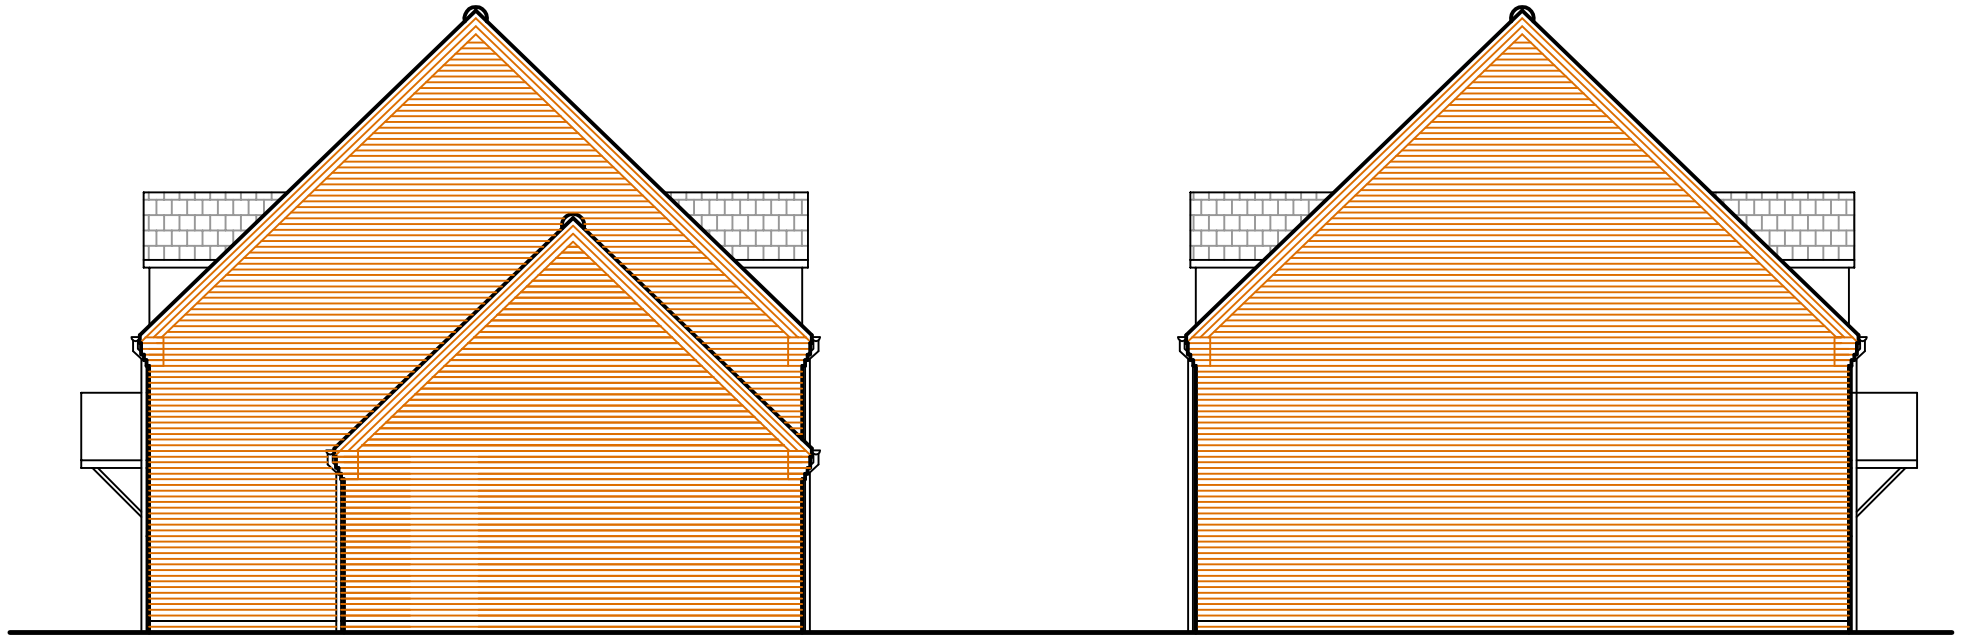

PLOT A EAST ELEVATION

PLOT A WEST ELEVATION

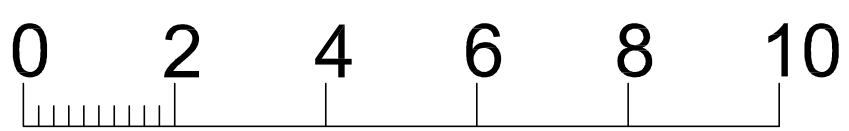

METRES

Rev	Date	Detail
B	24/2/17	ENSUITE ADDED
A	23/2/17	DETAILS AMENDED

i-LID DESIGN
INTERIOR DESIGN | ARCHITECTURE | PROJECT MANAGEMENT
28-29 Maxwell Road, Peterborough PE2 7JE
Tel: 01733 396181 info@i-lid.co.uk
www.i-lid.co.uk

Client: TONY COCOZZA

Job Title:
PROPOSED NEW DWELLINGS
LAND AT 38 FRENCH DROVE
THORNEY
CAMBS

Scale: 1-100 @ A3 Date: 28/11/16

Drawing Title
PLOT A DWELLING

Drawing No.
262SK02 Revision b

ALL DRAWINGS ARE THE COPYRIGHT OF I-LID DESIGN
DIMENSION ARE TO BE CHECKED ON SITE

PLOT A DWELLING DETAILS