


A1

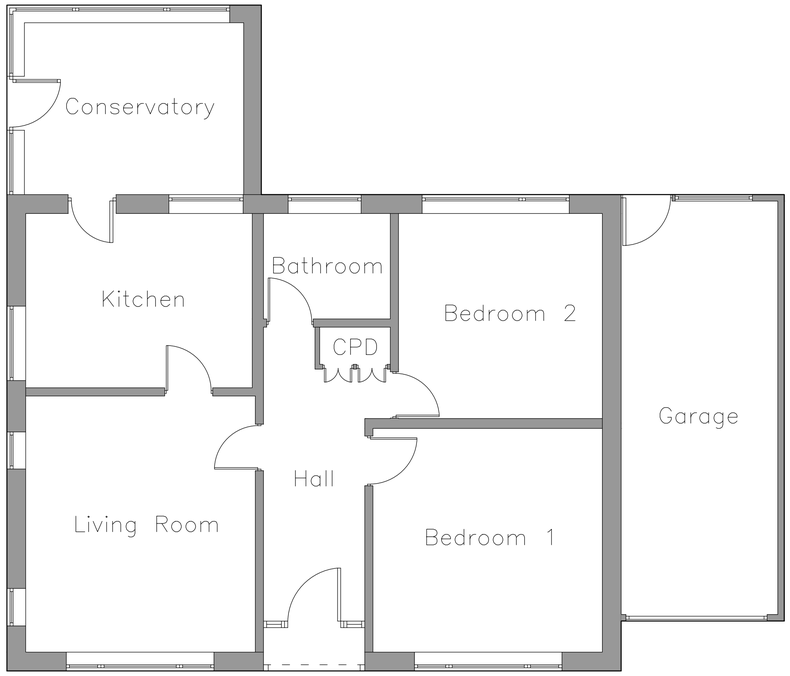


Ground Floor Plan

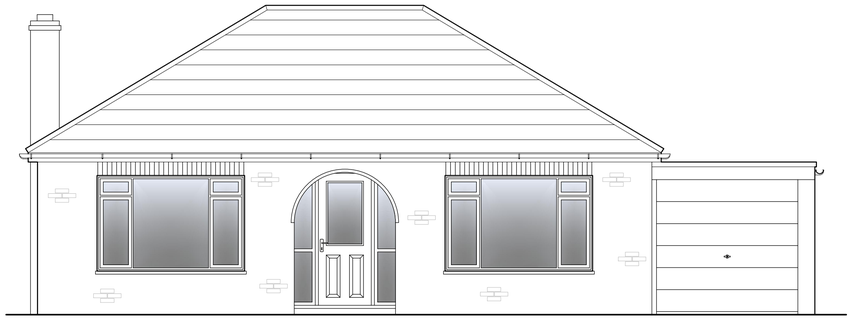


Front Elevation

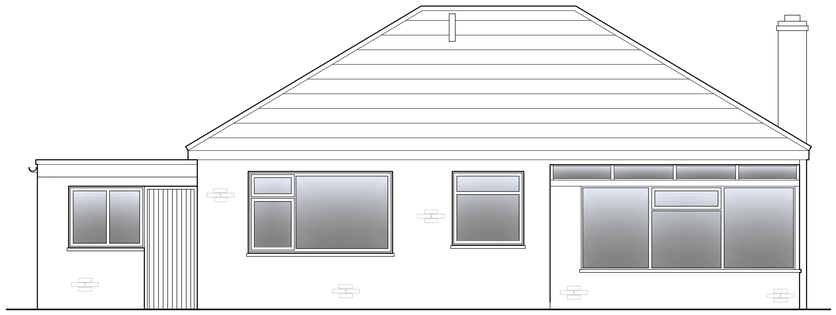

Rear Elevation

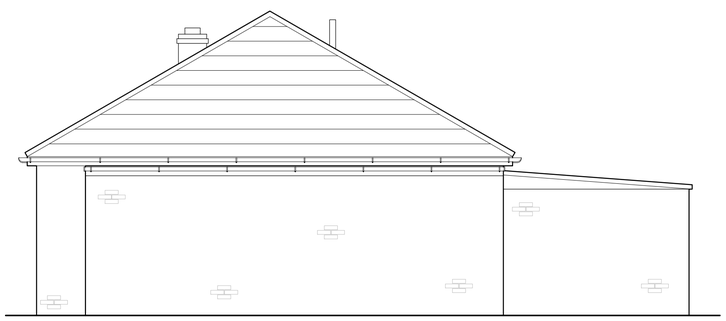

Side Elevation

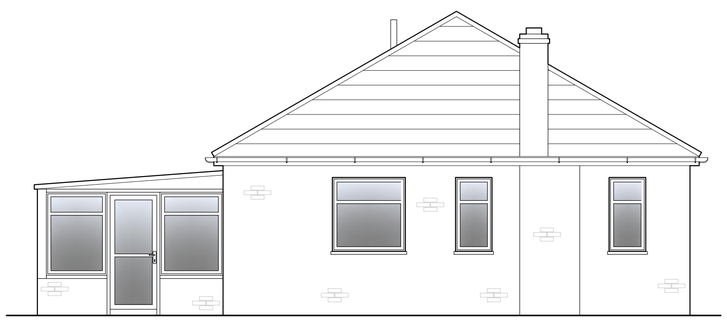

Side Elevation

0m 1 2m
scale 1:50

REV.		CHKD.	DATE

Project:
31 Crease Drove, Crowland,
Lincolnshire
PE6 0BN

Drawing Title:
Floor plans & Elevations
as Existing

Drawing No.	22001 – 101		Rev. ~
Scale @ A1	1:50	Drawn C.R.W	Date 15/03/2022
Status	P	Checked C.R.W	Design ~