


A1

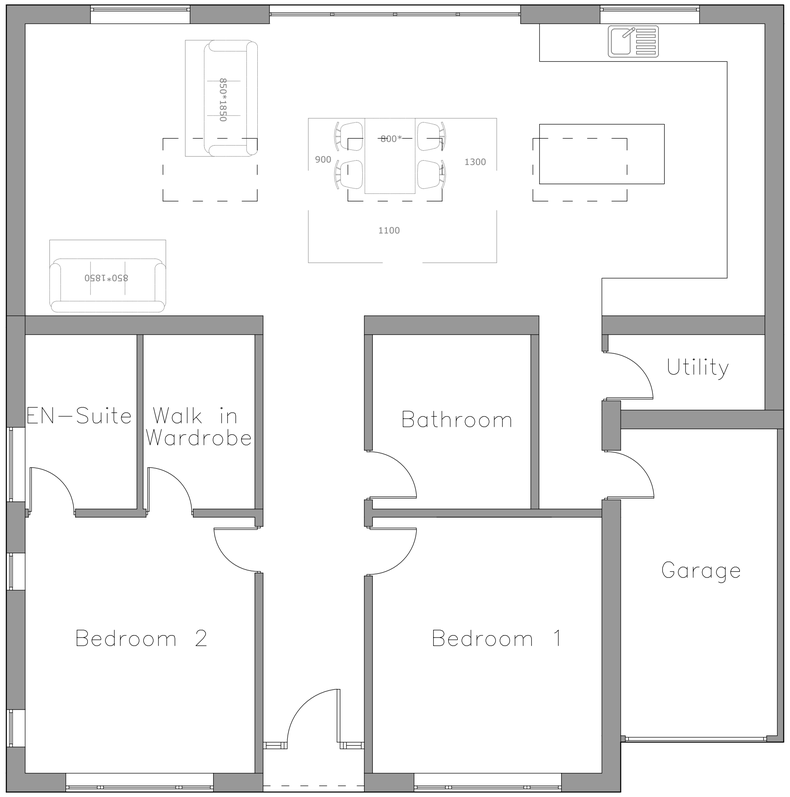


Ground Floor Plan

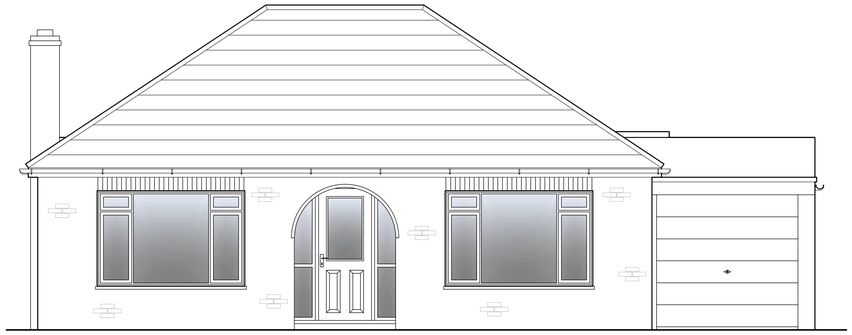


Front Elevation

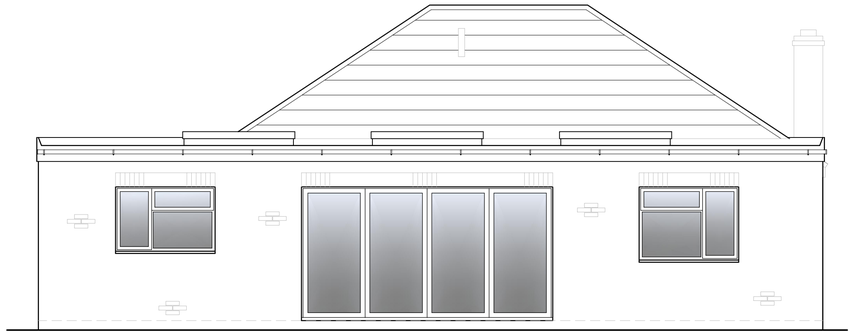

Rear Elevation

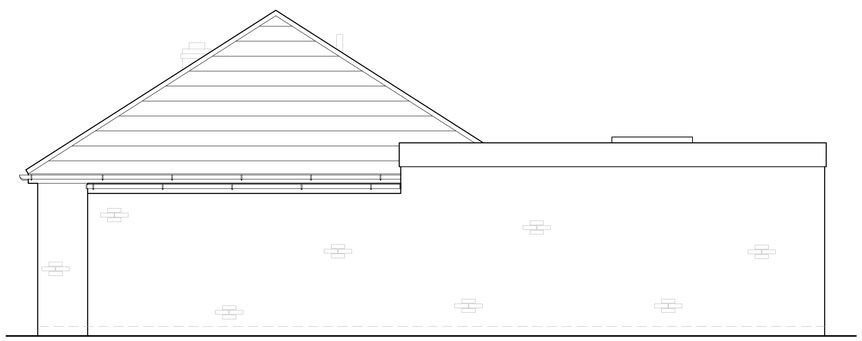

Side Elevation

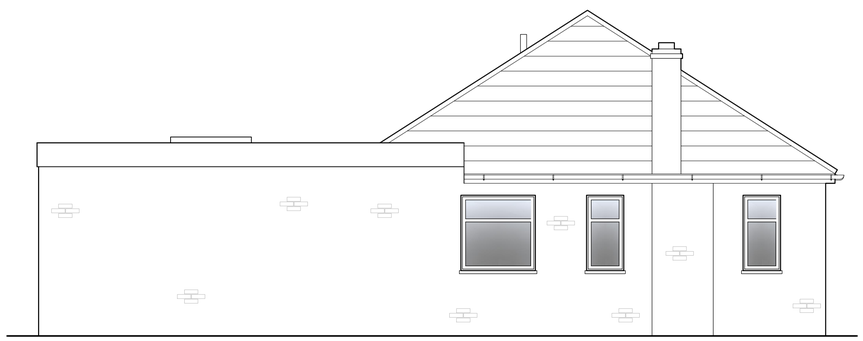

Side Elevation

0m 1 2m

scale 1:50

REV.		CHKD.	DATE

Project:
31 Crease Drove, Crowland,
Lincolnshire
PE6 0BN

Drawing Title:
Floor plan & Elevations
as Proposed

Drawing No.			Rev.
22001 – 102			~
Scale @ A1 1:50	Drawn C.R.W	Date 15/03/2022	
Status P	Checked C.R.W	Design ~	