




FRONT ELEVATION

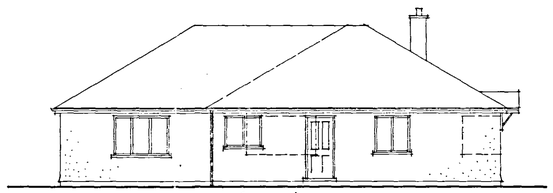


SIDE ELEVATION (WEST)

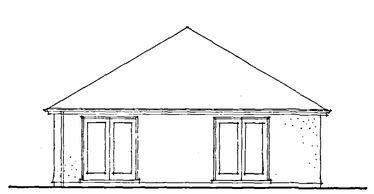


REAR ELEVATION

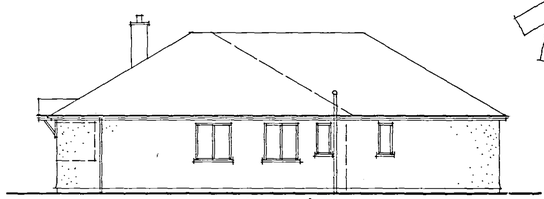


SIDE ELEVATION (EAST)

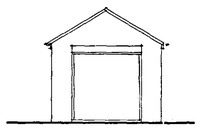


FRONT ELEVATION

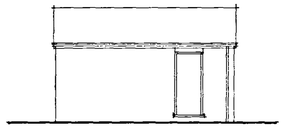


SIDE ELEVATION

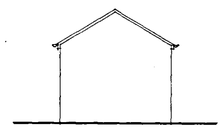


REAR ELEVATION

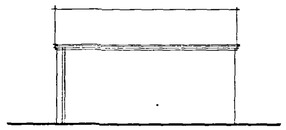


SIDE ELEVATION

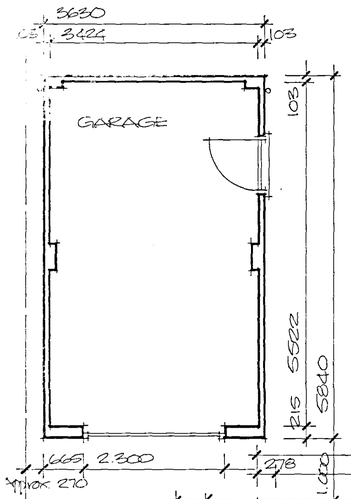


Finishes:
Bungalow:
Walls: Tyrolean finished render colour to be determined.
Roof: Interlocking concrete tiles to match existing.
Windows: White Upvc
Garage:
Walls: Facing brickwork, colour to be agreed.
Roof: Interlocking concrete tiles to match bungalow.

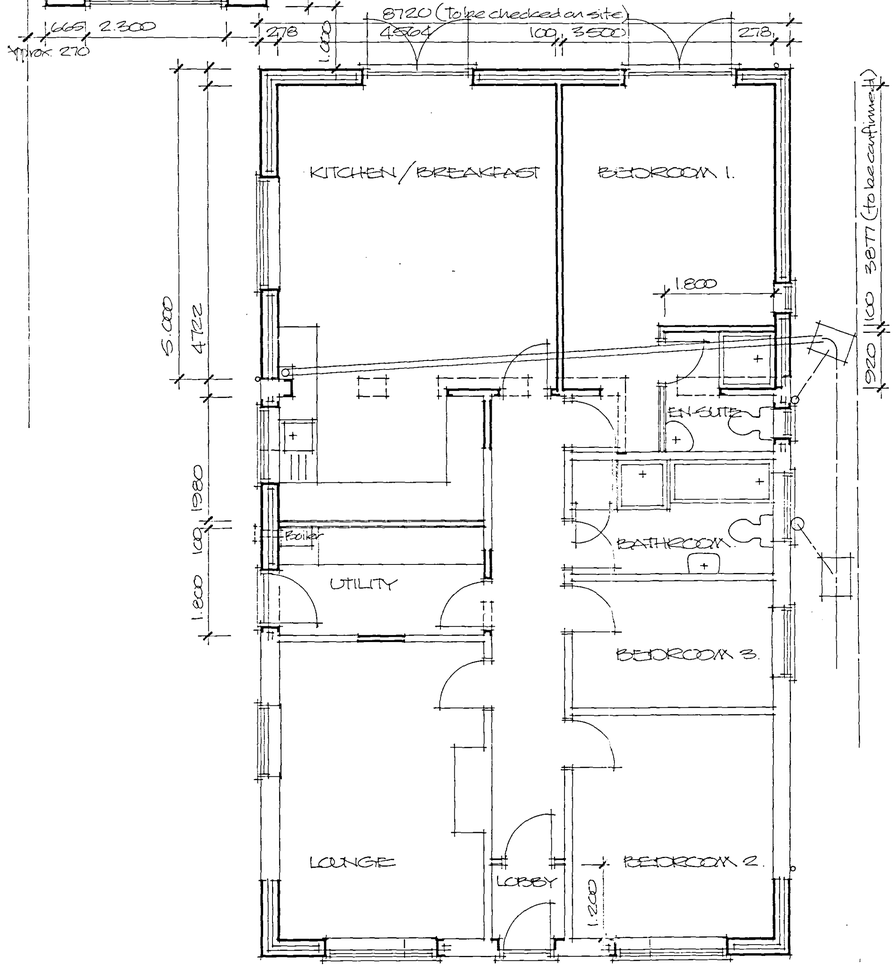

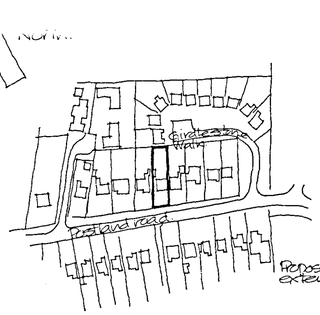

LOCATION PLAN Scale 1:2500

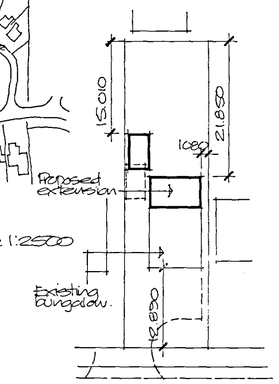

BLOCK PLAN Scale 1:500

Do not scale off this drawing

All site dimensions to be checked before work commences.

SHDC
PLANNING & DEVELOPMENT
28 FEB 2006
Ref. 0283/06

DETERMINED PLAN

Project:
PROPOSED EXTENSION AND ALTERATIONS TO BUNGALOW AND NEW GARAGE
60 ROSTLAND ROAD, CROWLAND.

ALAN HORNSBY
ARCHITECTURAL SERVICES
'Little Acre'
Peak Hill, Cowbit,
Spalding, Lincs. PE12 6AW
Tel. Holbeach (01406) 380591

Client
MRS R.W.EVANS

Scale 1:50/1:100
Date Feb.06

Drg. no.
06/01/01.

Summit DS(UK) 0096