USE FIGURED DIMENSIONS ONLY
DO NOT SCALE

DRAWING TITLE.
Proposed Extension
At 27 Crease Close
Crowland PE6 0BN
For Mr & Mrs Beasley

CONTRACT

EXISTING GROUND FLOOR


SCALE 1:100


DATE Mar 2017 | DRAWN BY. S.Andrews

JOB No.	PLOT No.	SHEET	REV
SA/06/17		EX/01	


Tel: M: 07713003441
E:shayne@designandarchitectureltd.co.uk

ShayneAndrews@DesignAndArchitectureLtd.co.uk
4 Frisby Close Baston, Peterborough, PE6 9QU
Registered address: 10a High Street, Market Deeping, PE6 8EG

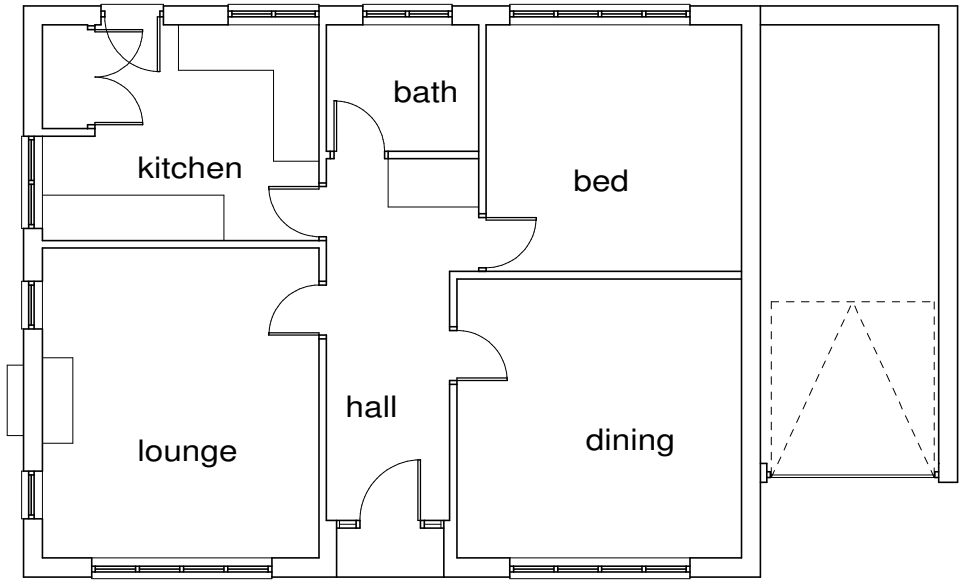


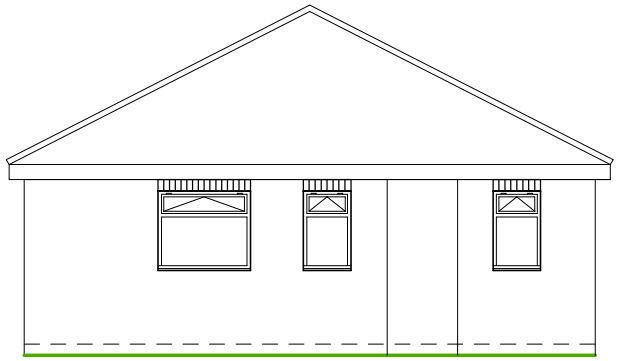

SIDE ELEVATION

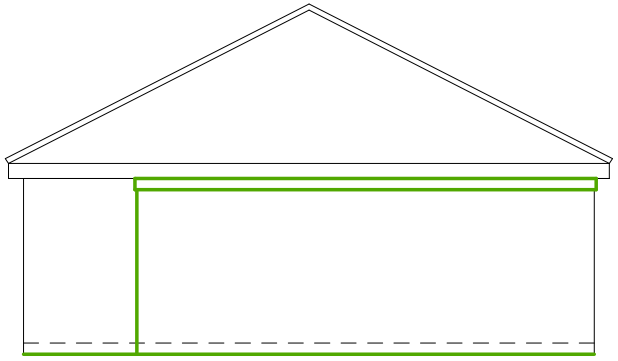

SIDE ELEVATION

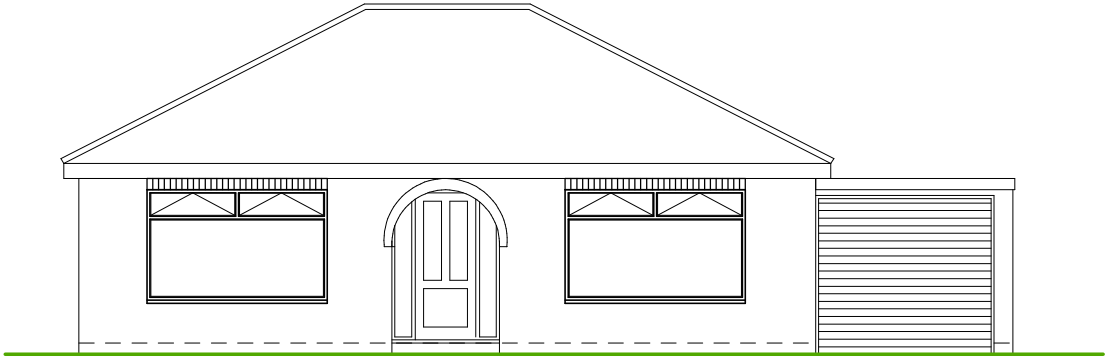

FRONT ELEVATION