
This drawing is copyright and may not be altered, traced copied, photographed or used for any purpose other than that for which it is issued without written permission from J. J. Hartley

revisions:

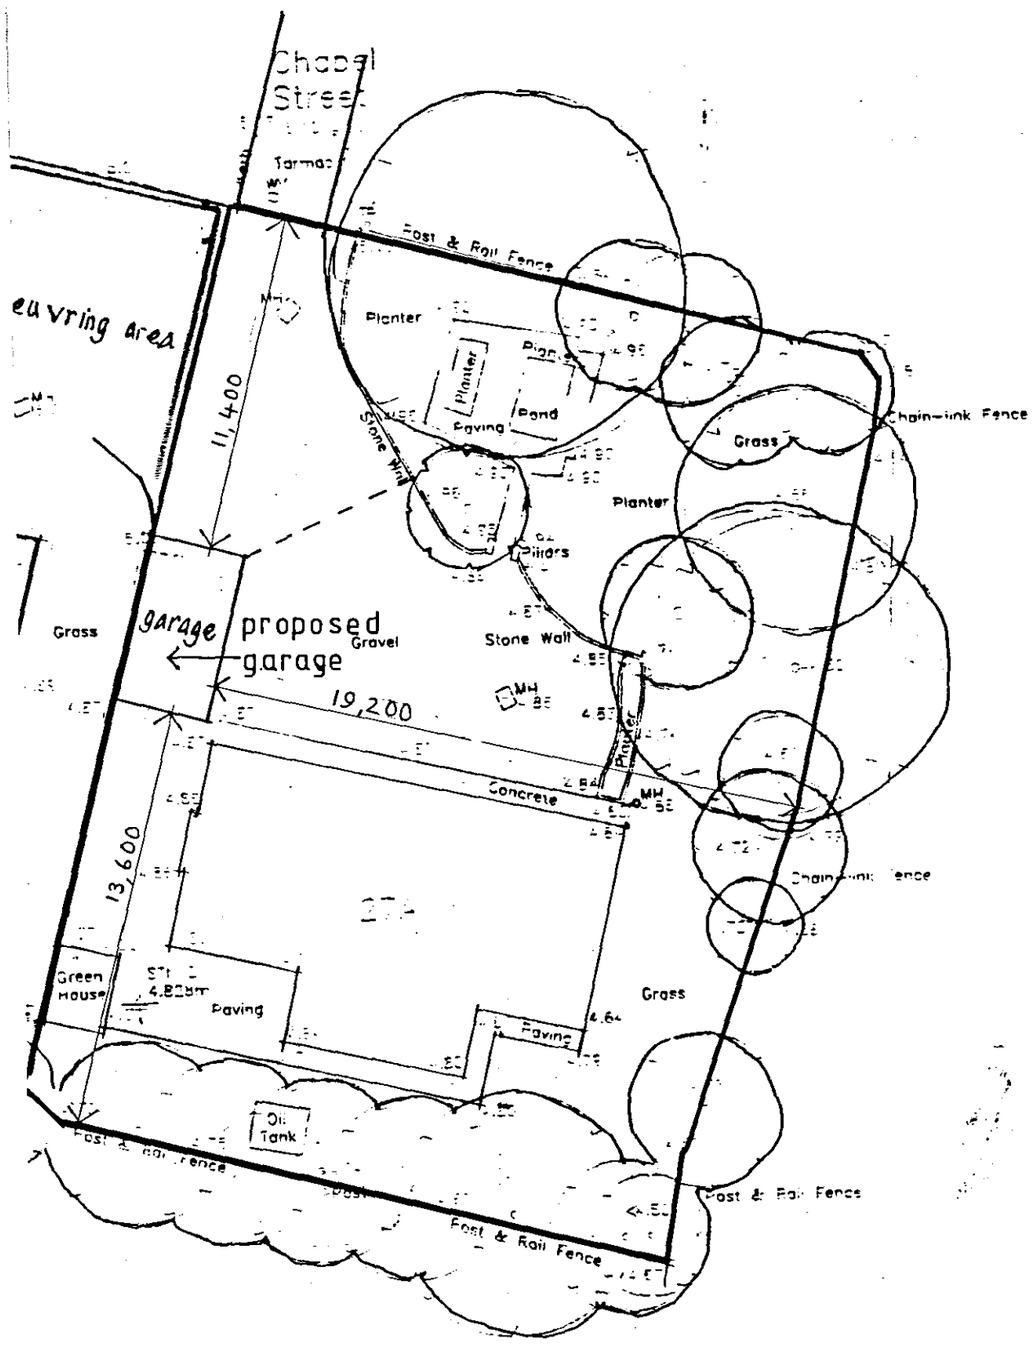

SITE PLAN AS PROPOSED 1/200

SITE PLAN AS EXISTING


INDEX MAP PLAN

Plan prepared on 25/11/2005 at 00:01:01

ORDNANCE SURVEY MAP REFERENCE: TF 2309NE

SCALE 1:1250

©CROWN COPYRIGHT. Produced by IHR. Further reproduction in whole or in part is prohibited without the prior permission of Ordnance Survey. Licence Number GD 272728.

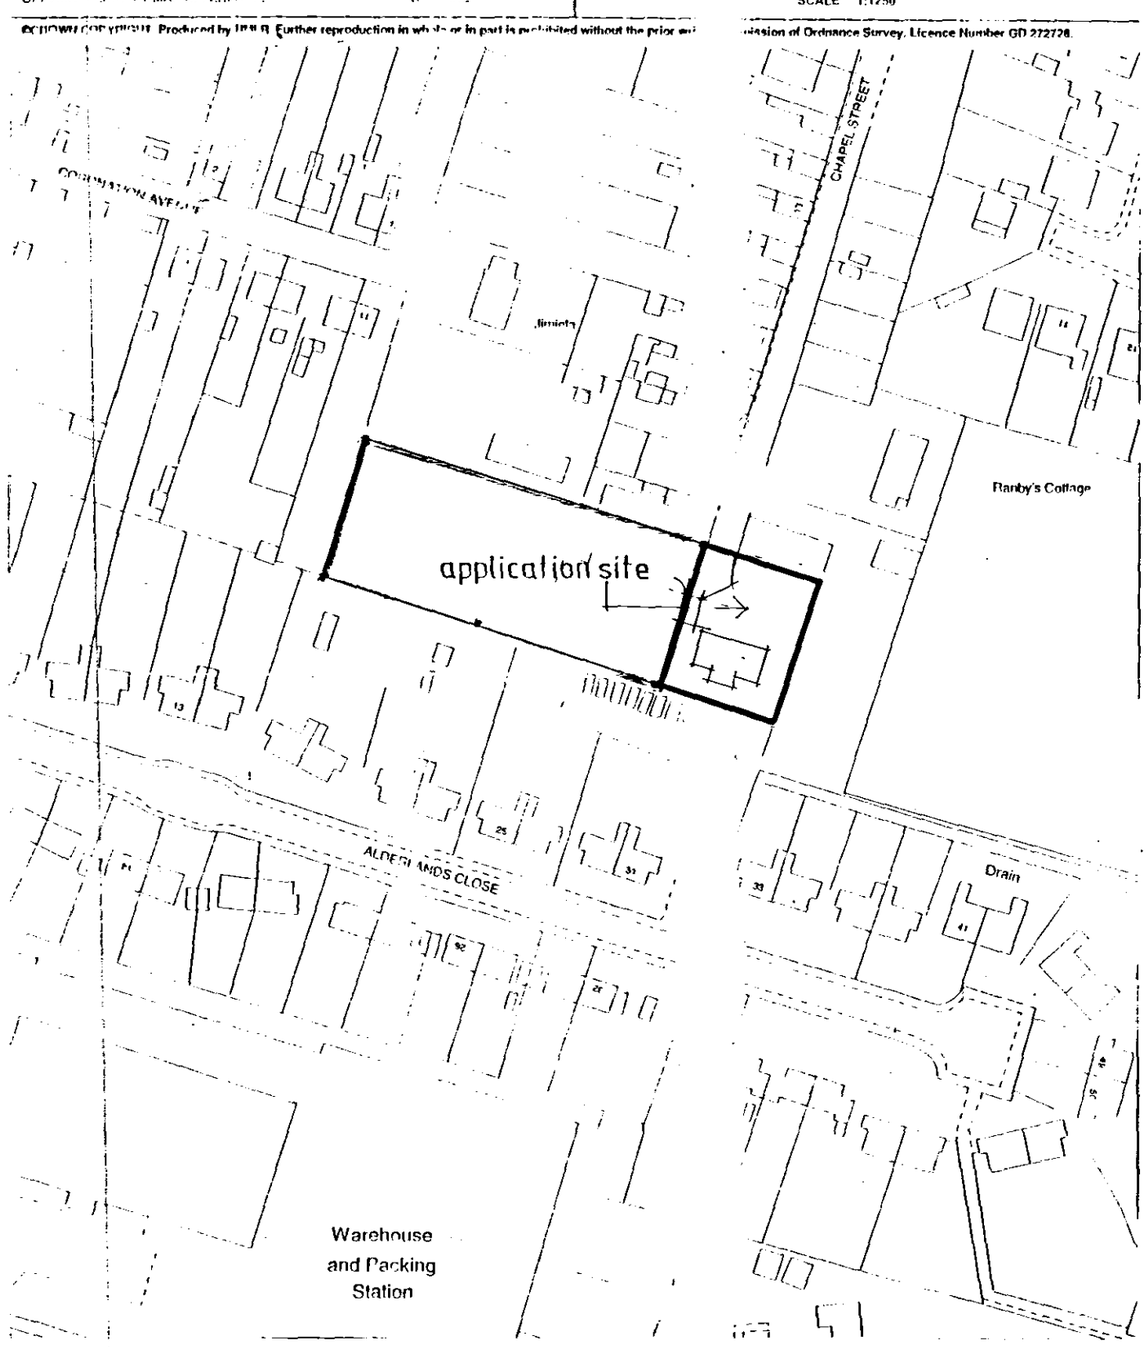

LOCATION PLAN 1/1250

Received
Planning & Development
02 MAR 2006
Ref: 293/06

DETERMINED PLAN

J.J. & J. HARTLEY
J. J. Hartley, M.B.I.A.T., M.C.I.O.B., M.B.I.M.
PRINCIPAL
Architectural and Project Management Service
Interior Design Consultants and Surveyors
109 Fulbridge Road, Peterborough, PE1 3LE
Fax/Tel: Peterborough 01733 707012

job:
CASTLE STREET
DEVELOPMENTS LTD
27A CHAPEL STREET
CROWLAND
CAMBS.
PE6 0AR

Proposed garage

drg:
Location & site plans

scale: As shown
date: 27/2/06
drawn by: D.H.